




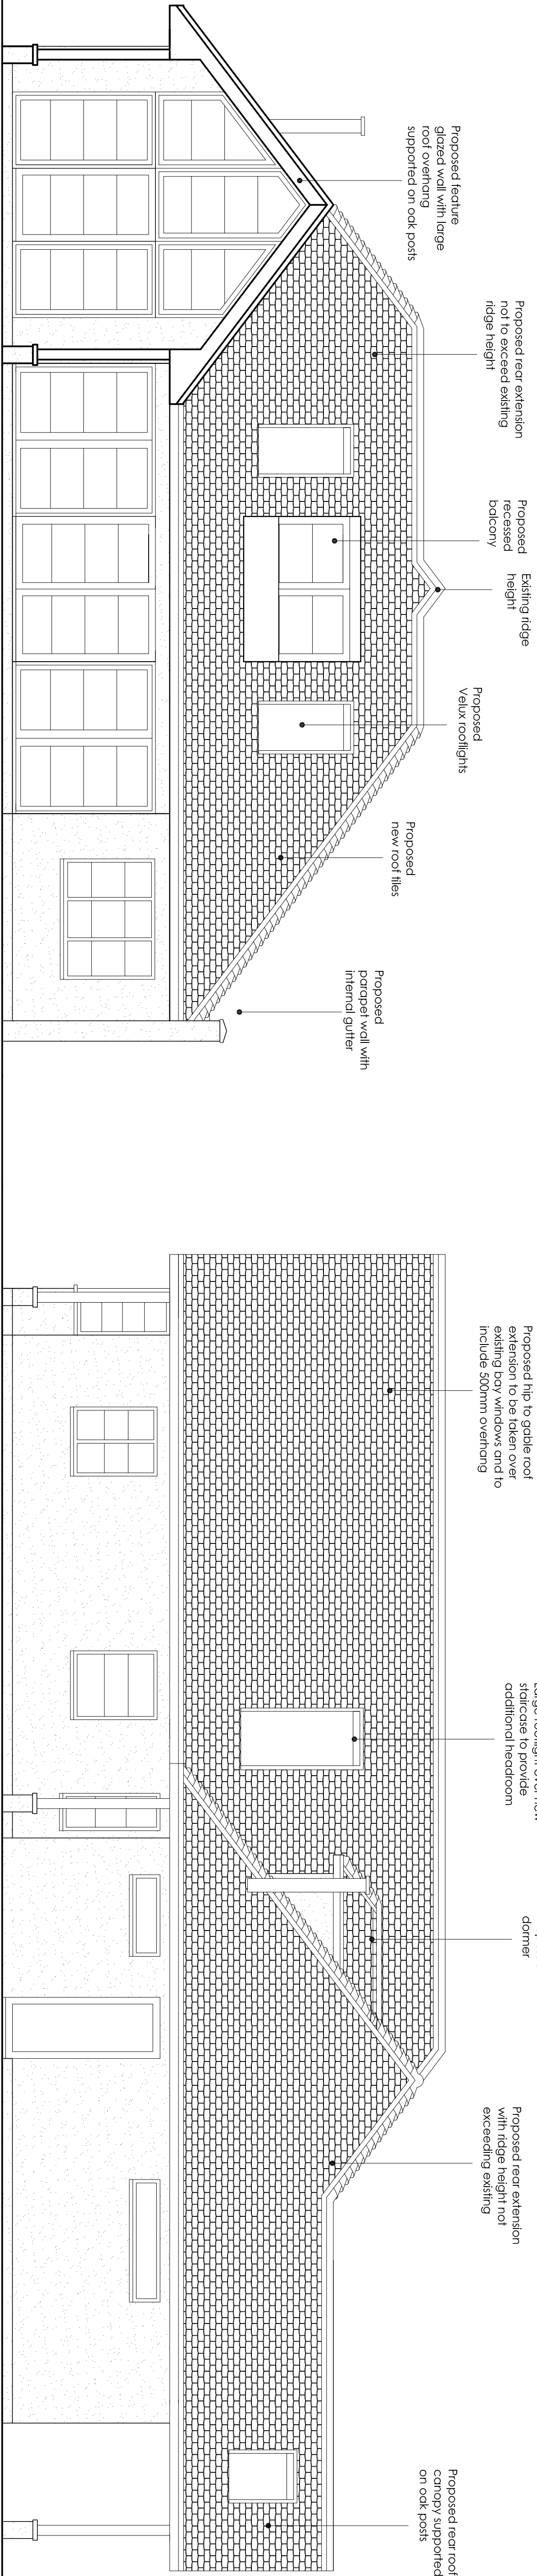

PROPOSED EAST ELEVATION 1:50

 

PROPOSED SOUTH ELEVATION 1:50

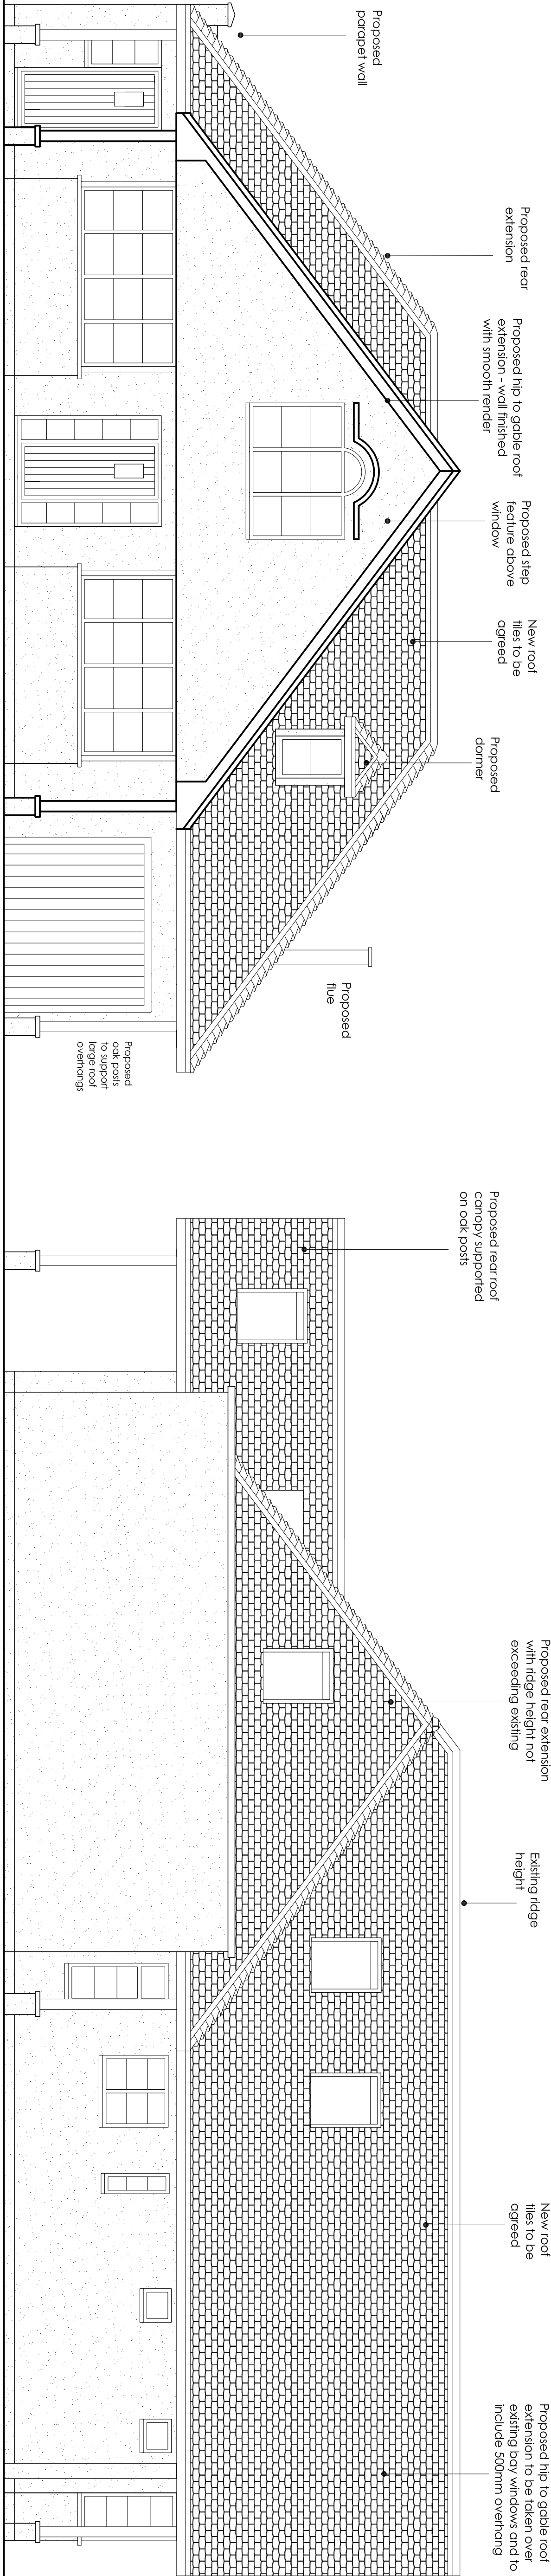


PROPOSED WEST ELEVATION 1:50

PROPOSED NORTH ELEVATION 1:50

Outcrops & Survey
lismapcentre.com



LOCATION PLAN 1:1250

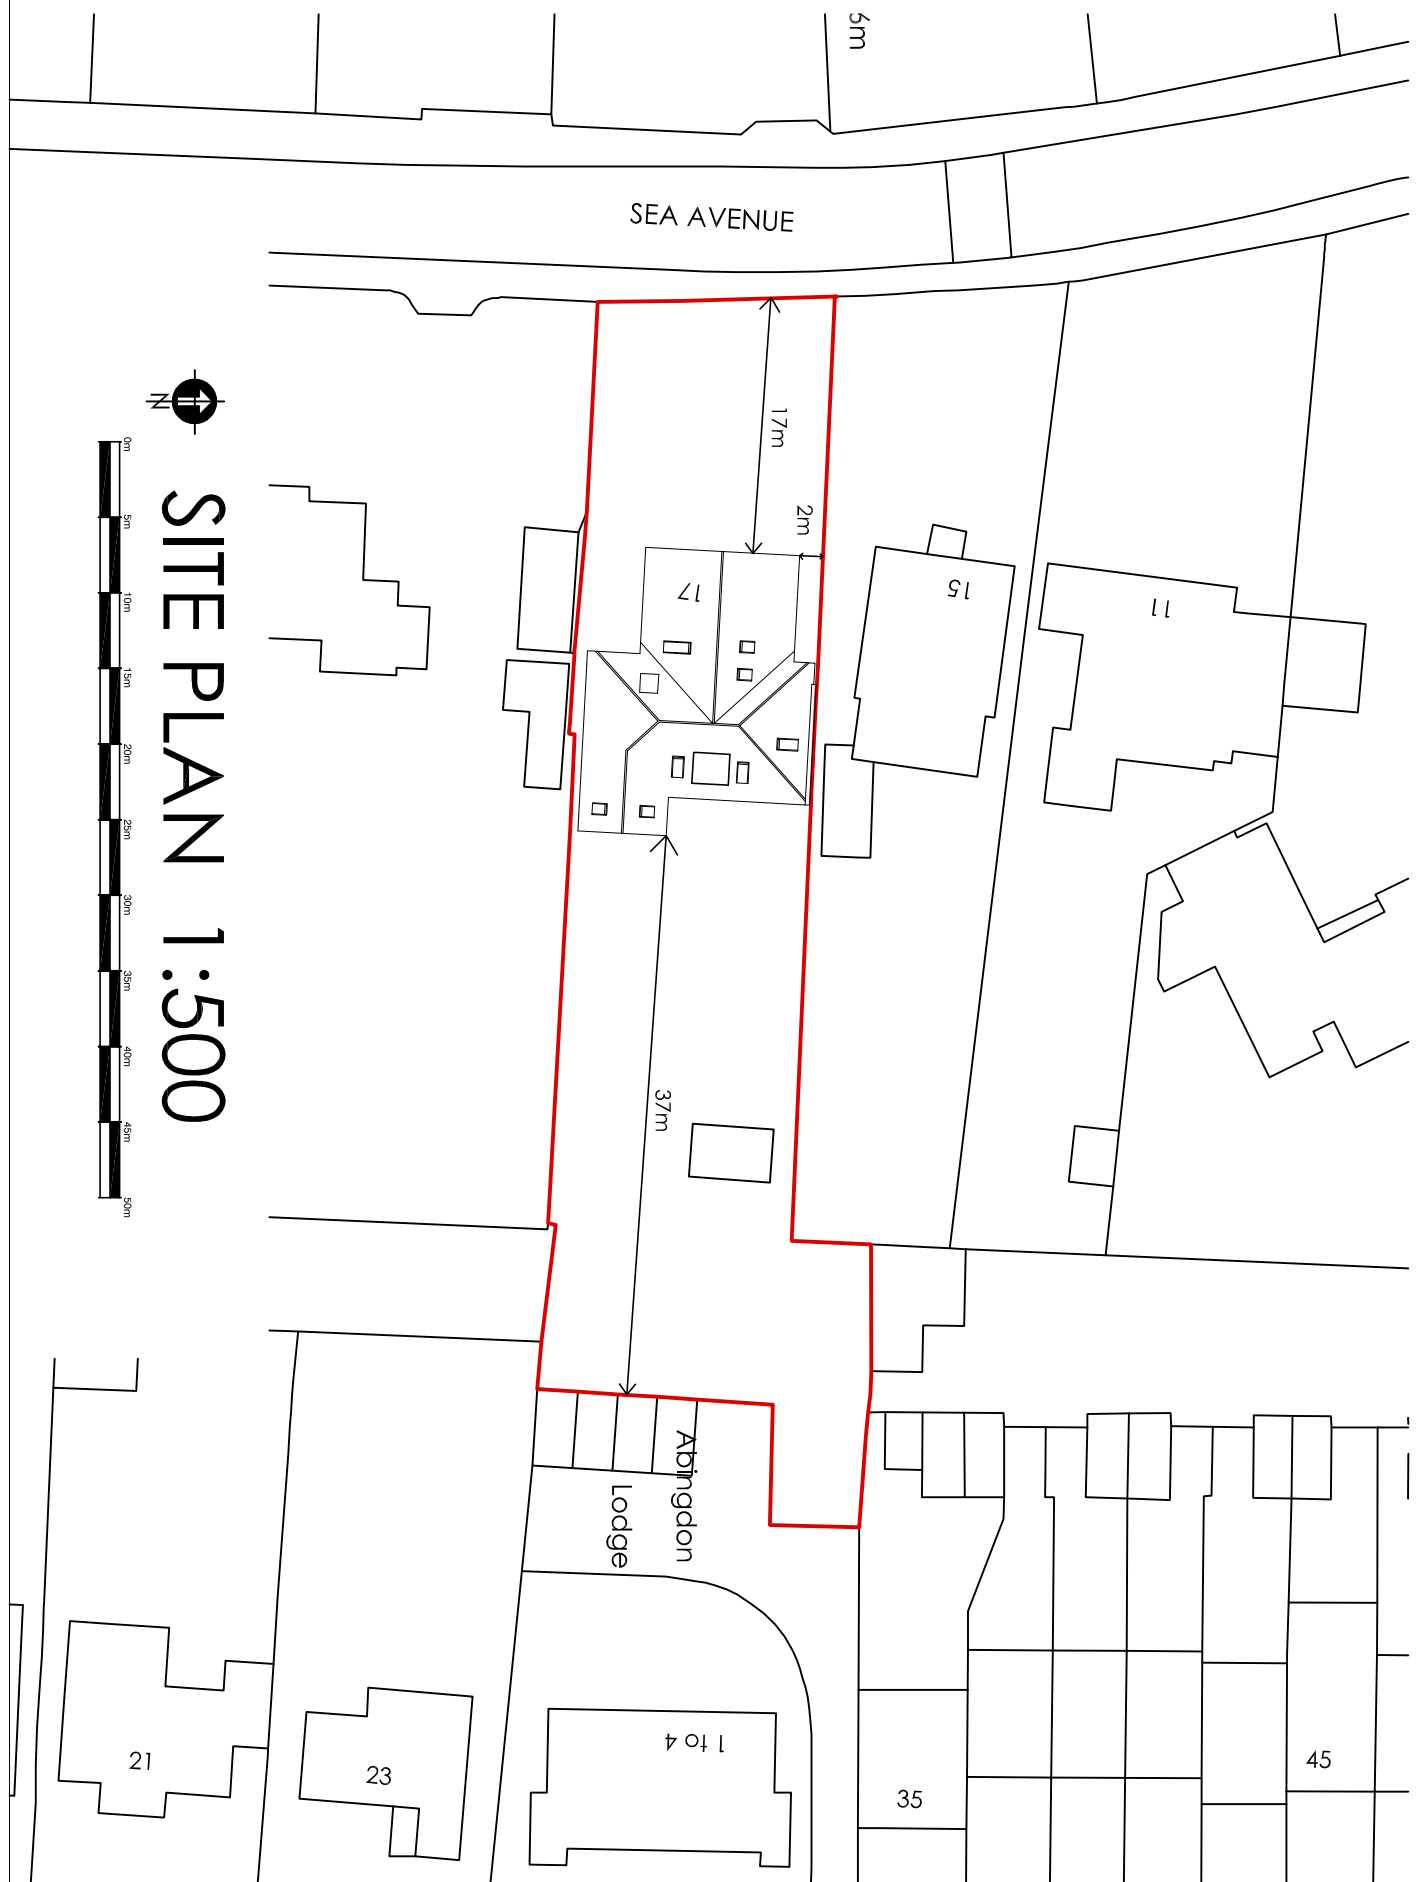

SITE PLAN 1:500

ama
architectural
& quantity
surveying
services

Unit 1, Tockley CofE Business Park
Long Fulking
Chatham Worthing
West Sussex BN15 3UT
01903 871131
c@amaofficesurveys.co.uk

Client: Mrs H. Welsh

Address of Works: 17 Sea Avenue
Rushington
West Sussex
BN16 2DQ

Drawing Title: Proposed Extensions and Lof Alterations
Planning Permission Issue

Paper Size: A1 Date: Mar. 2020

Job Number: AR-145 Drawing Number: 03 Revision: Revision

General Notes:

1. The drawings have been prepared in accordance with the building codes provided.
2. Drawings to be used in conjunction with the site and location and the building codes provided.
3. The drawings are prepared in accordance with the building codes provided.
Revision Date Amendment