


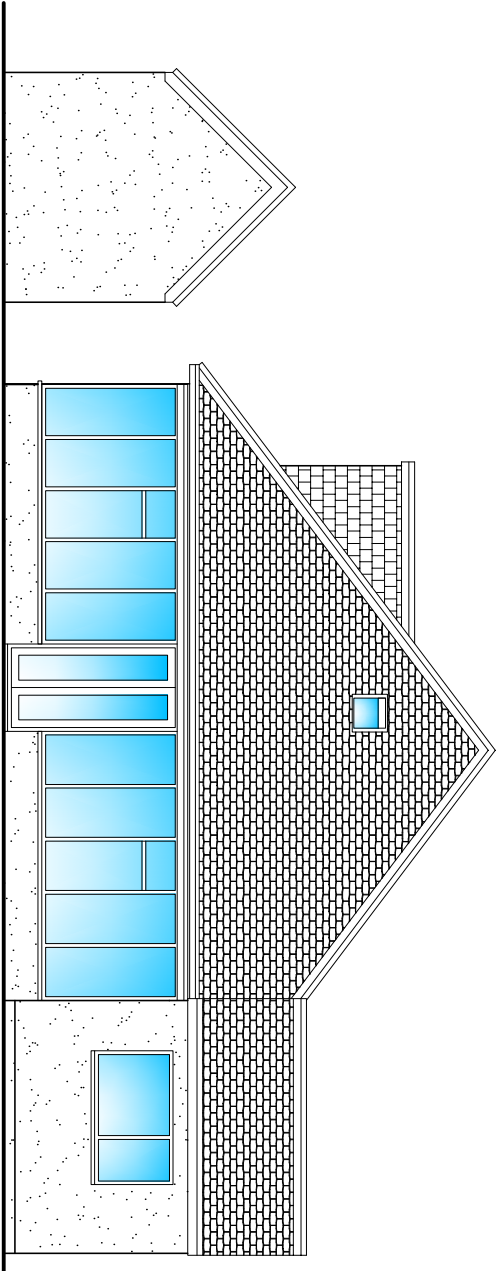


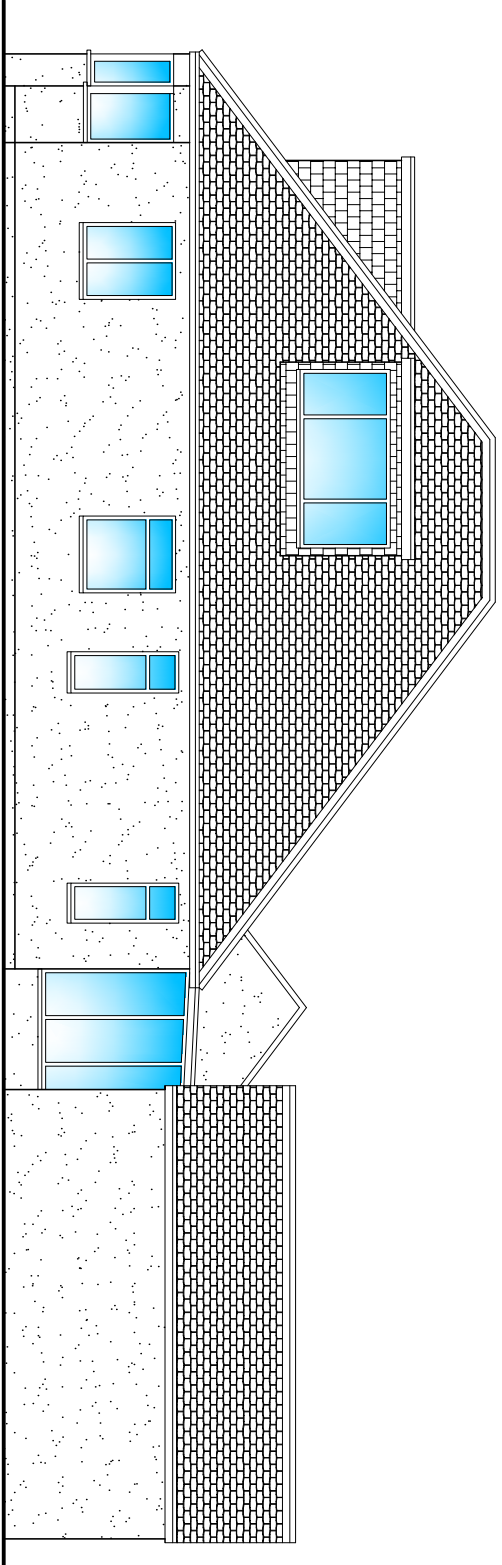


EXISTING EAST ELEVATION 1:100

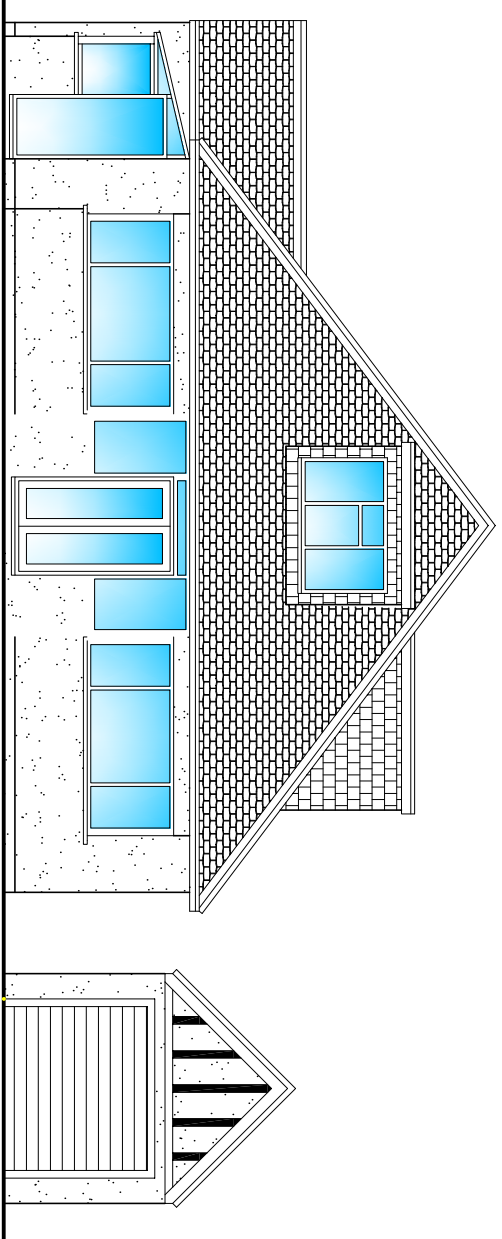


EXISTING SOUTH ELEVATION 1:100

 



EXISTING WEST ELEVATION 1:100

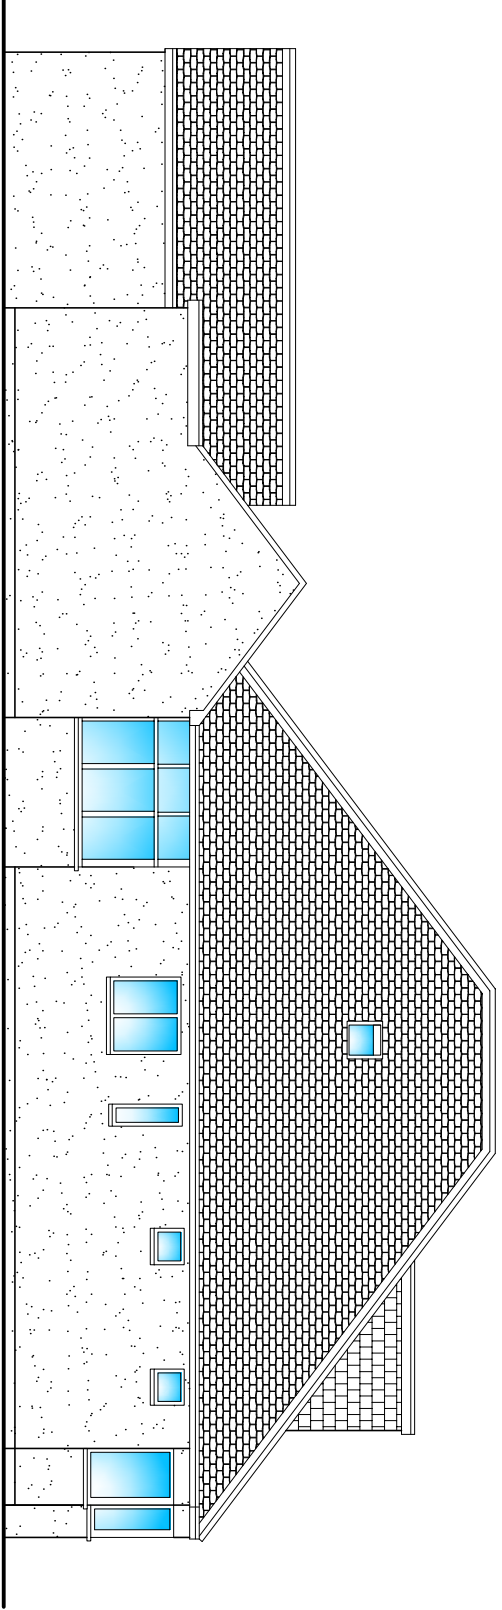

EXISTING NORTH ELEVATION 1:100

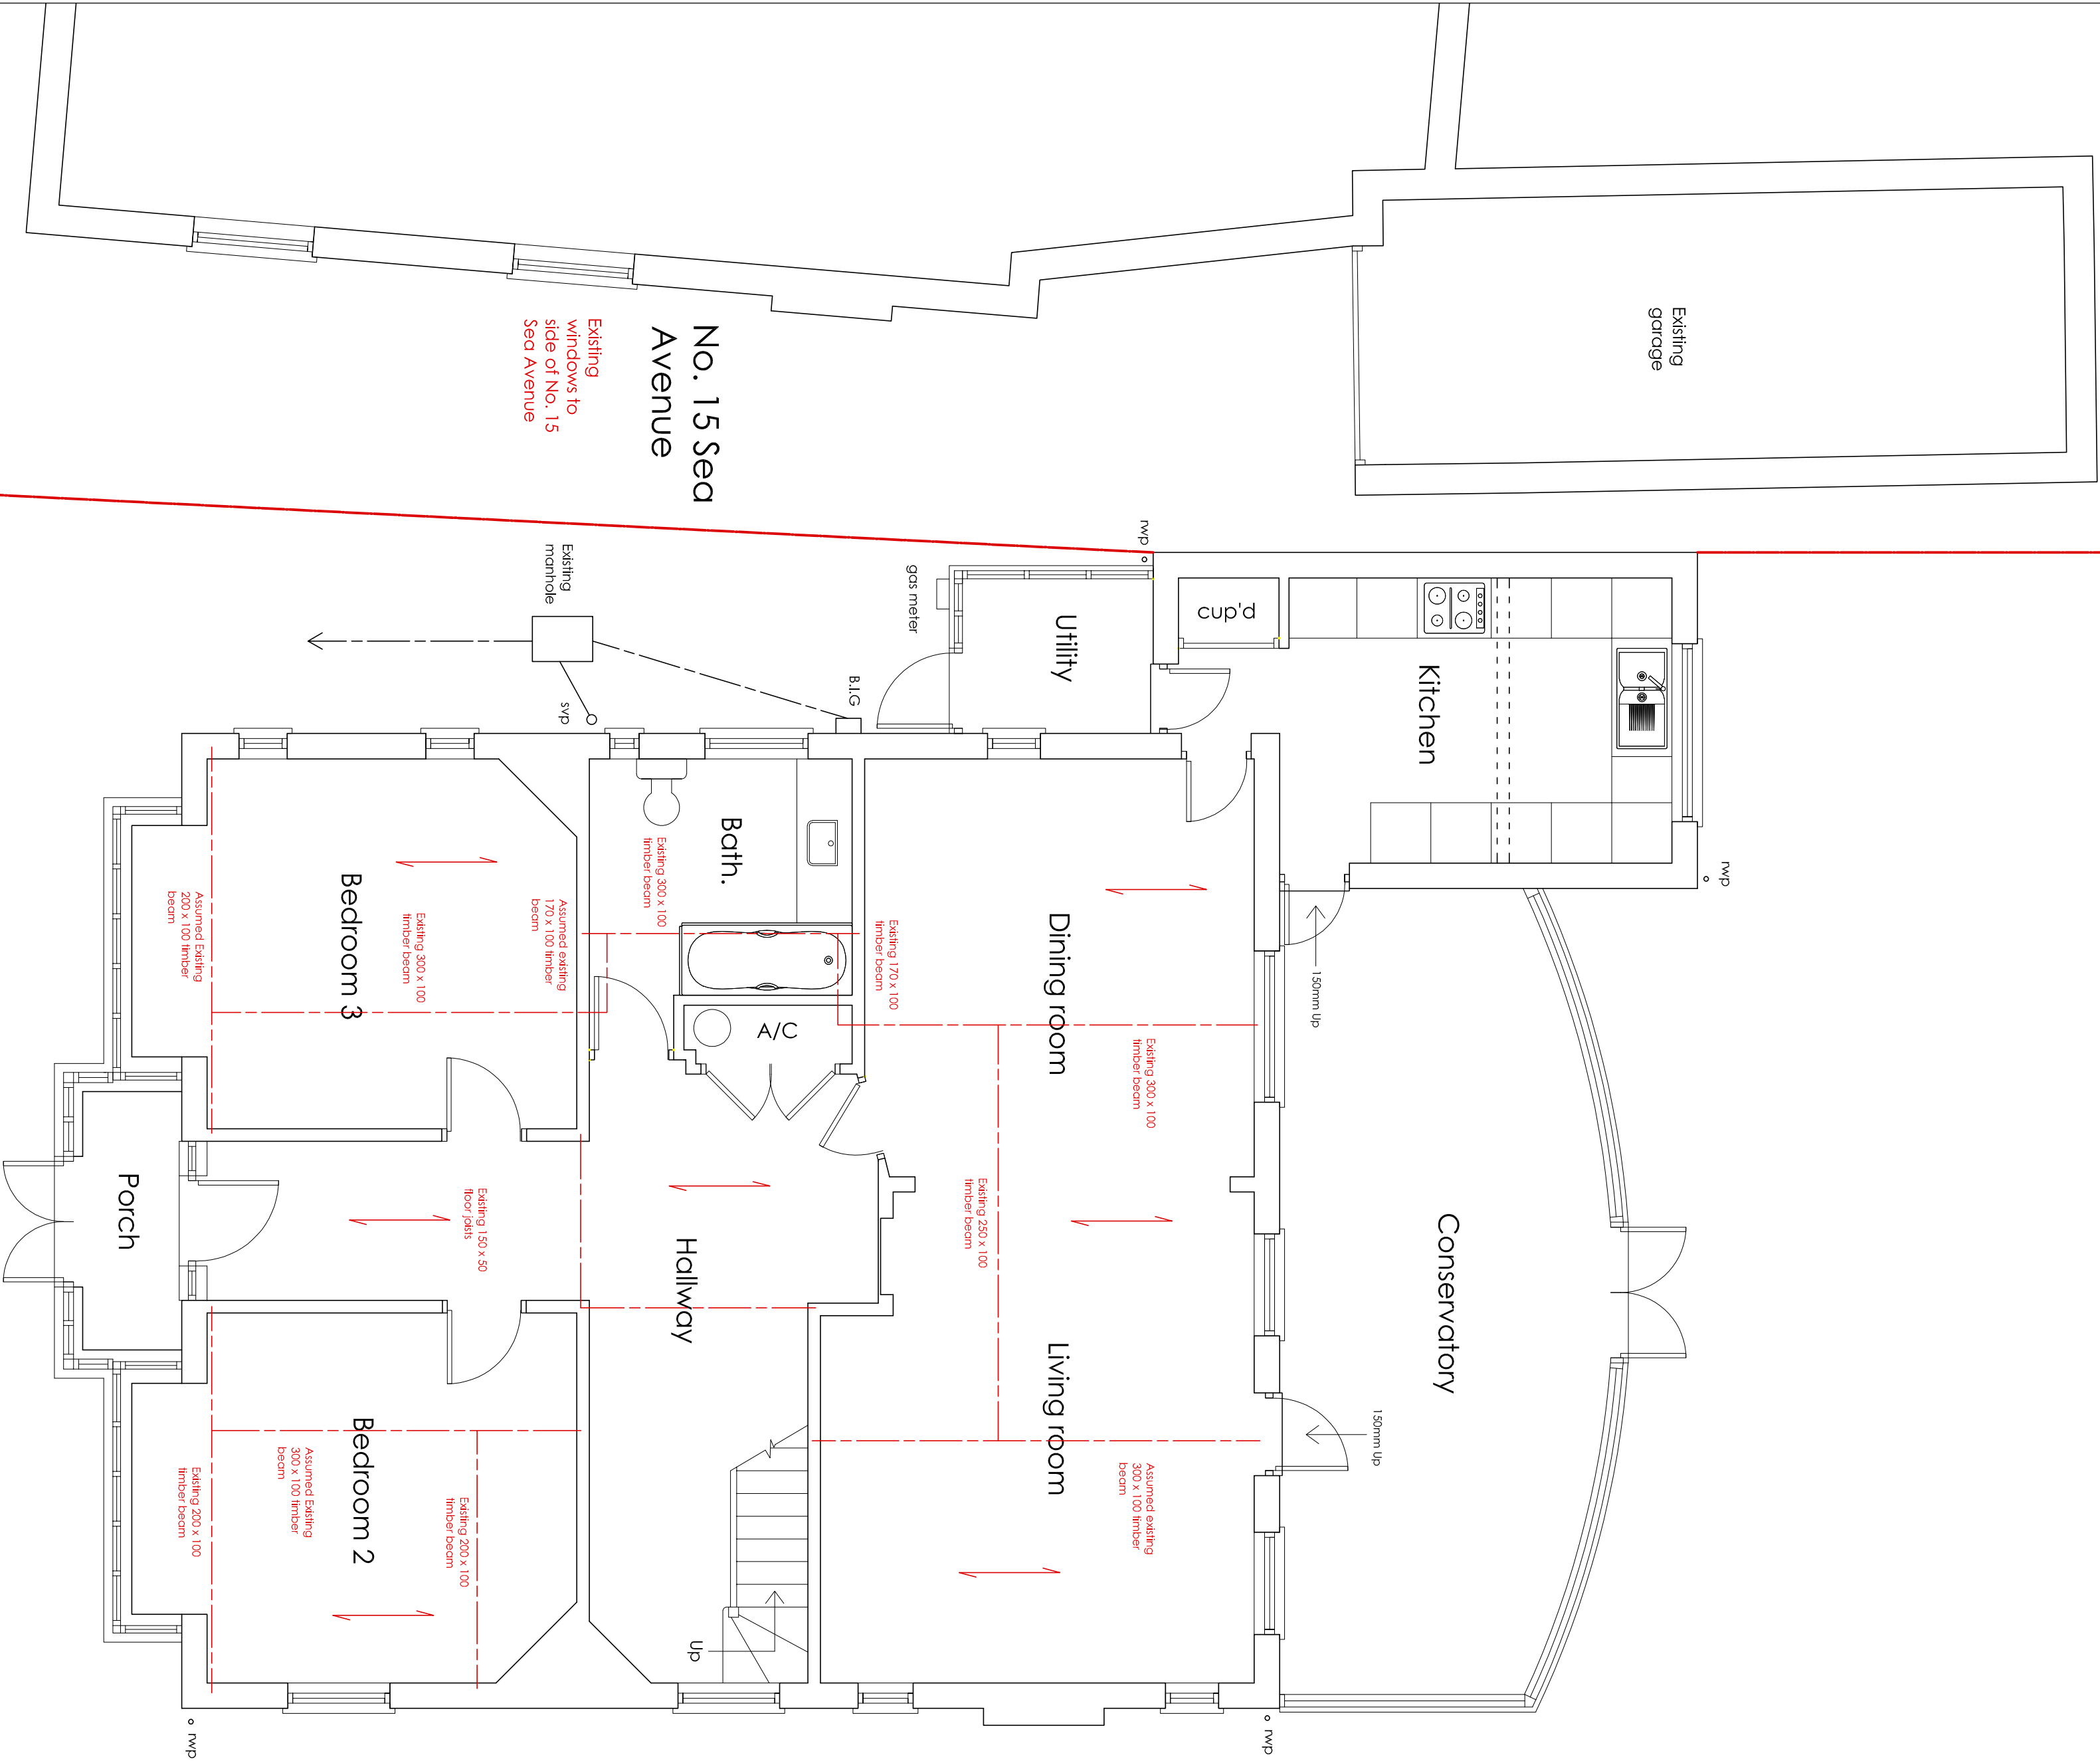

EXISTING GROUND FLOOR PLAN 1:50

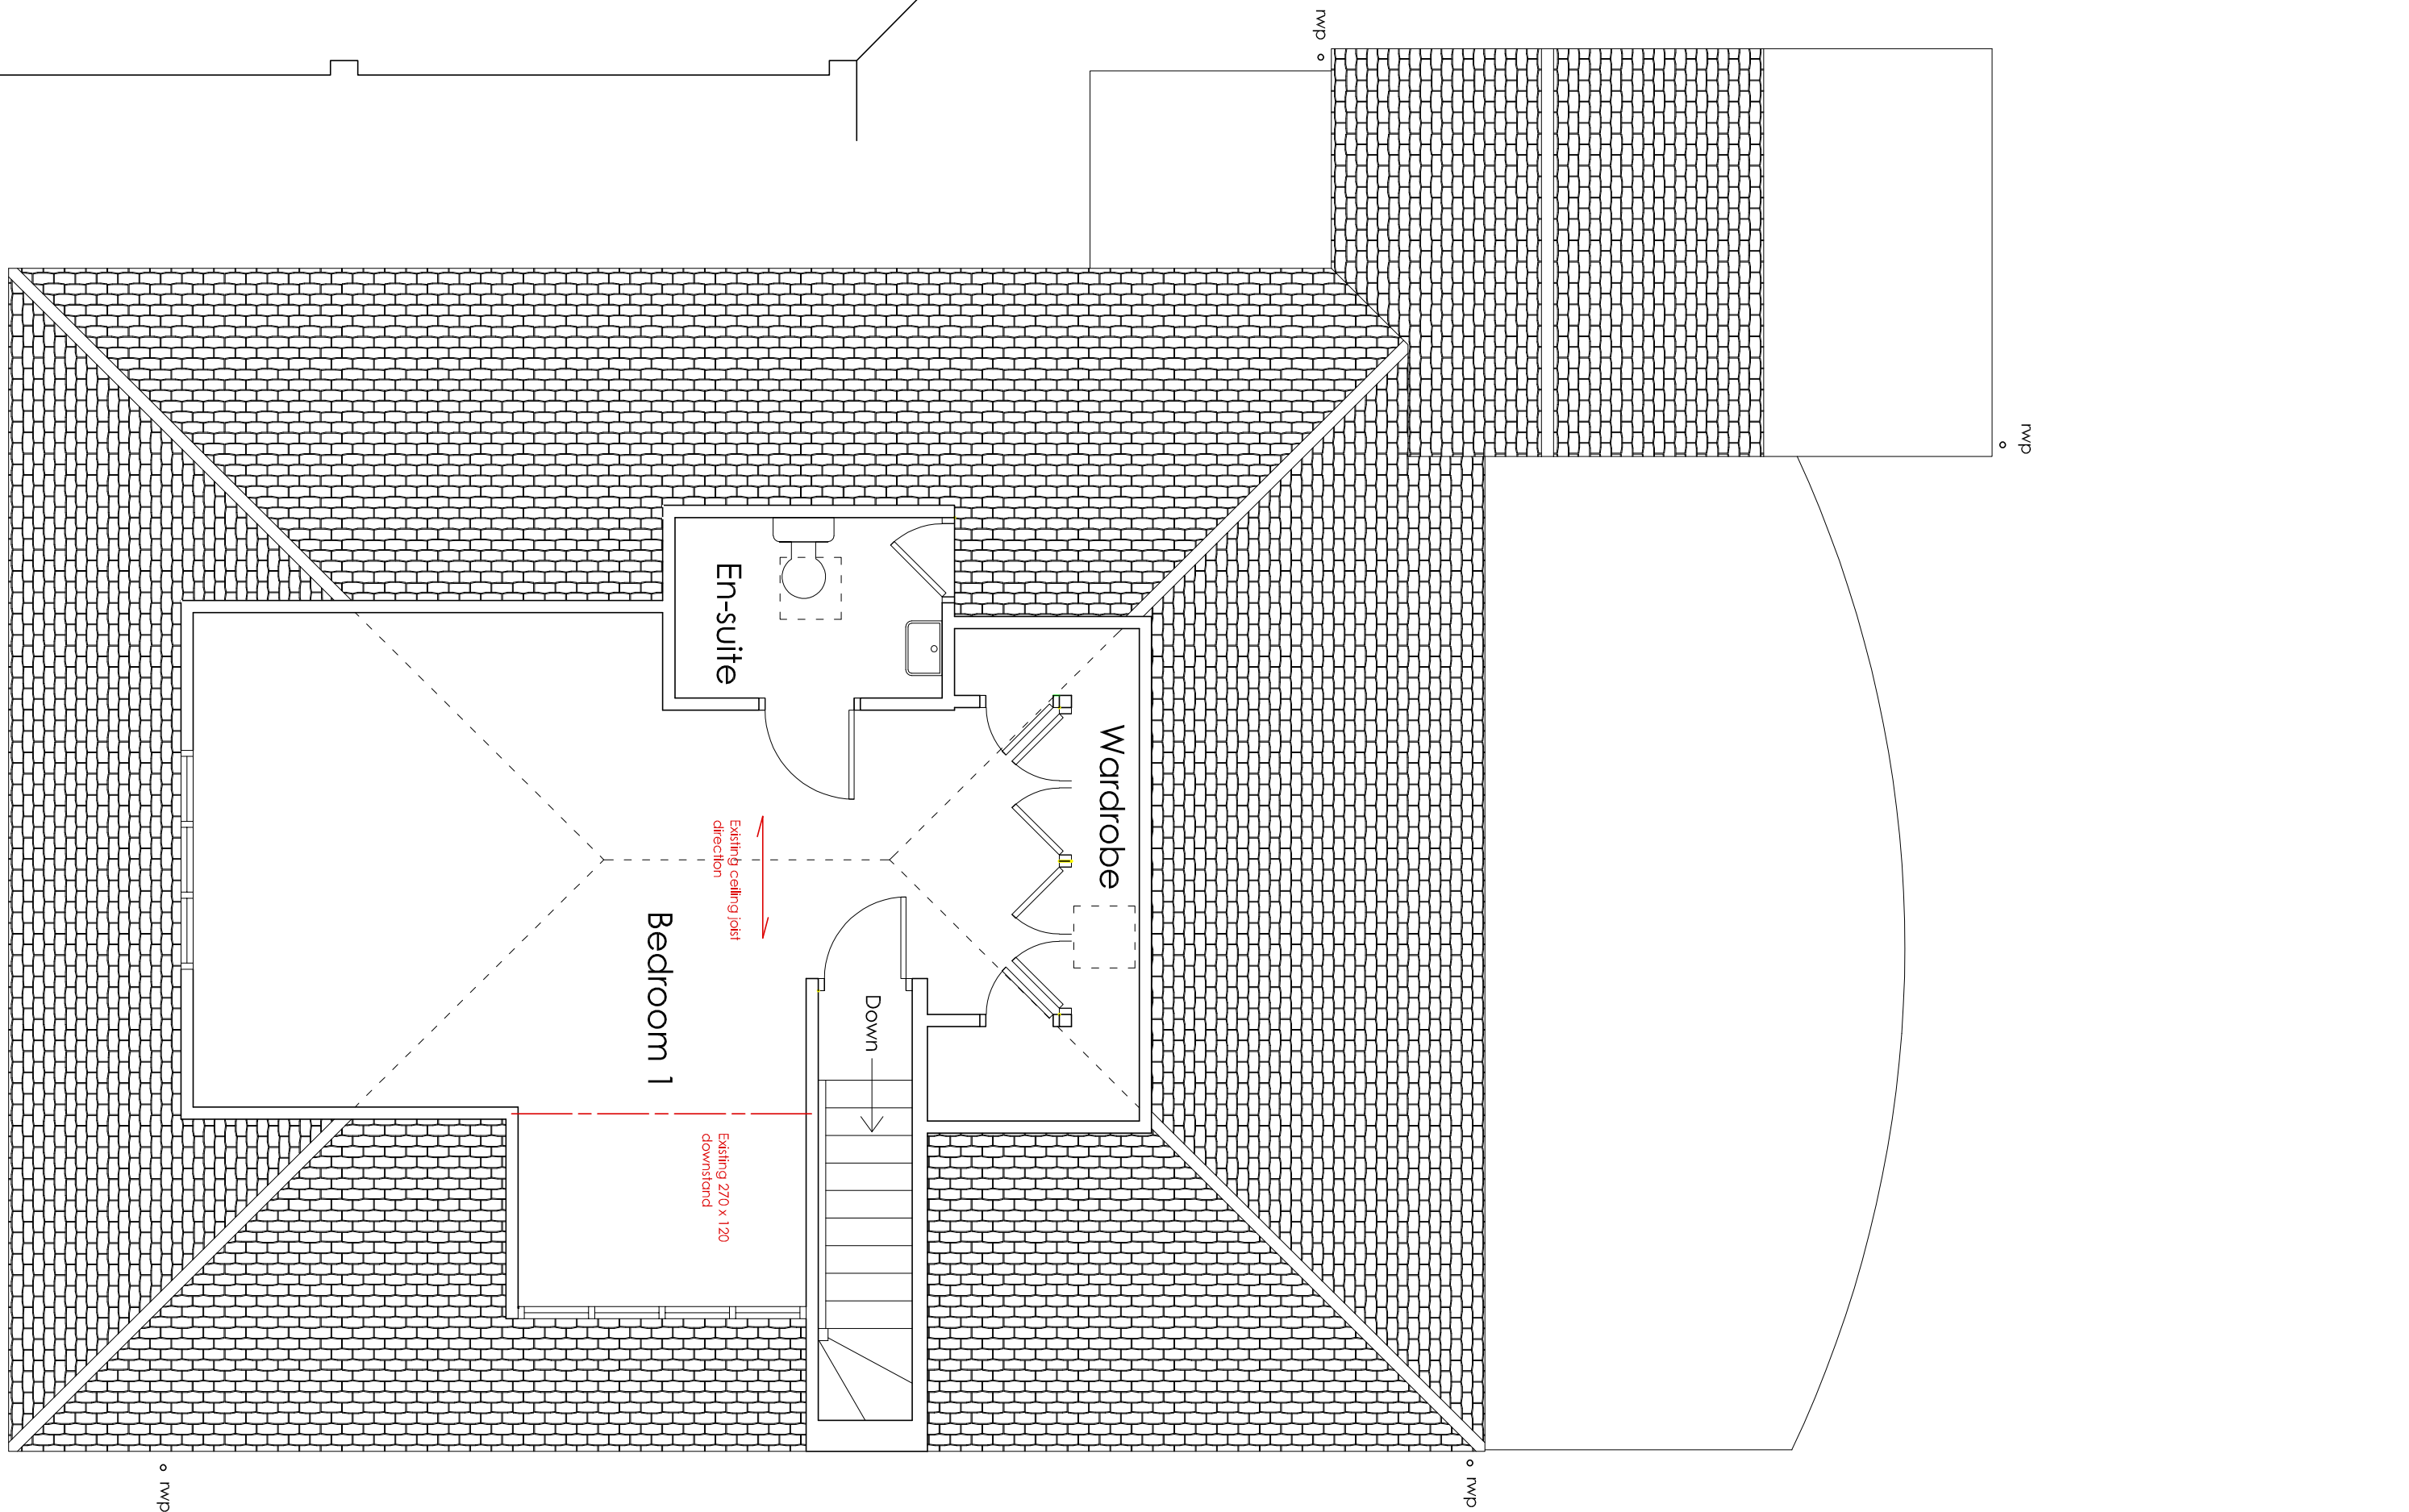 

EXISTING FIRST FLOOR PLAN 1:50

ama
architectural
& quantity
surveying
services

afterbury moore associates

Unit 1, Tockley Court Business Park
Long Fiddling
Cleitham, Worthing
West Sussex, BN13 3UT
01903 871131
central@afterburymoore.co.uk

Client: Mrs H. Welsh

Address of Works: 17 Sea Avenue
Rushington
West Sussex
BN16 2DQ

Drawing Title: Planning Permission Issue

Paper Size: A1 Date: Mar. 2020

Job Number: AR-145 Drawing Number: 01 Revision: Revision

General Notes:

1. The drawings have been prepared in accordance with the Building Regulations.
2. Drawings to be used in conjunction with the standard conditions and the building model provided.
3. The drawings are prepared in accordance with the Building Regulations and the Building Model provided.
Revision	Date	Amendment