




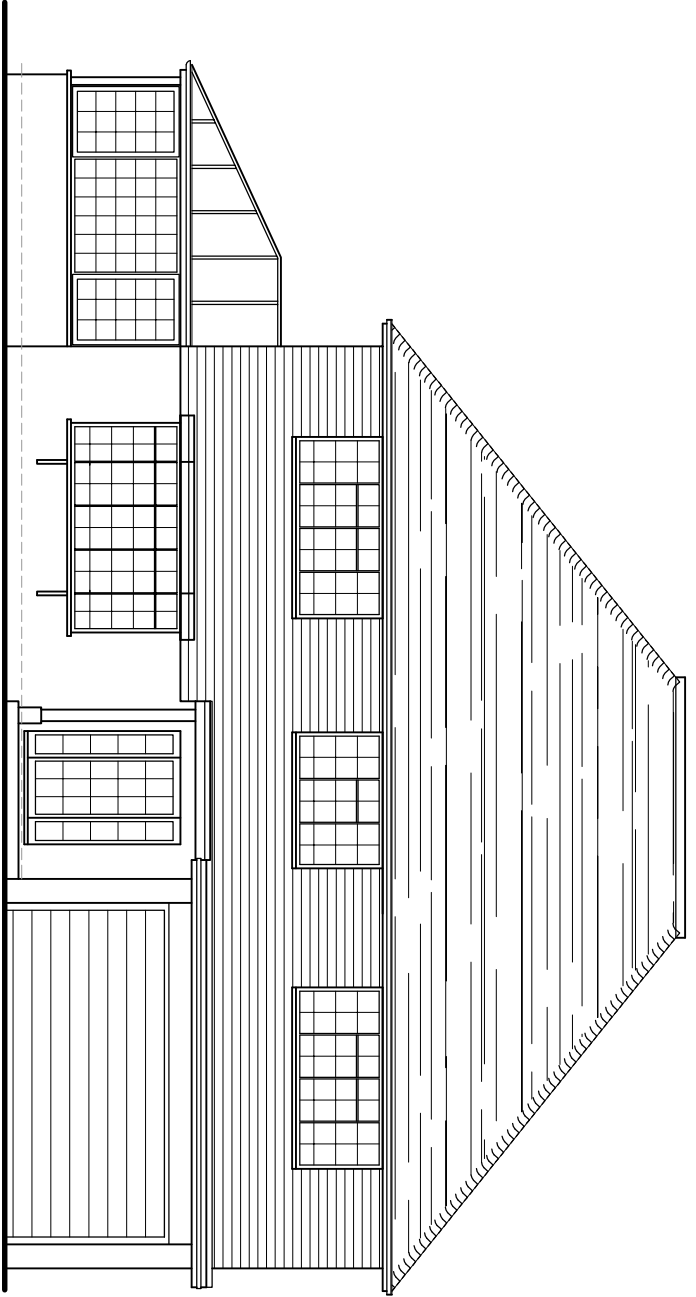


SOUTH ELEVATION
(As Existing)

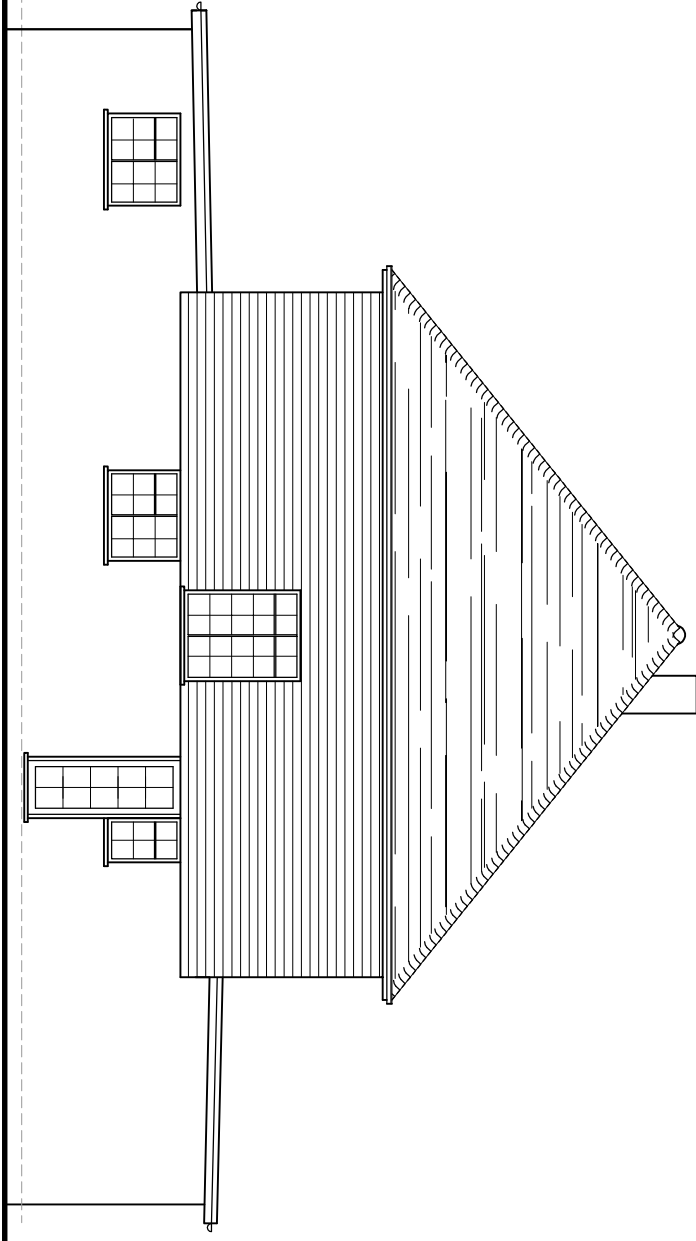


EAST ELEVATION
(As Existing)

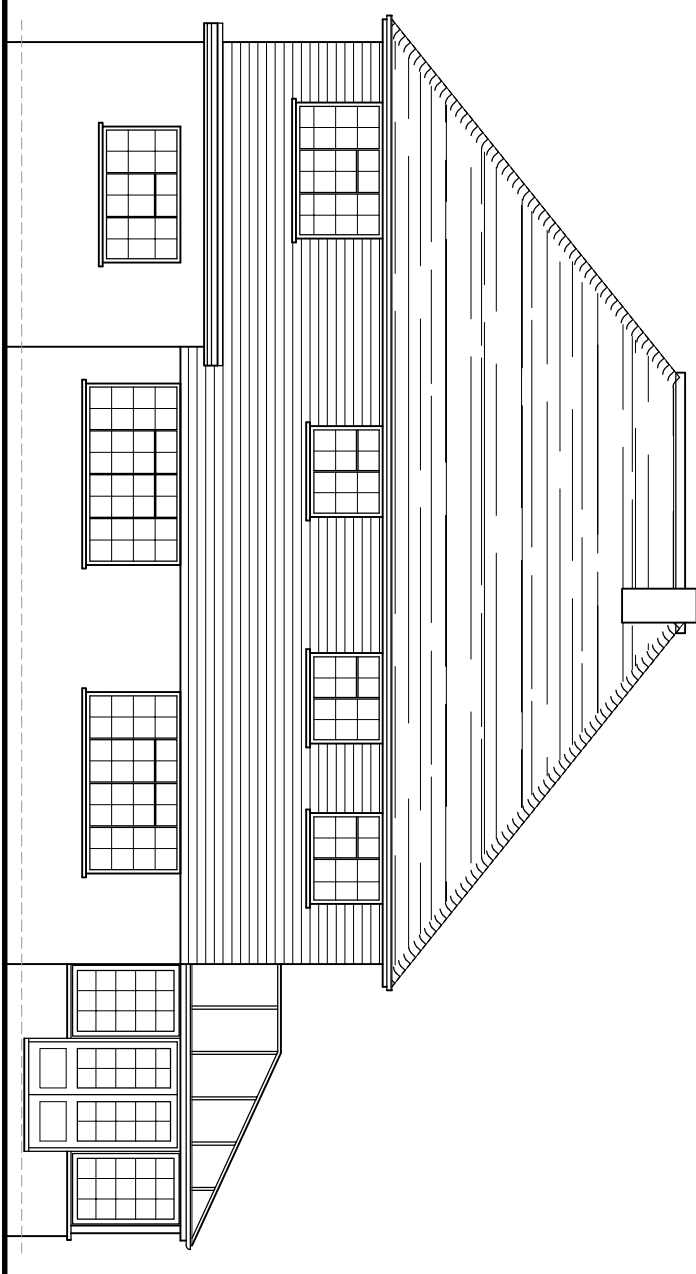


NORTH ELEVATION
(As Existing)

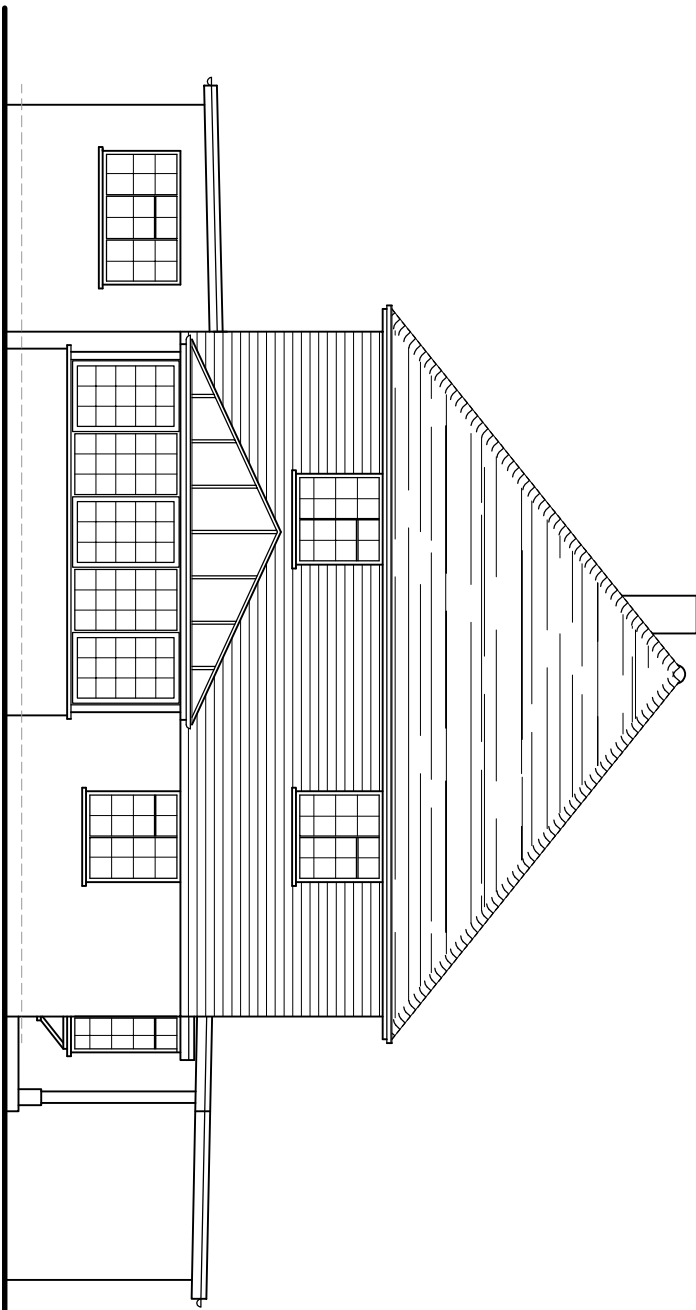


WEST ELEVATION
(As Existing)

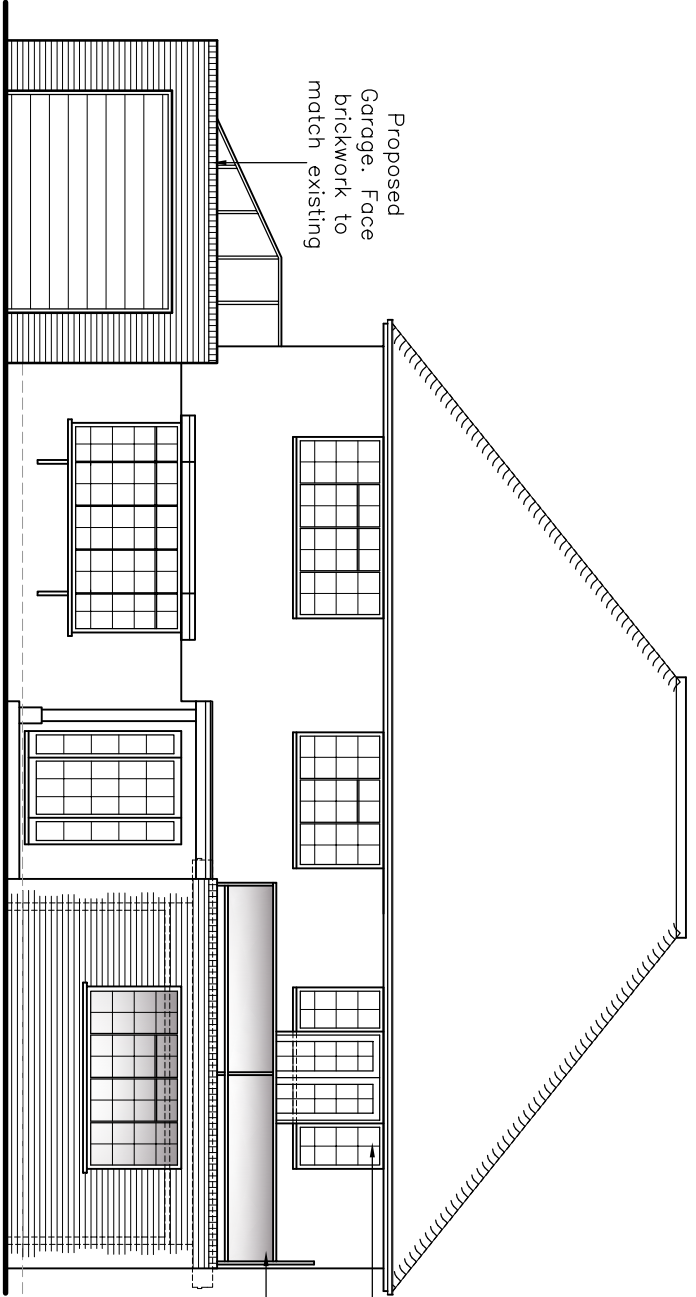


SOUTH ELEVATION
(As Proposed)

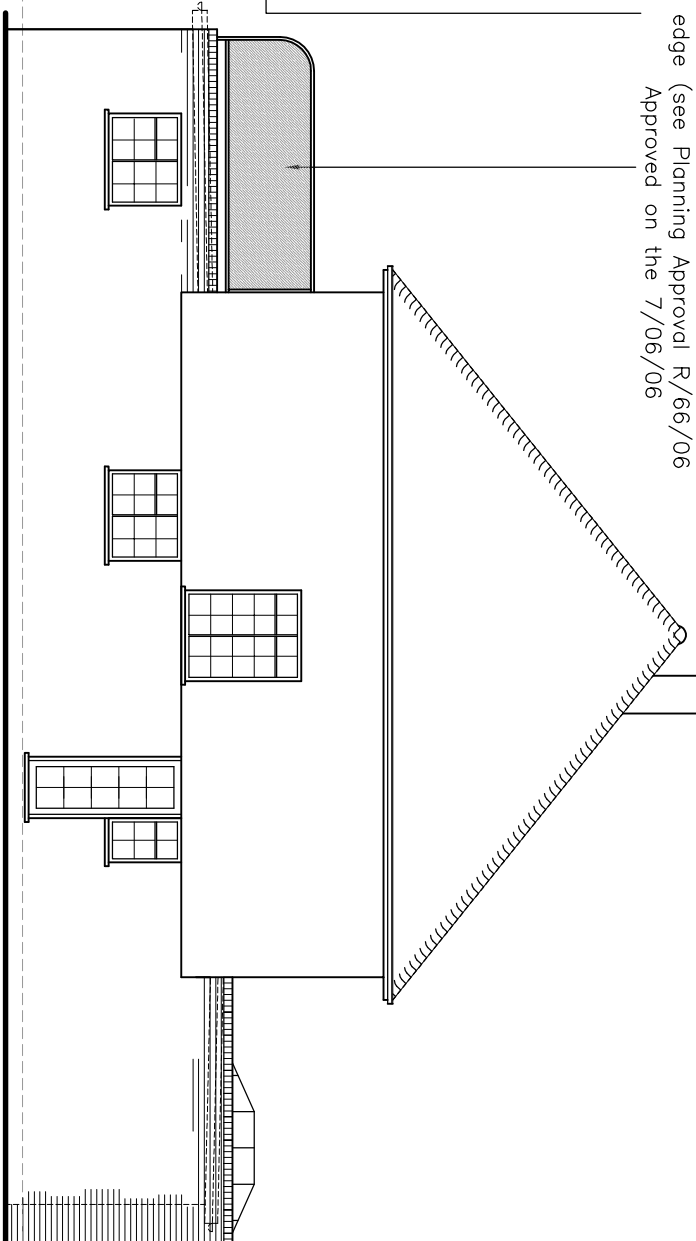


EAST ELEVATION
(As Proposed)

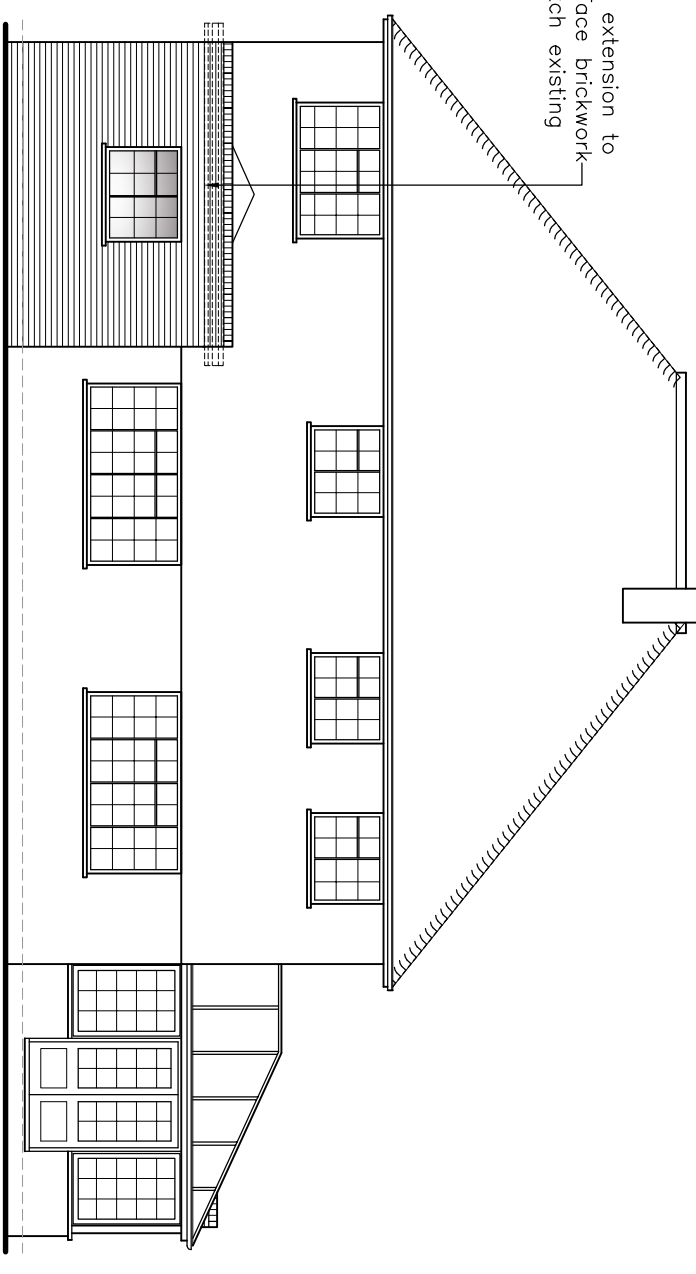



NORTH ELEVATION
(As Proposed)

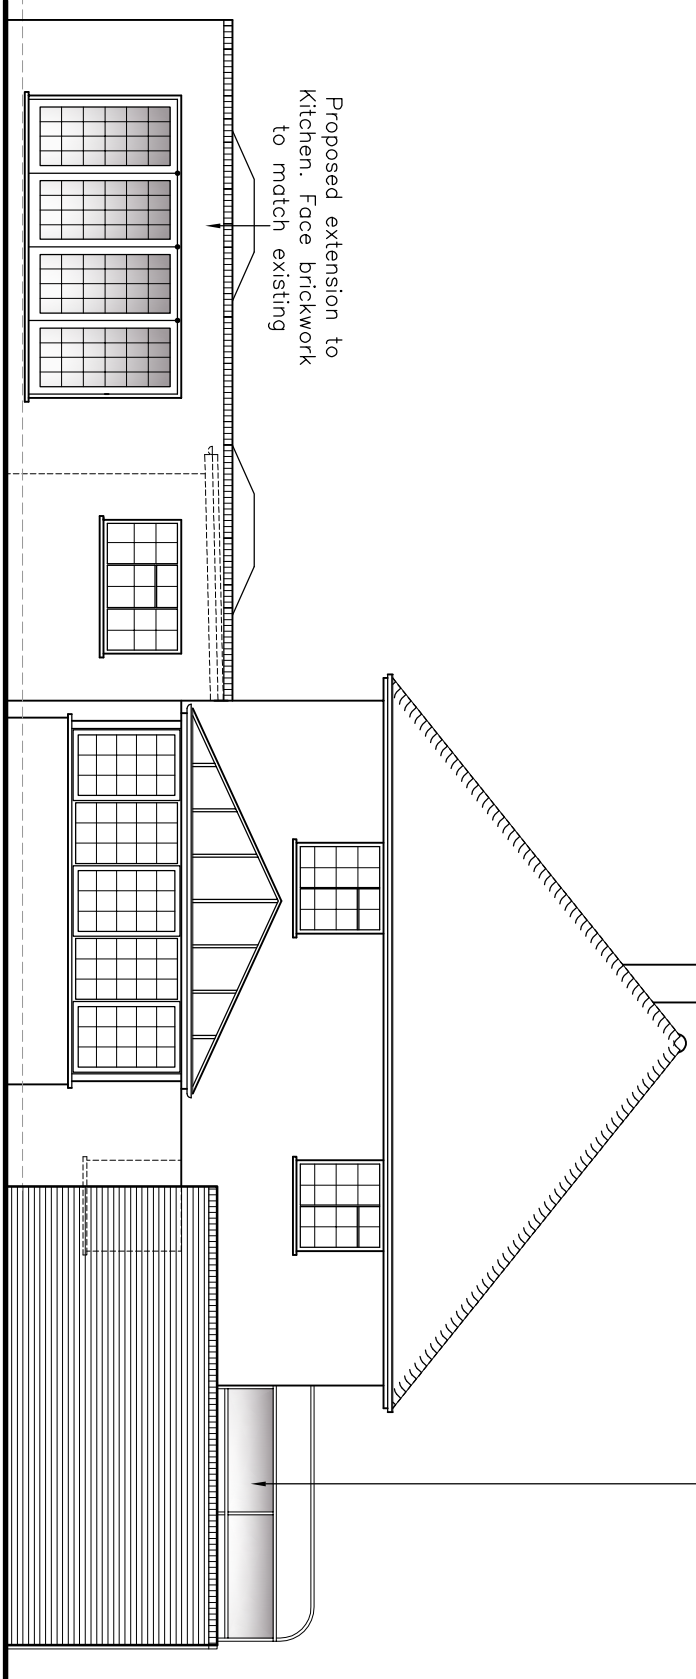


WEST ELEVATION
(As Proposed)

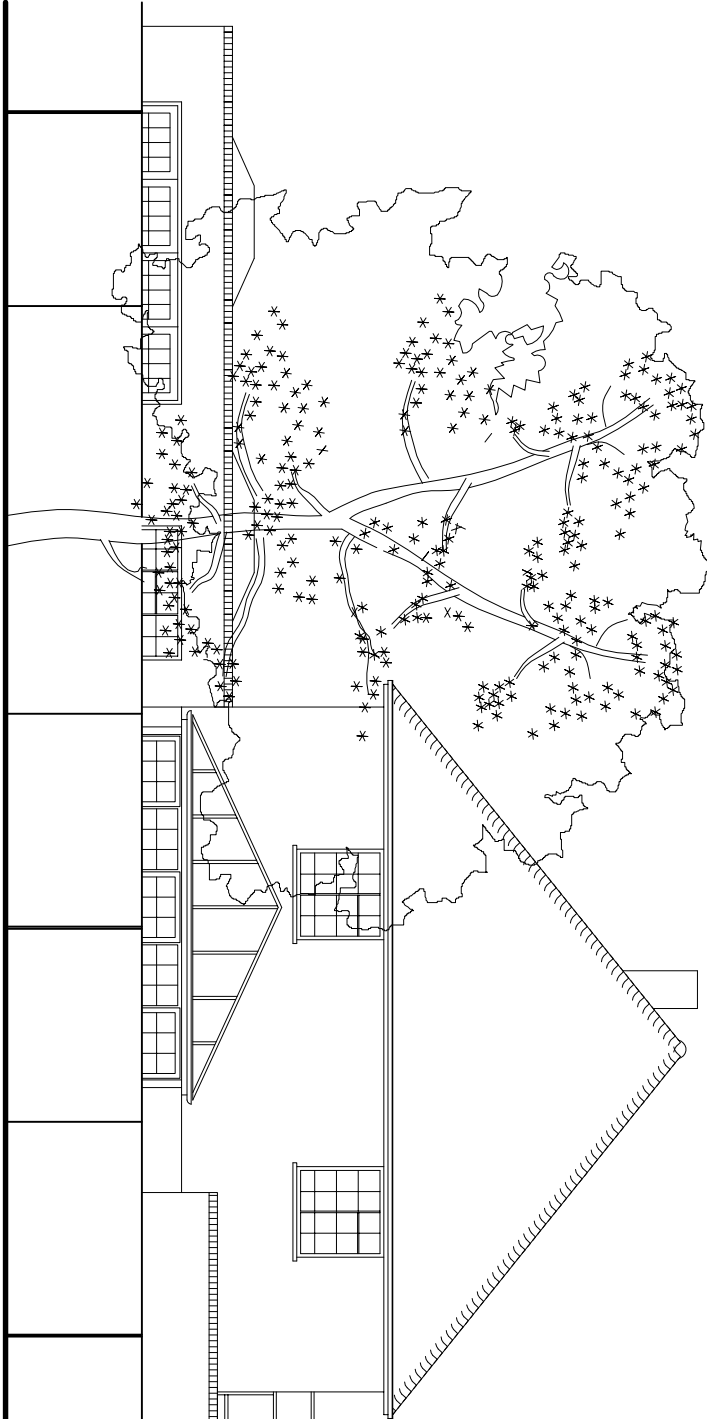

WEST ELEVATION –STREET
(As Proposed)

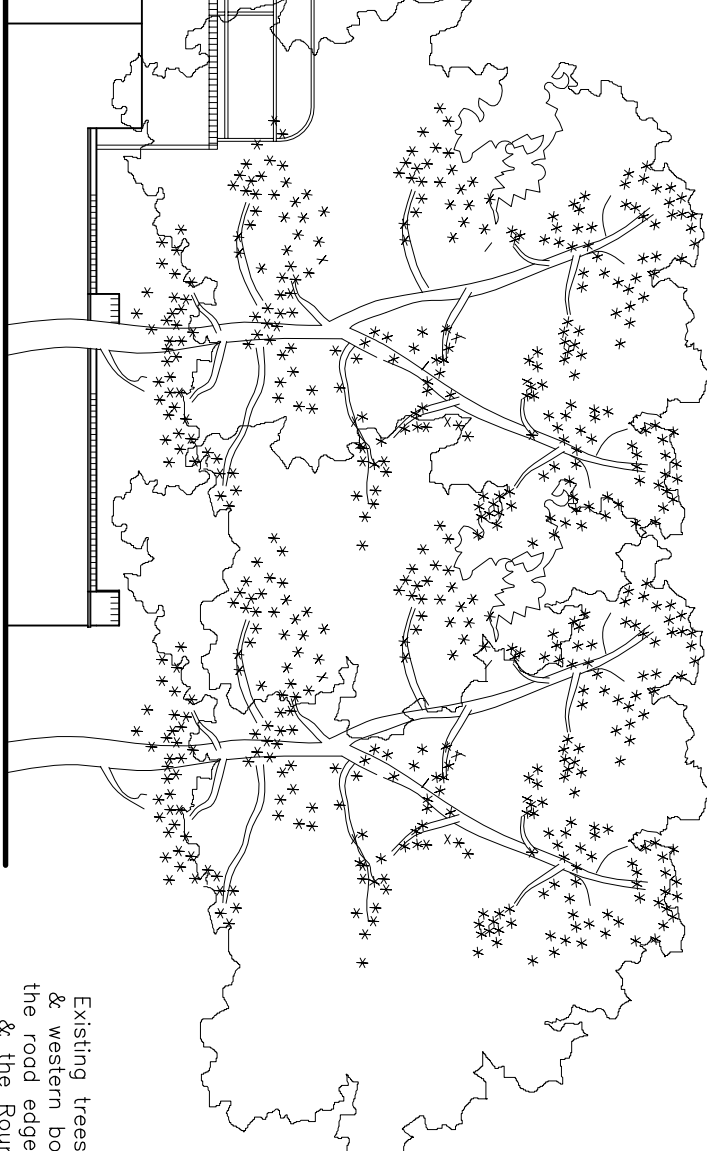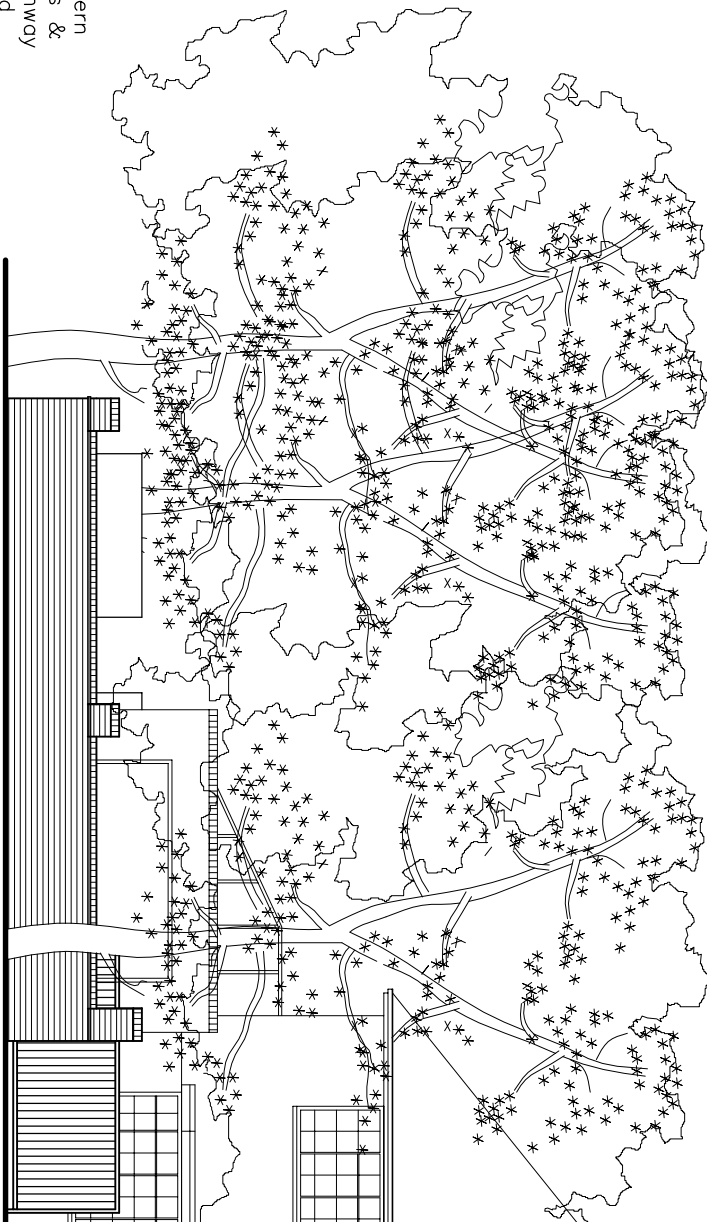

SOUTH ELEVATION –STREET
(As Proposed)

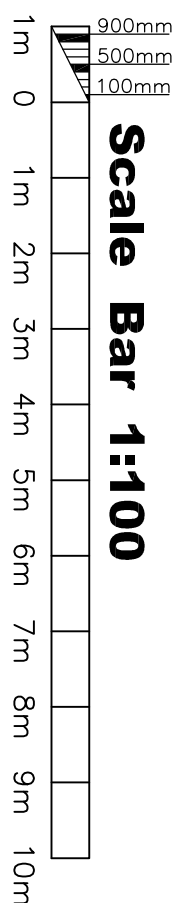

Rev.	Description	Date
B	Drawing completed for Planning Submission	02/06/12
A	Drawing completed	25/05/12

The Client is obliged to ascertain and comply with the rules under the CDAL Regs 2007, and his obligations under the Party Wall etc. Act 1996 and Contractors must verify all dimensions on site before commencing any work.

The drawings are prepared on the basis of the information provided by the client and the contractor is not responsible for any errors or omissions in the drawings or for any damage to the property or any other loss or damage resulting from the use of the drawings.

The drawings are prepared on the basis of the information provided by the client and the contractor is not responsible for any errors or omissions in the drawings or for any damage to the property or any other loss or damage resulting from the use of the drawings.

Project
The Conifers
The Thatchway
Rustington
W. Sx. BN16 2BN

Client
Mr & Mrs Fitzpatrick

Proposed Extensions/ Alterations

Drawing no. 2447-02 B

Scale 1:100 Date May 2012

KG DESIGNS

CHARTERED BUILDING SURVEYORS
ARCHITECTURAL DESIGN CONSULTANTS

129 Toring Road, Worthing,
West Sussex, BN11 4HE
TEL : 01903 217313
E-MAIL : kgdesigns@gmail.com