


Permission is granted to scale from this drawing for the purpose of Local Authority Planning Approval only. In all other cases DO NOT scale from this drawing. Please contact this office for any additional information required.

Contractors, Sub-Contractors and Suppliers are to check all relevant dimensions, levels and details of the site and any existing buildings before commencing any shop drawings or building work. Any discrepancies should be reported to this office.


This drawing must be read in conjunction with all related drawings and documents relevant to this project, including those prepared by appointed consultants, specialists and sub-contractors etc.

This drawing is the copyright of RDV a Design.


revisions	08/09/2025
A section added	

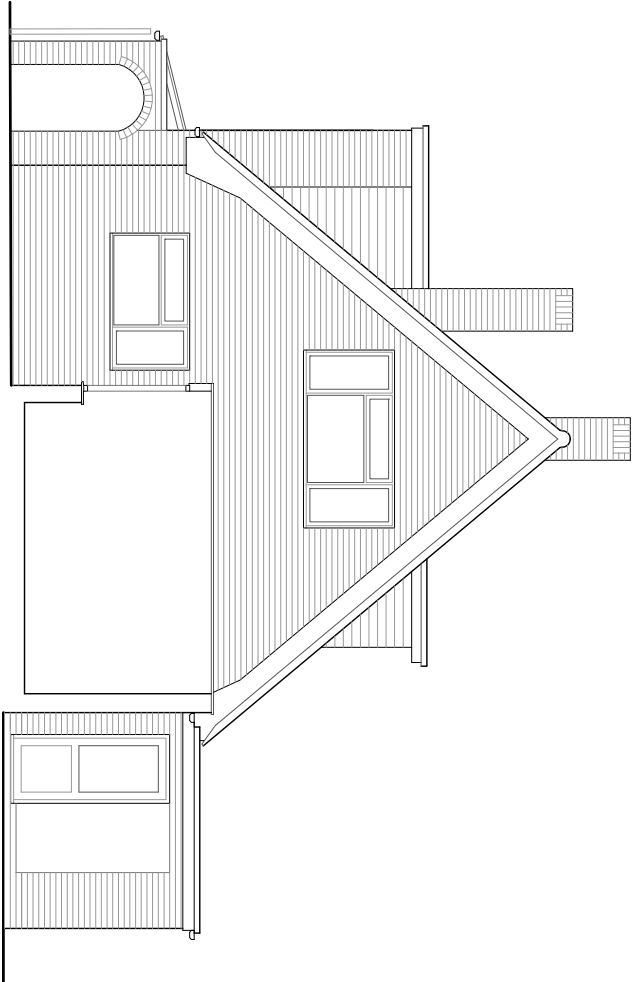


Typical Cross Section Thro' Conservatory: Scale 1:100

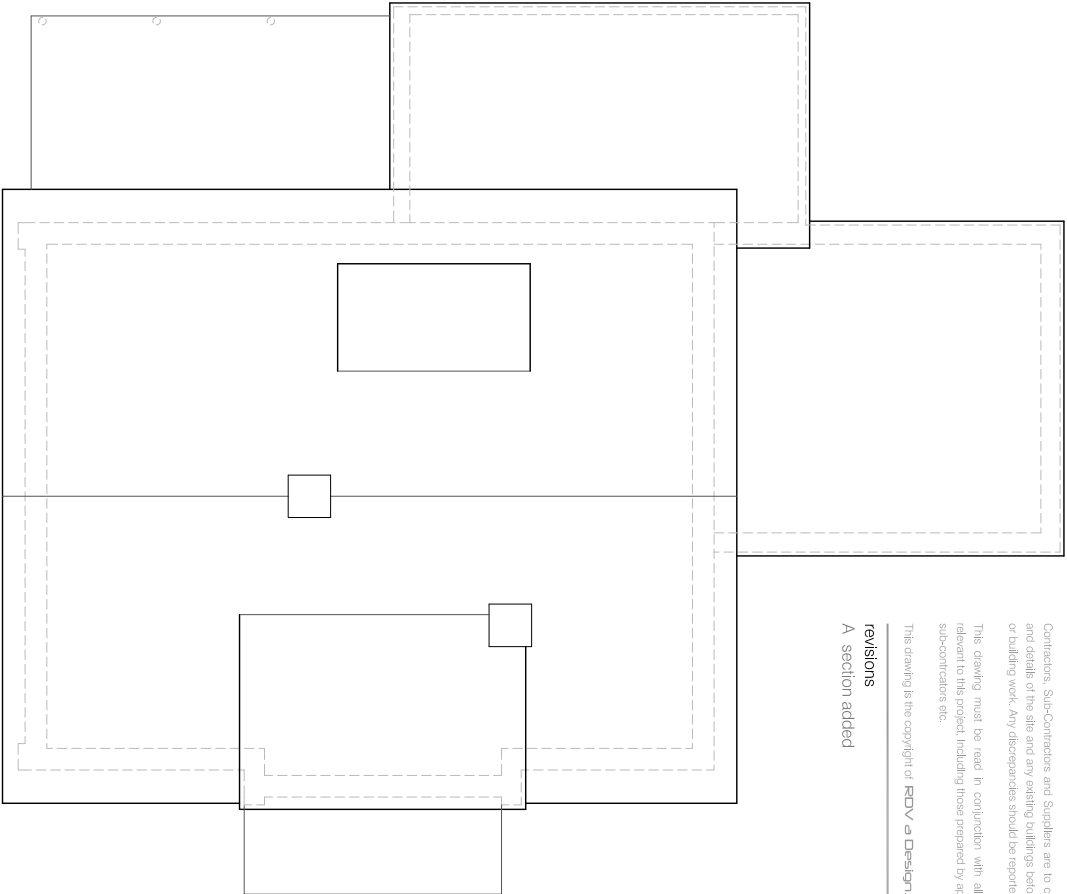

Roof Plan: Scale 1:100

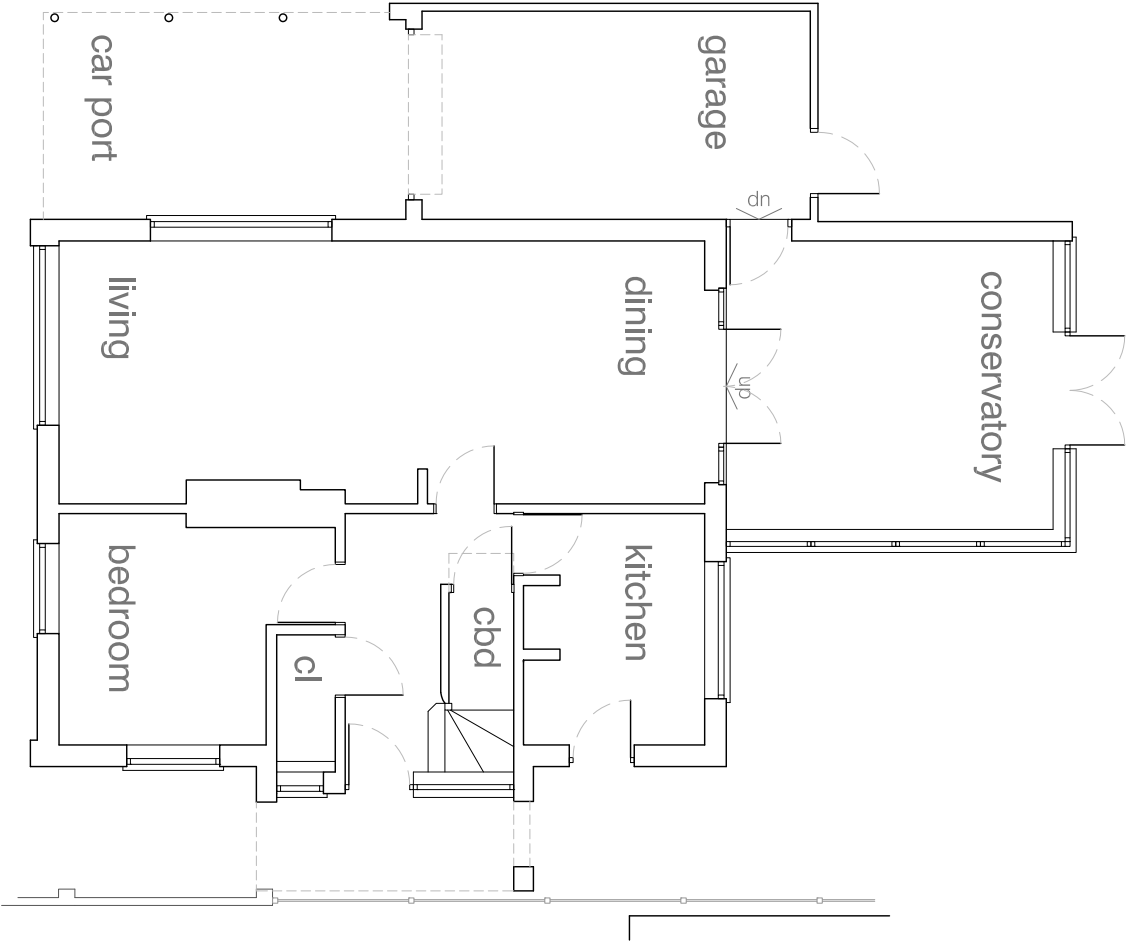

Ground Floor Plan: Scale 1:100

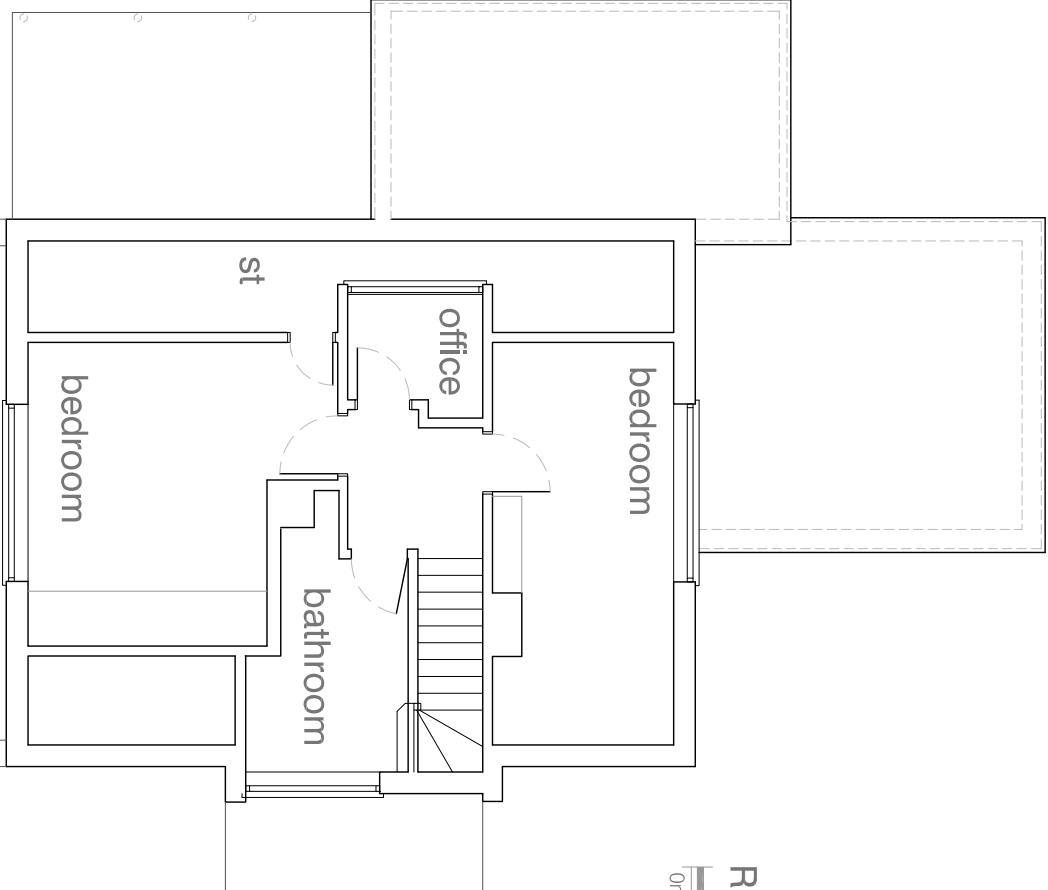

First Floor Plan: Scale 1:100



RDV a Design

9 Oak End | Arundel | West Sussex
Tel: 01903 884013

project
30A Cudlow Avenue
Rustington
West Sussex

drawing
Floor Plans, Roof Plan and
Typical Cross Section
As Existing

scale	date	rev
1:100 @ A3	August 2025	
job no	drawing no	
25280	00.02	A