




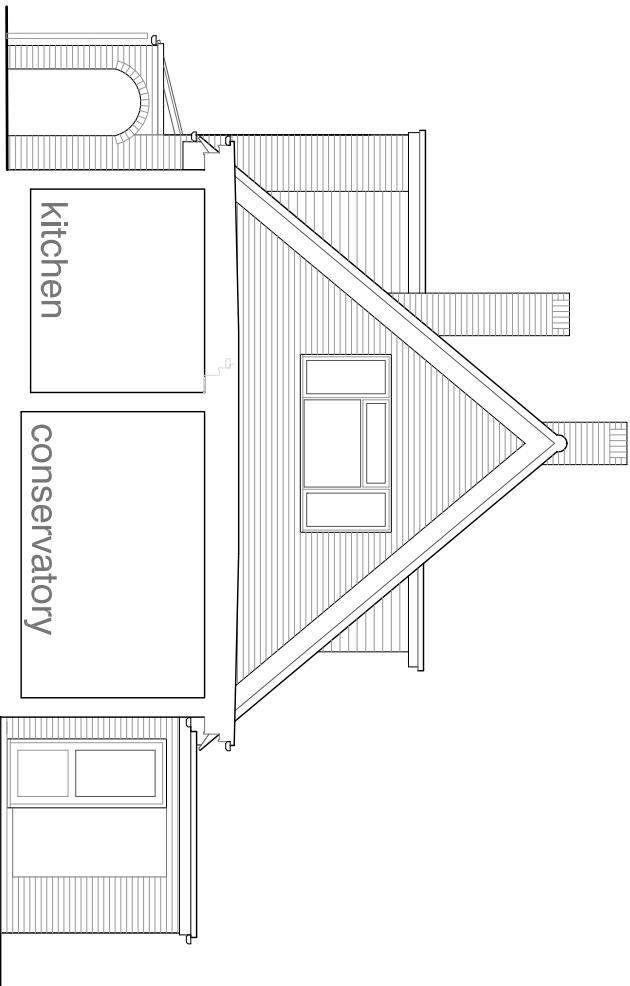


Typical Cross Section Thro' Conservatory: Scale 1:100

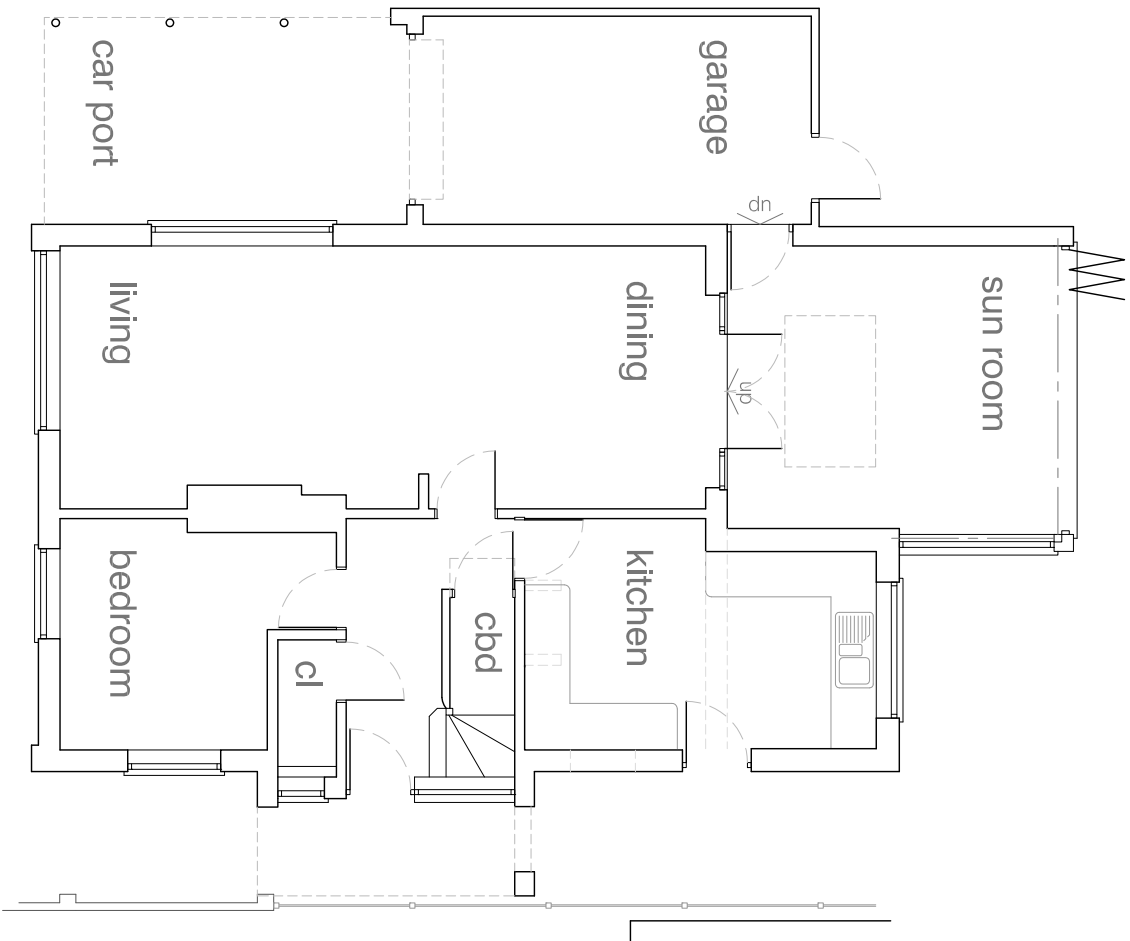

Ground Floor Plan: Scale 1:100

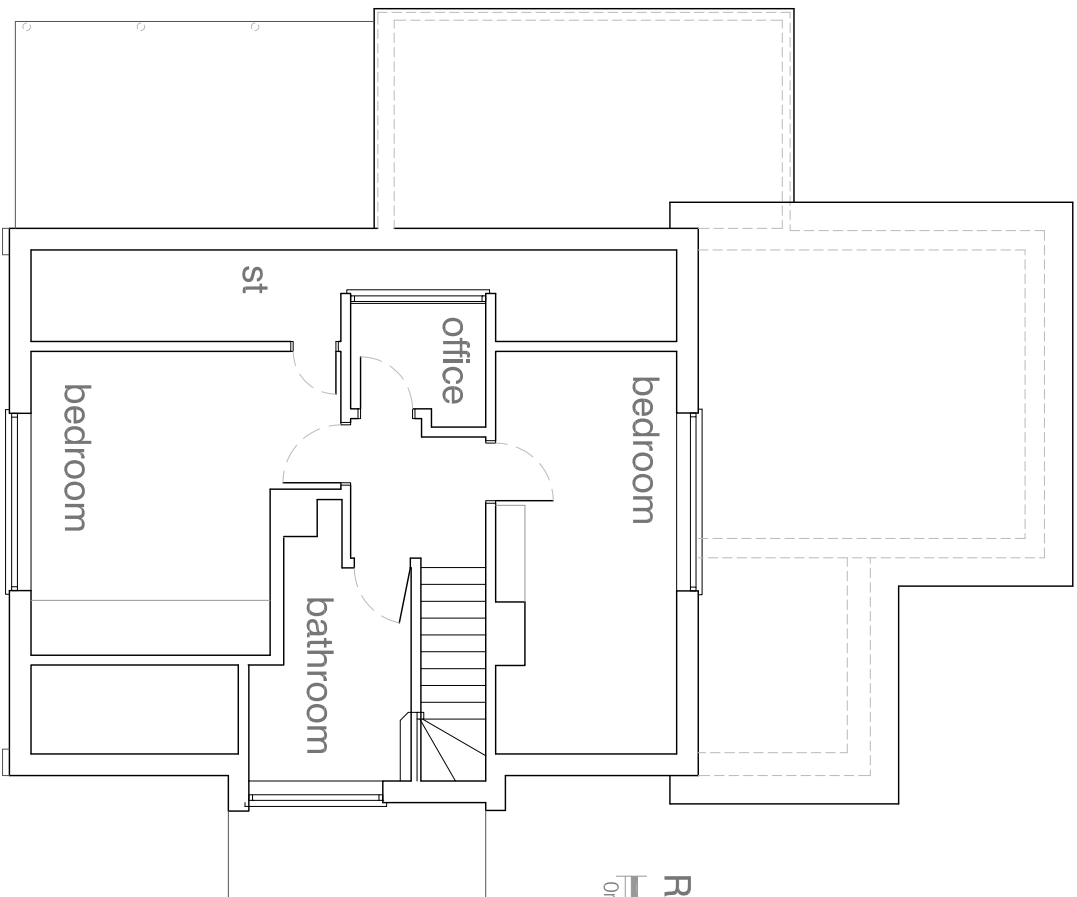

First Floor Plan: Scale 1:100

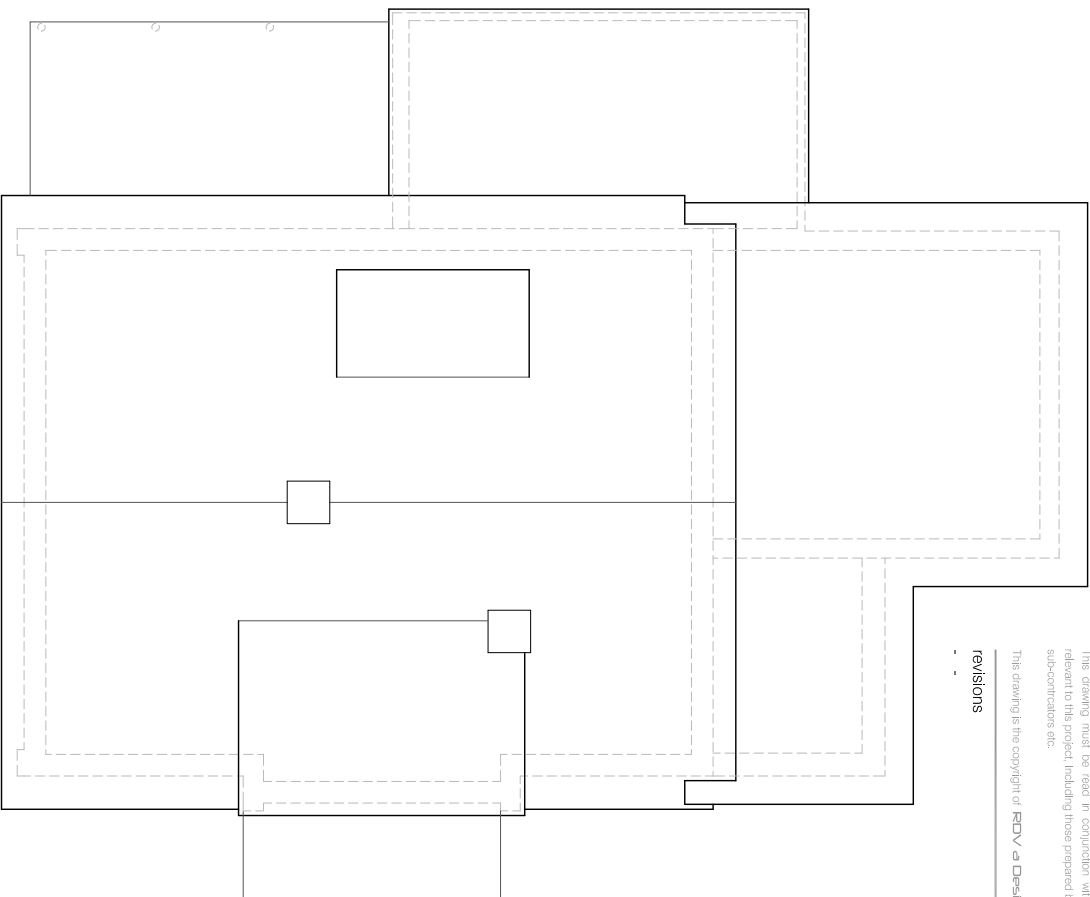

Roof Plan: Scale 1:100



notes

Permission is granted to scale from this drawing for the purpose of Local Authority Planning Approval only. In all other cases DO NOT scale from this drawing. Please contact this office for any additional information required.

Contractors, Sub-Contractors and Suppliers are to check all relevant dimensions, levels and details of the site and any existing buildings before commencing any shop drawings or building work. Any discrepancies should be reported to this office.

This drawing must be read in conjunction with all related drawings and documents relevant to this project, including those prepared by appointed consultants, specialists and sub-contractors etc.

This drawing is the copyright of RDV a Design.

revisions

..

RDV a Design

9 Oak End | Arundel | West Sussex

Tel: 01903 884013

project

30A Cudlow Avenue
Rustington
West Sussex

drawing

Floor Plans, Roof Plan and
Typical Cross Section
As Proposed

scale

1:100

@ A3

September 2025

job no

drawing no

rev

25280

02.02

-