

notes

Permission is granted to scale from this drawing for the purpose of Local Authority Planning Approval only. In all other cases DO NOT scale from this drawing. Please contact this office for any additional information required.


Contractors, Sub-Contractors and Suppliers are to check all relevant dimensions, levels and details of the site and any existing buildings before commencing any shop drawings or building work. Any discrepancies should be reported to this office.

This drawing must be read in conjunction with all related drawings and documents relevant to this project, including those prepared by appointed consultants, specialists and sub-contractors etc.


This drawing is the copyright of RDV a Design.

revisions


1			
---	--	--	--

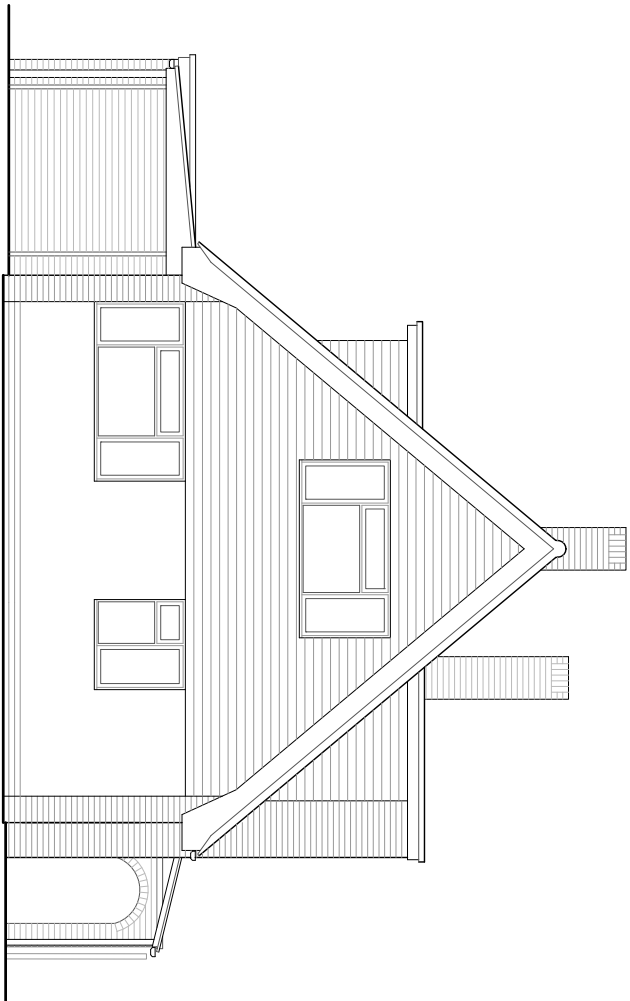


South Elevation: Scale 1:100

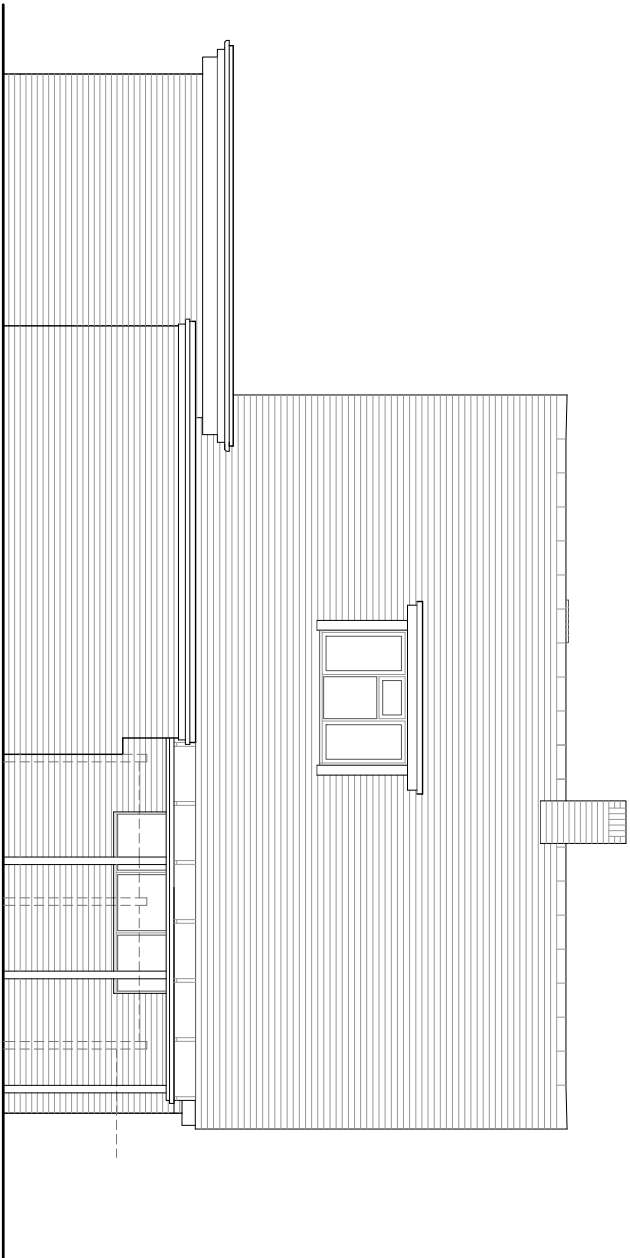

West Elevation: Scale 1:100

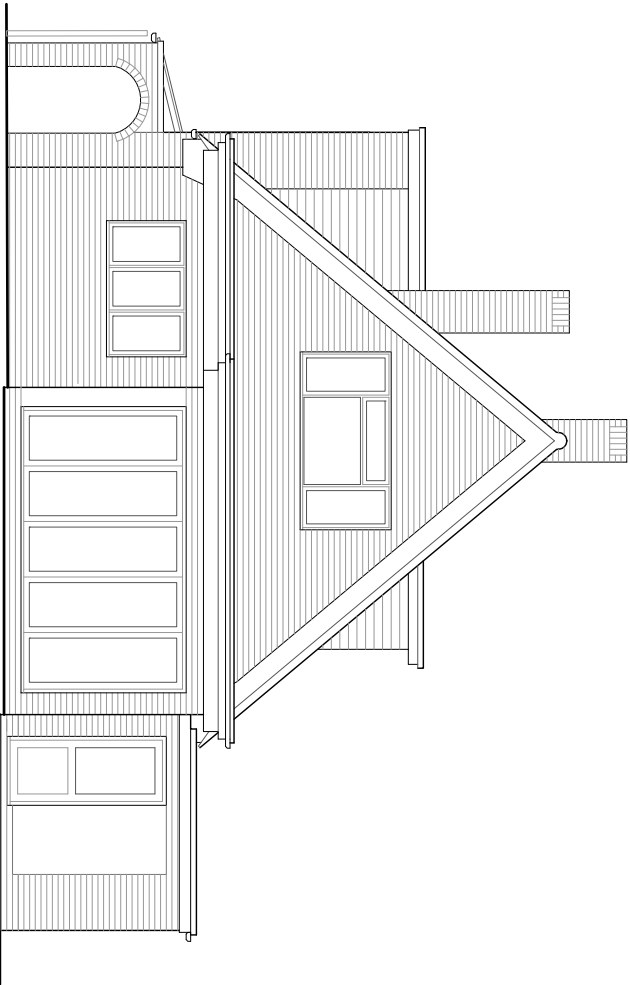

North Elevation: Scale 1:100

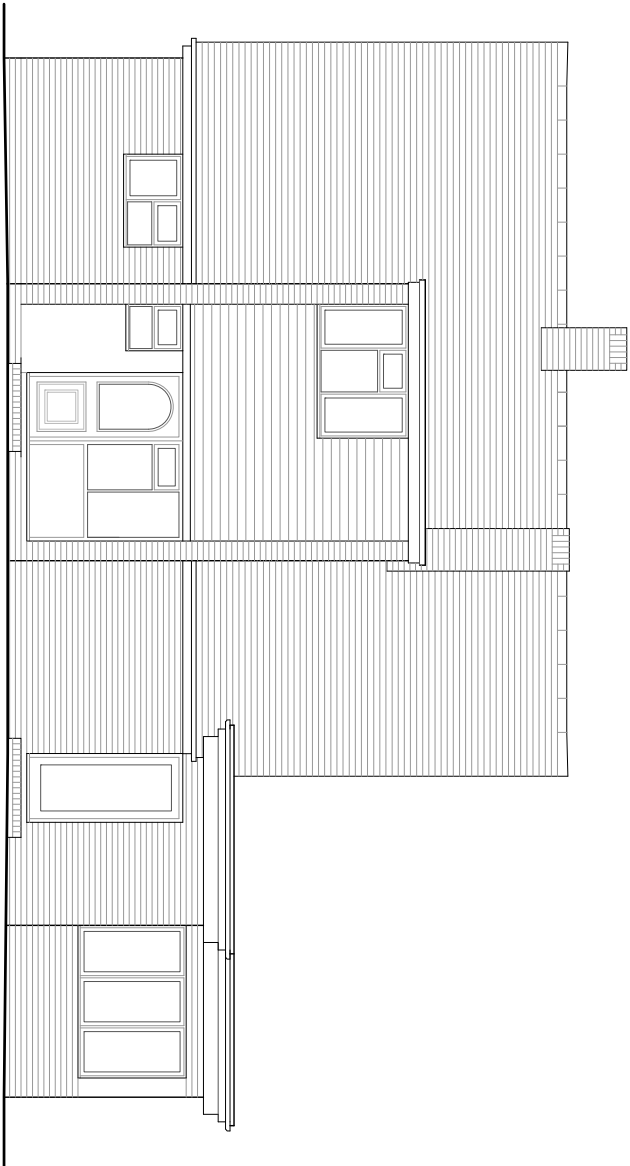

East Elevation: Scale 1:100



RDV a Design

9 Oak End | Arundel | West Sussex
Tel: 01903 884013

project	30A Cudlow Avenue		
	Rustington		
	West Sussex		
drawing	As Proposed		
Elevations			

scale	date	
1:100	@ A3	September 2025
job no	drawing no	rev
25280	02.03	-