


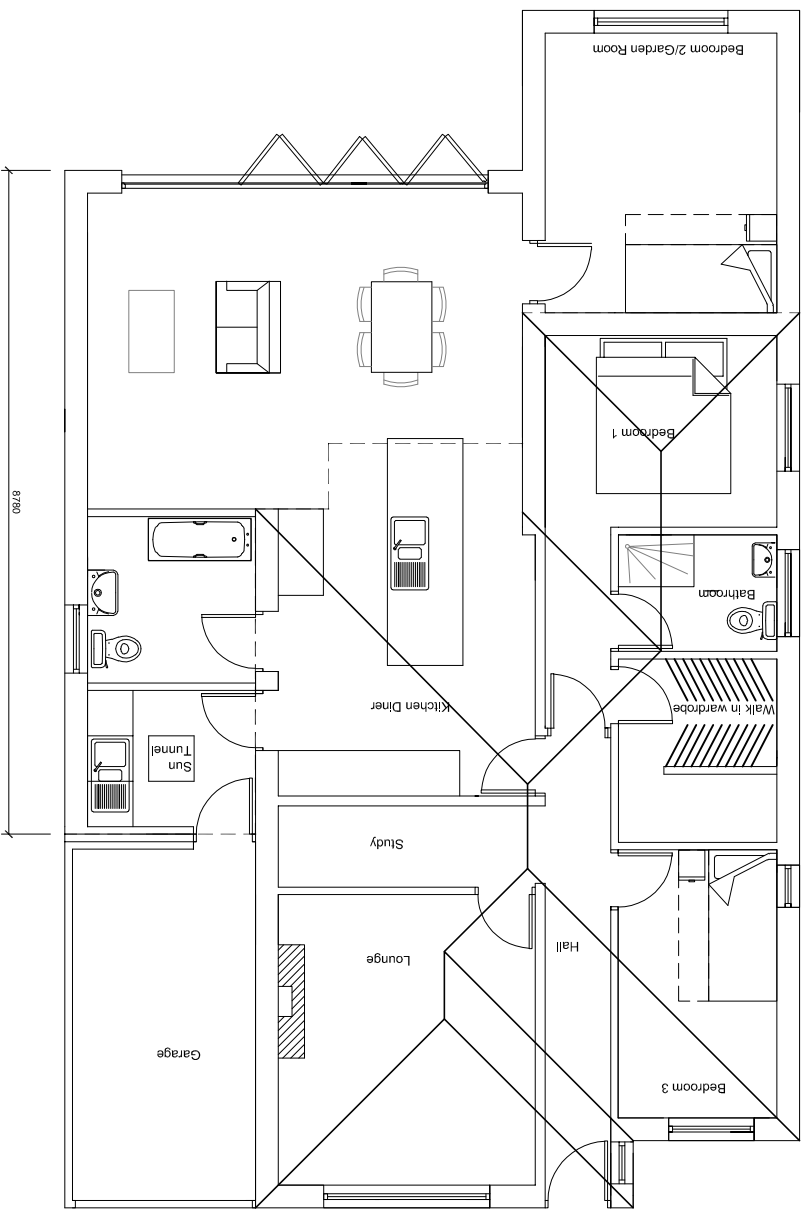


EXISTING FRONT ELEVATION





EXISTING NORTH SIDE ELEVATION




EXISTING SOUTH SIDE ELEVATION

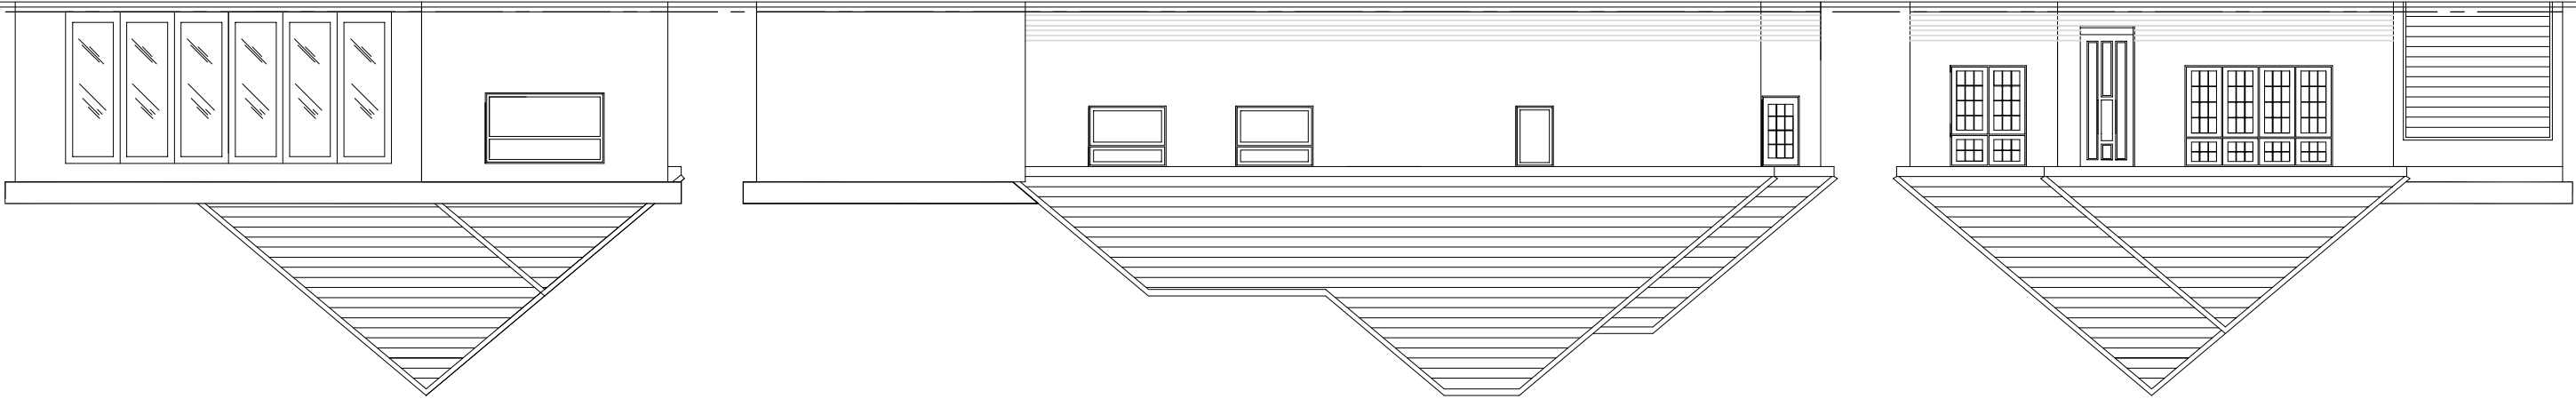

EXISTING REAR ELEVATION

 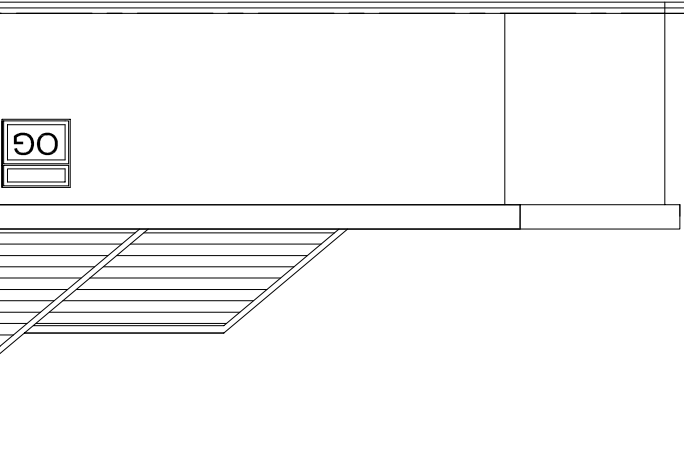

BLOCK PLAN

 

PLANS AND ELEVATIONS

Drawing No.	TAR2019.001
Rev.	
Scale	1:100 & 1:50 @ A2
Date	July 2019
Drawn	DPS

Project	Existing Plans and Elevations
---------	-------------------------------

Site	32 TENNYSON AVENUE RUSTINGTON BN16 2PH
------	--

Rev.	Description	Date
	Architectural Consultants	
	dps	