



SIDE ELEVATION

REAR ELEVATION

SIDE ELEVATION

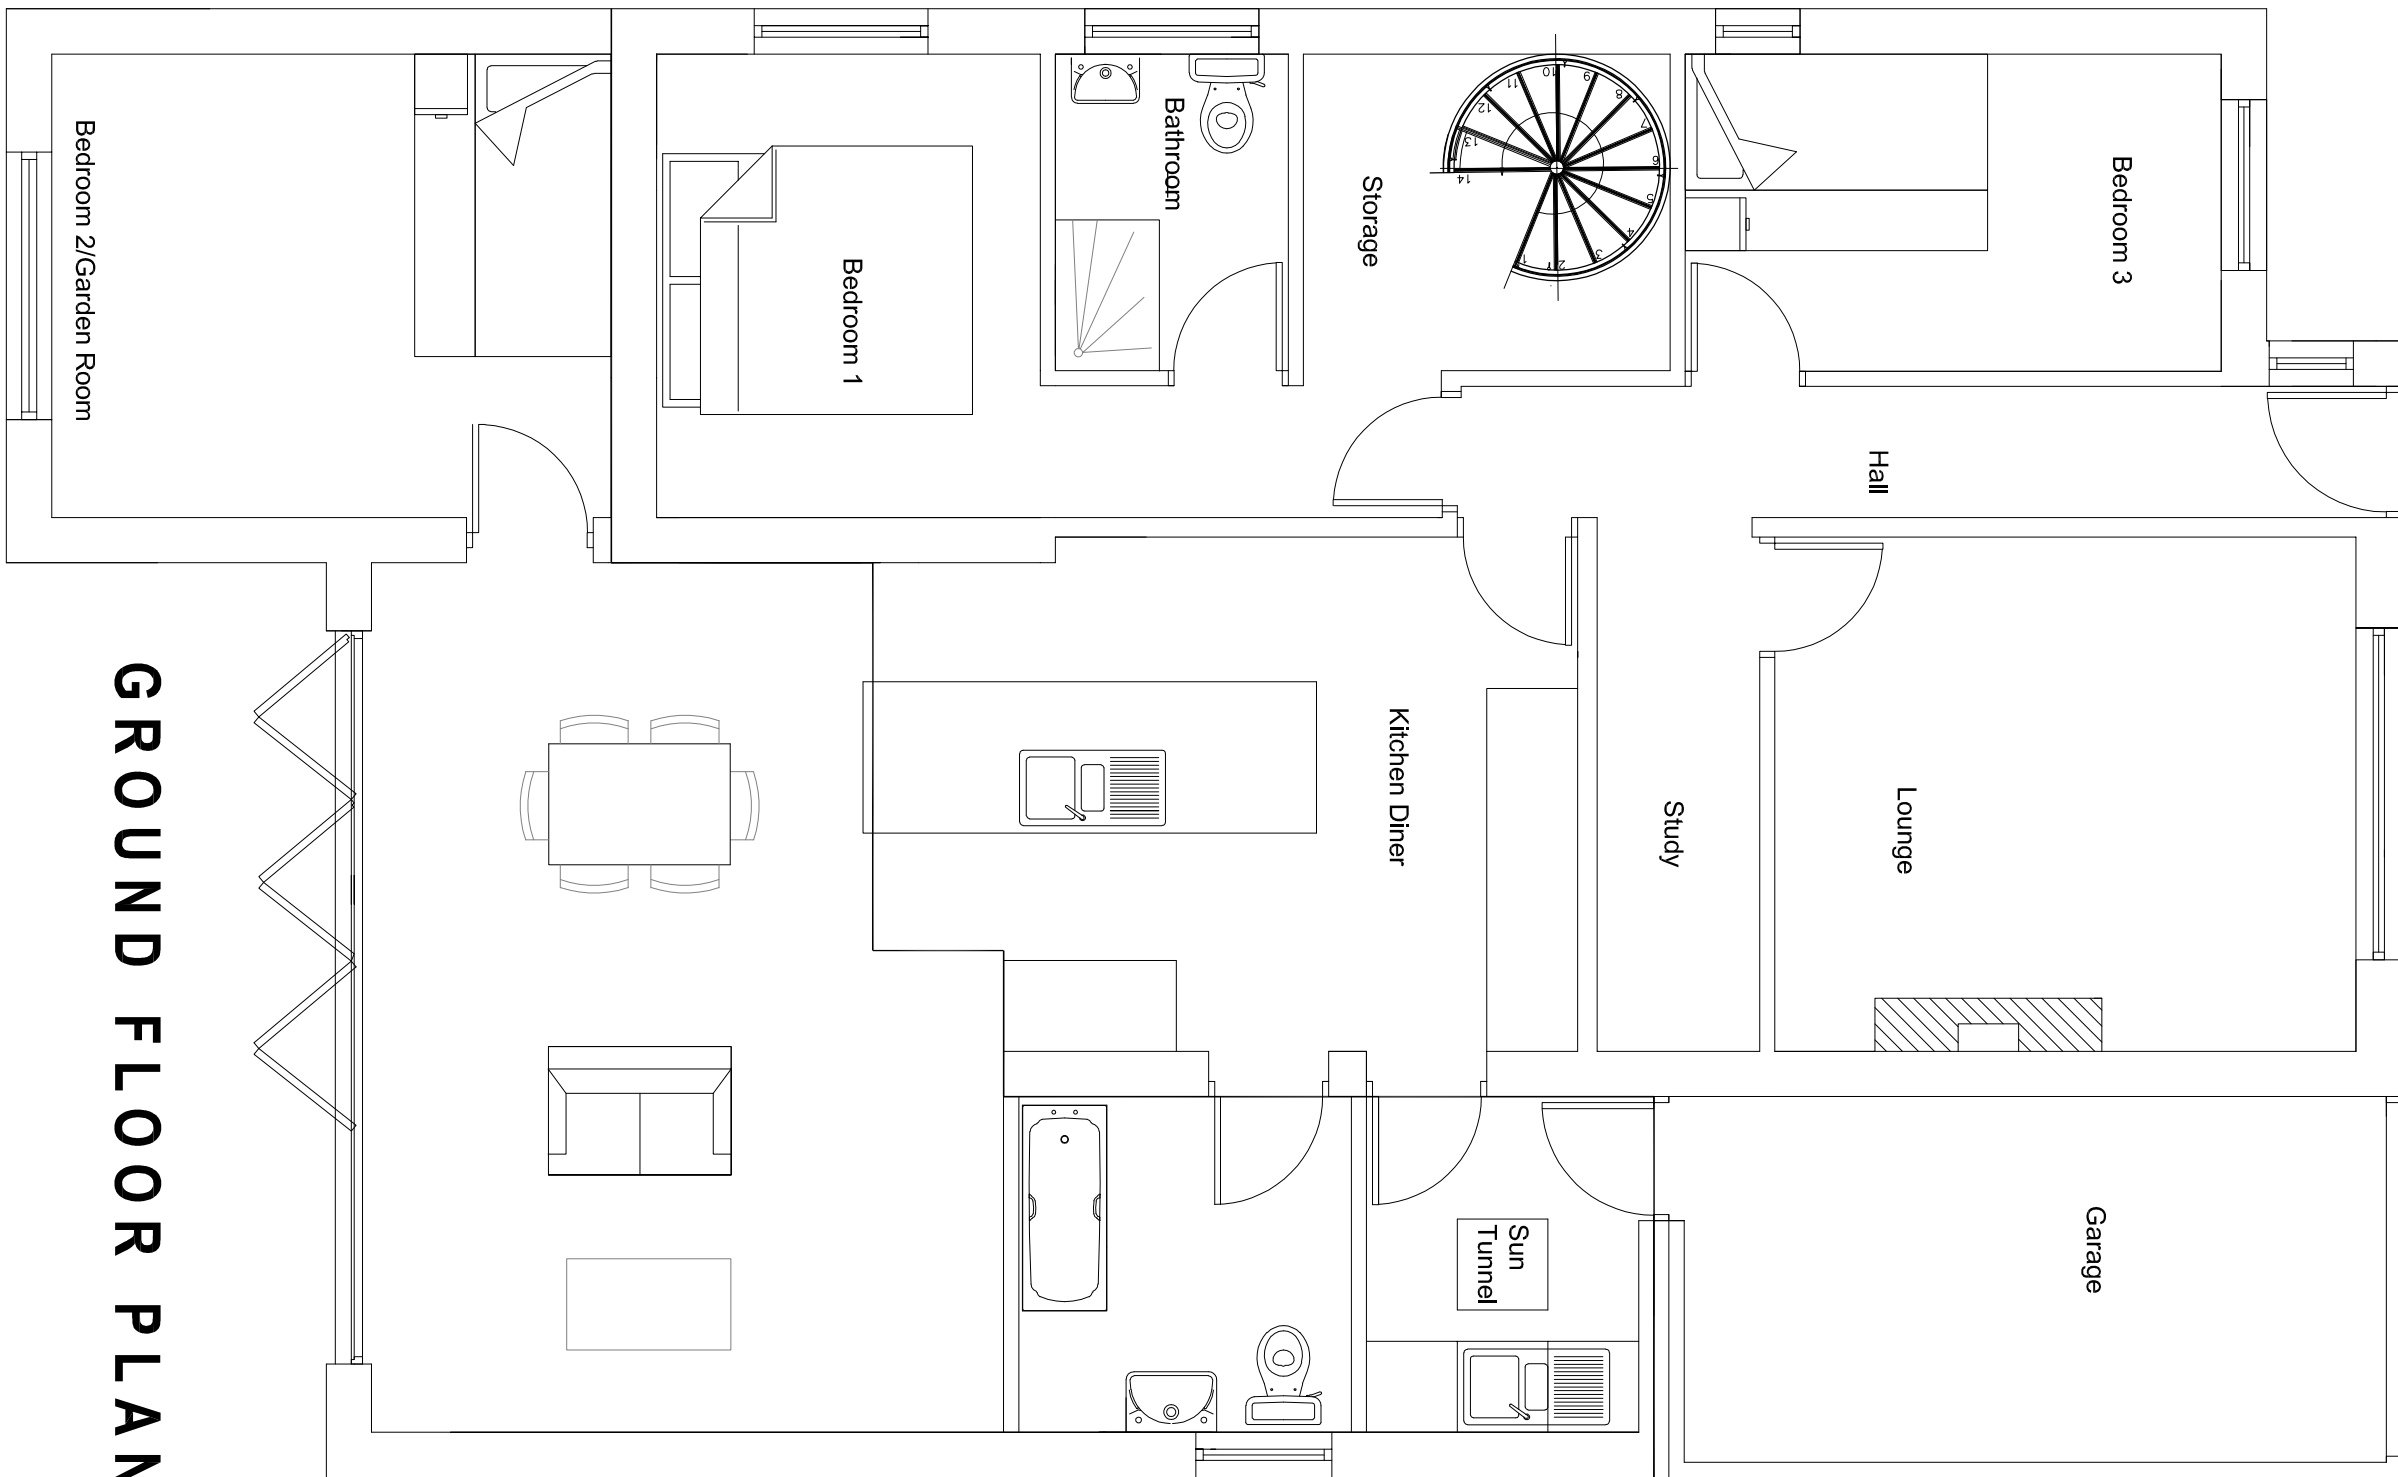

GROUND FLOOR PLAN

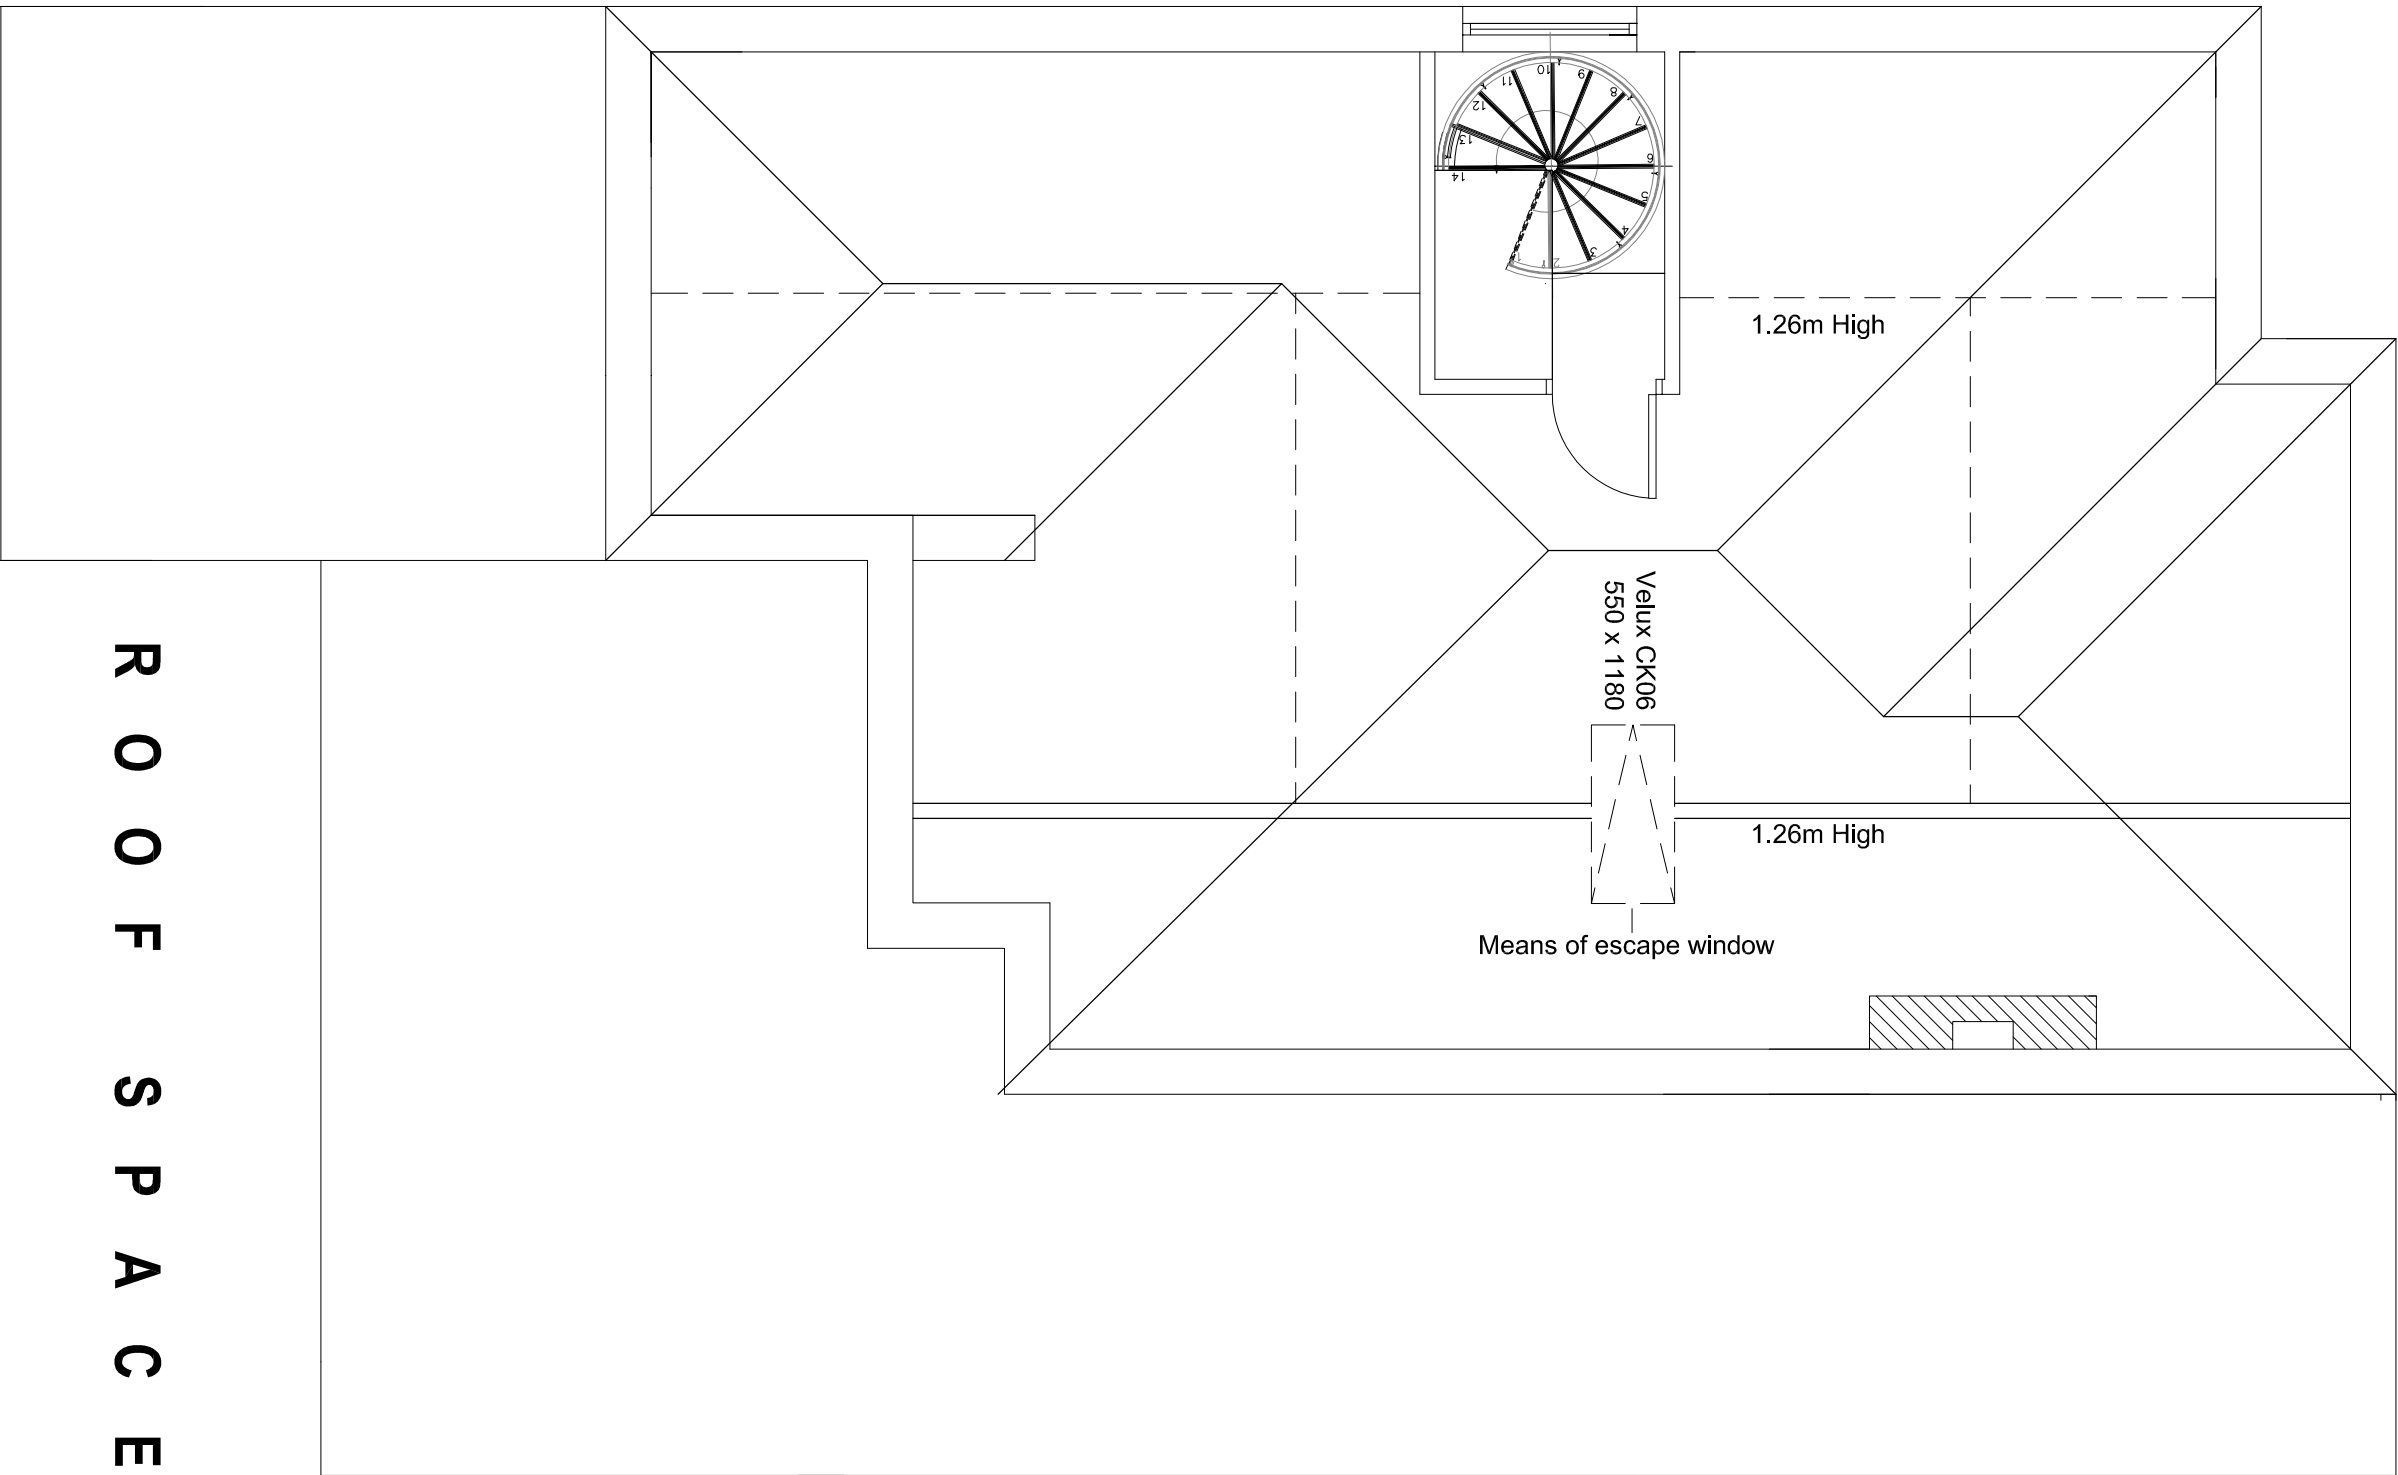

R O O F S P A C E

DO NOT SCALE FROM PRINTS.

ONLY FIGURED DIMENSIONS ARE TO BE USED FOR CONSTRUCTION.

THIS DRAWING IS TO BE READ IN CONJUNCTION WITH ENGINEERS DRAWINGS & CALCULATIONS.

ALL DIMENSIONS ARE TO BE CHECKED BY CONTRACTOR PRIOR TO COMMENCEMENT.

ALL GOODS, MATERIALS AND WORKMANSHIP TO CONFORM WITH THE CURRENT BUILDING REGULATIONS, BRITISH STANDARDS AND CODES OF PRACTICE.

IT IS THE RESPONSIBILITY OF THE CONTRACTOR TO ENSURE THAT THE LATEST DRAWING REVISION IS BEING WORKED TO.

IF IN DOUBT PLEASE CHECK WITH DPS FOR THE LATEST REVISION PRIOR TO COMMENCEMENT OF WORKS.


ANY DISCREPANCIES FOUND ON THIS OR ANY OTHER DRAWING RELATING TO THIS SCHEME ARE TO BE REPORTED TO AND RESOLVED BY DPS SUSSEX BEFORE COMMENCEMENT OF ANY WORK RELEVANT TO THE DISCREPANCY OR ORDERING OF MATERIALS.

ALL WORKS MUST BE APPROVED BY BUILDING CONTROL BEFORE WORK COMMENCES.

ANY WORK CARRIED OUT BEFORE APPROVAL IS GIVEN IS DONE SO AT THE CONTRACTORS RISK.




LOCATION PLAN

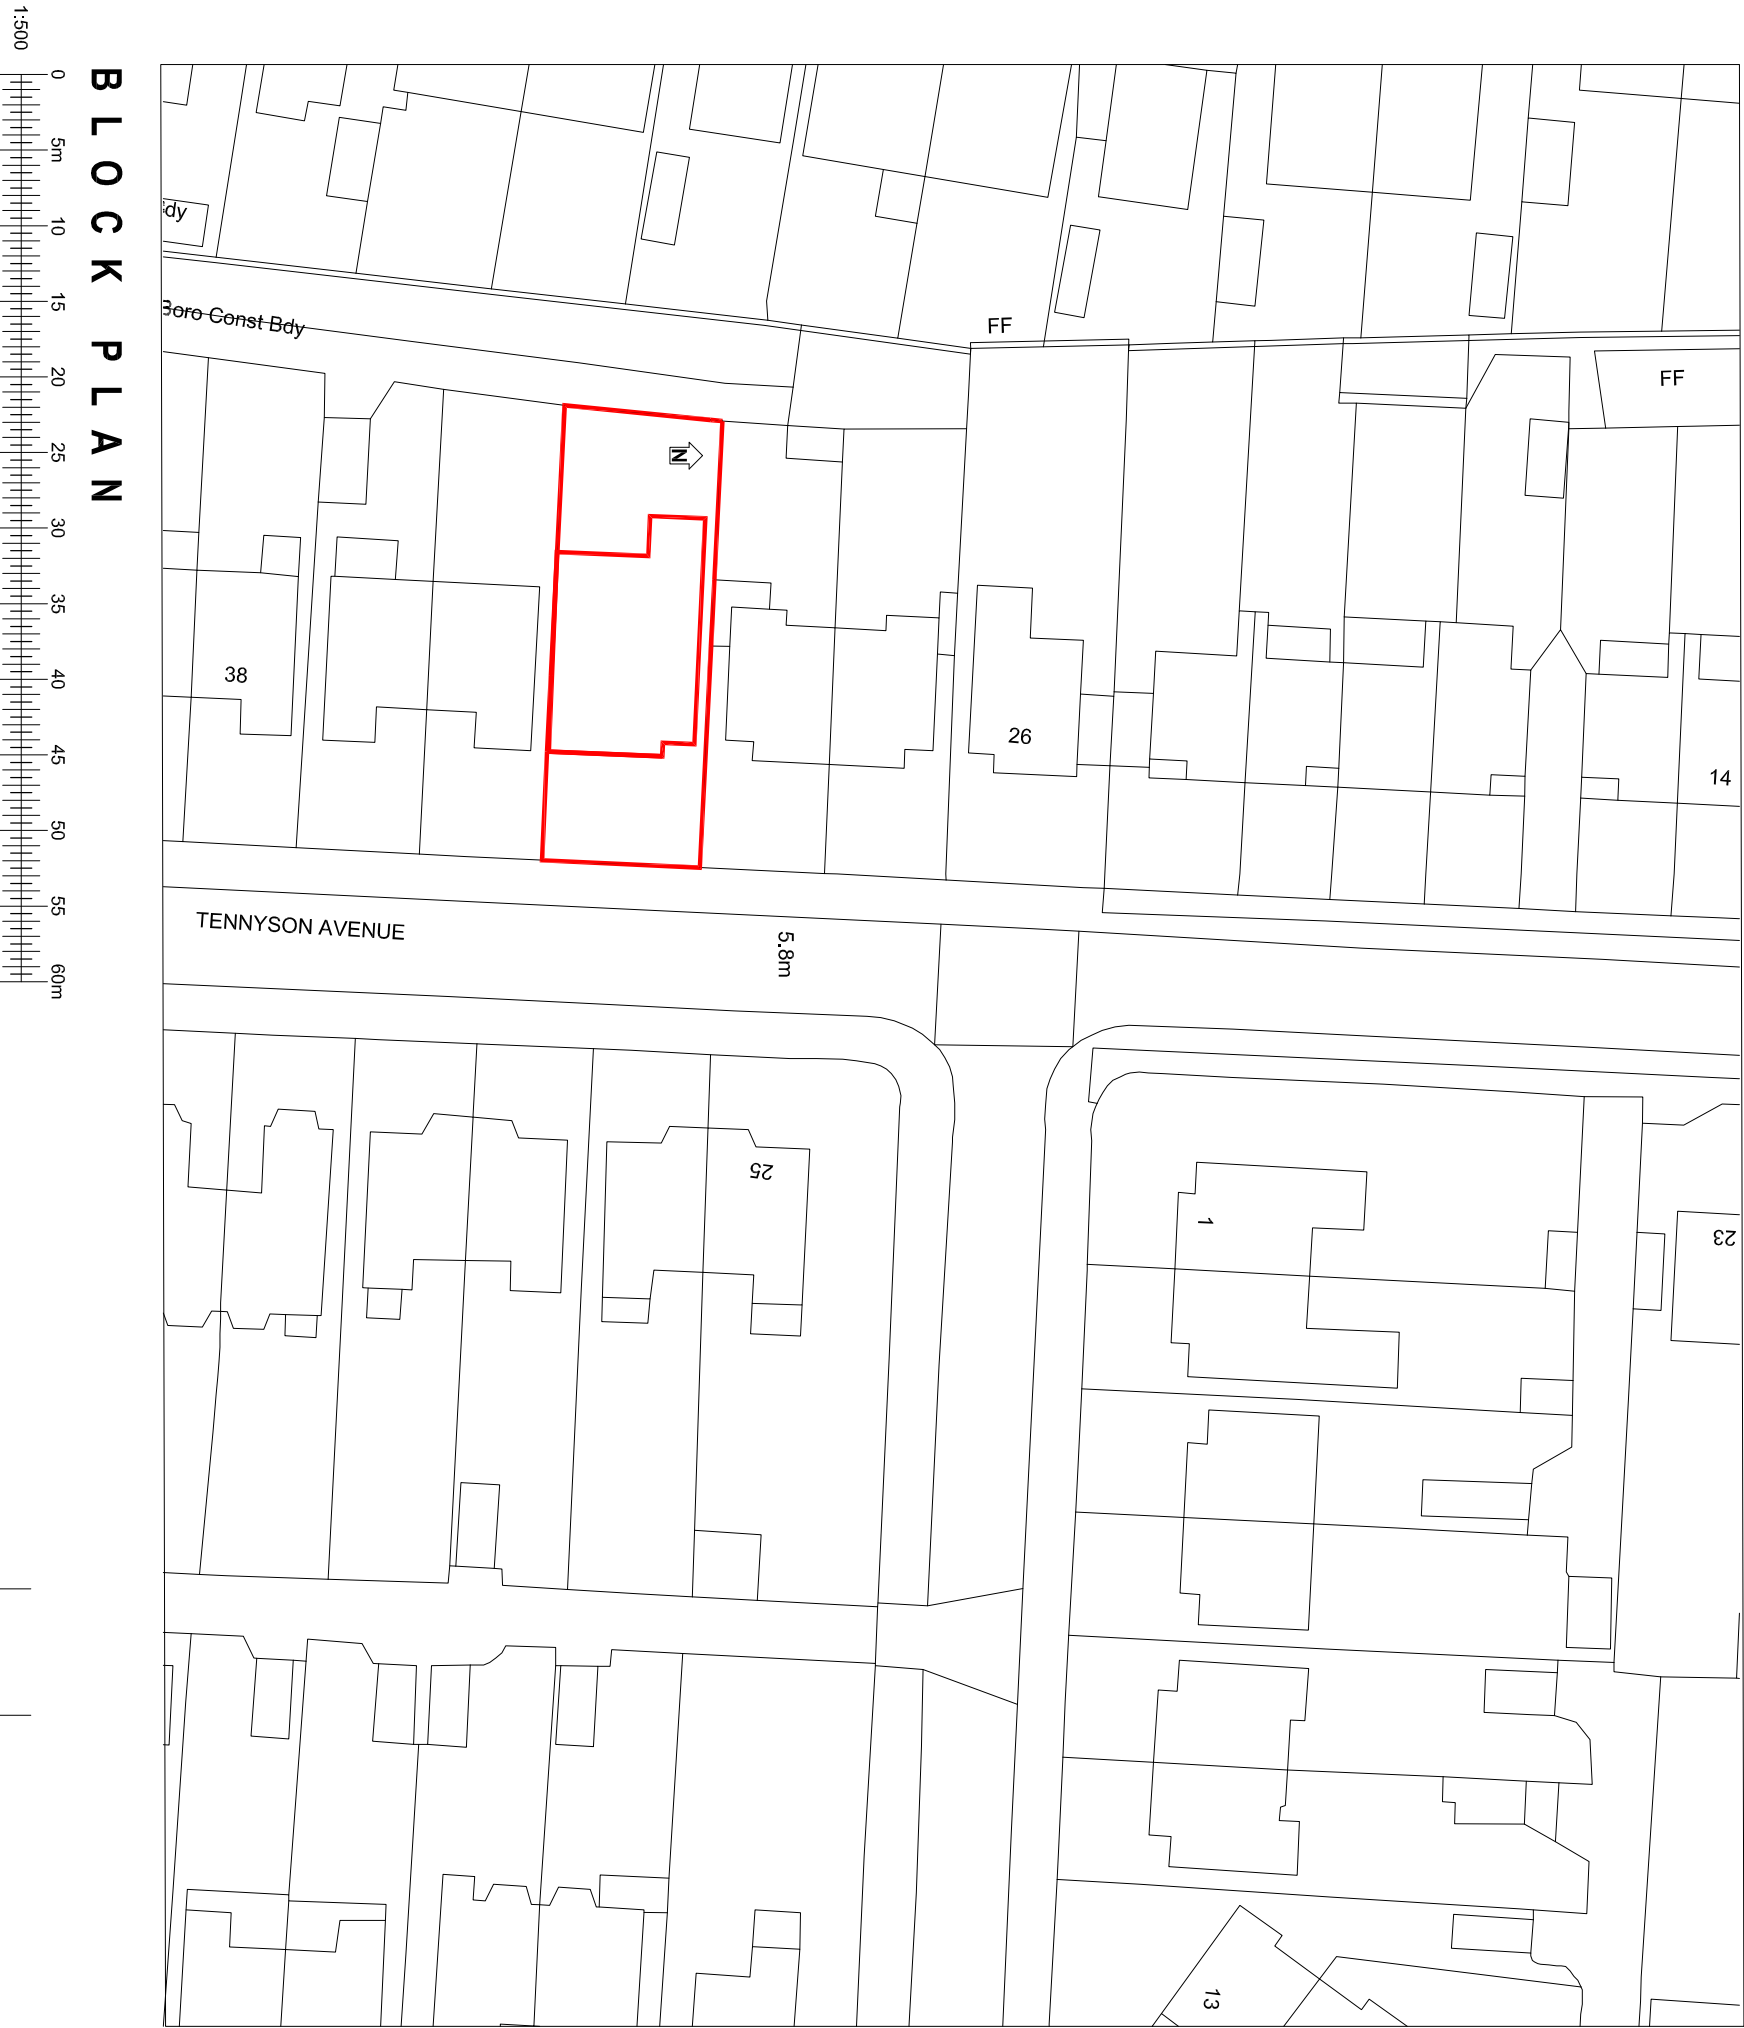


BLOCK PLAN

PLANS:

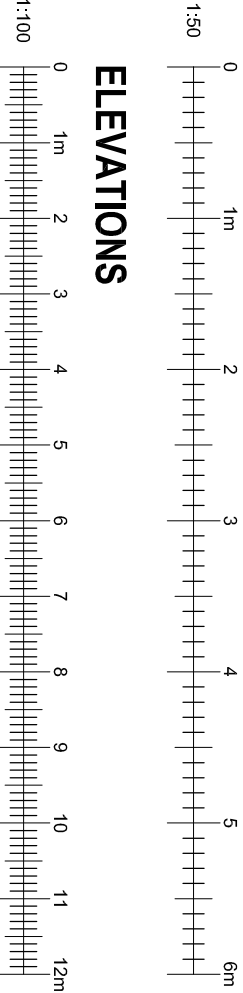

ELEVATIONS

Rev.	Description.	Date.

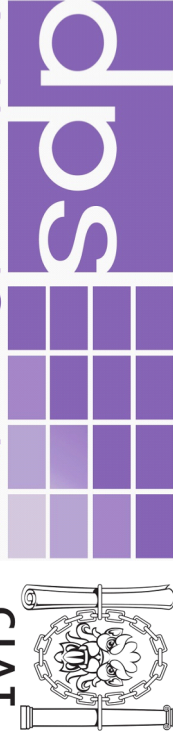

Tel: (01273) 846576

© This drawing is the copyright of QPS Sussex Ltd. and shall not be reproduced in whole or in part without their express permission

Site: 32 Tennyson Avenue
Rustington
BN16 2PH

Drawing Title:
Proposed Plans and
Elevations

Drawing No.	TAR2019.002	Rev.
Scale.	1:50, 1:100 @ A1	
Date.	June 2019	Drawn: QPS Sussex Ltd