





EAST ELEVATION - EXISTING

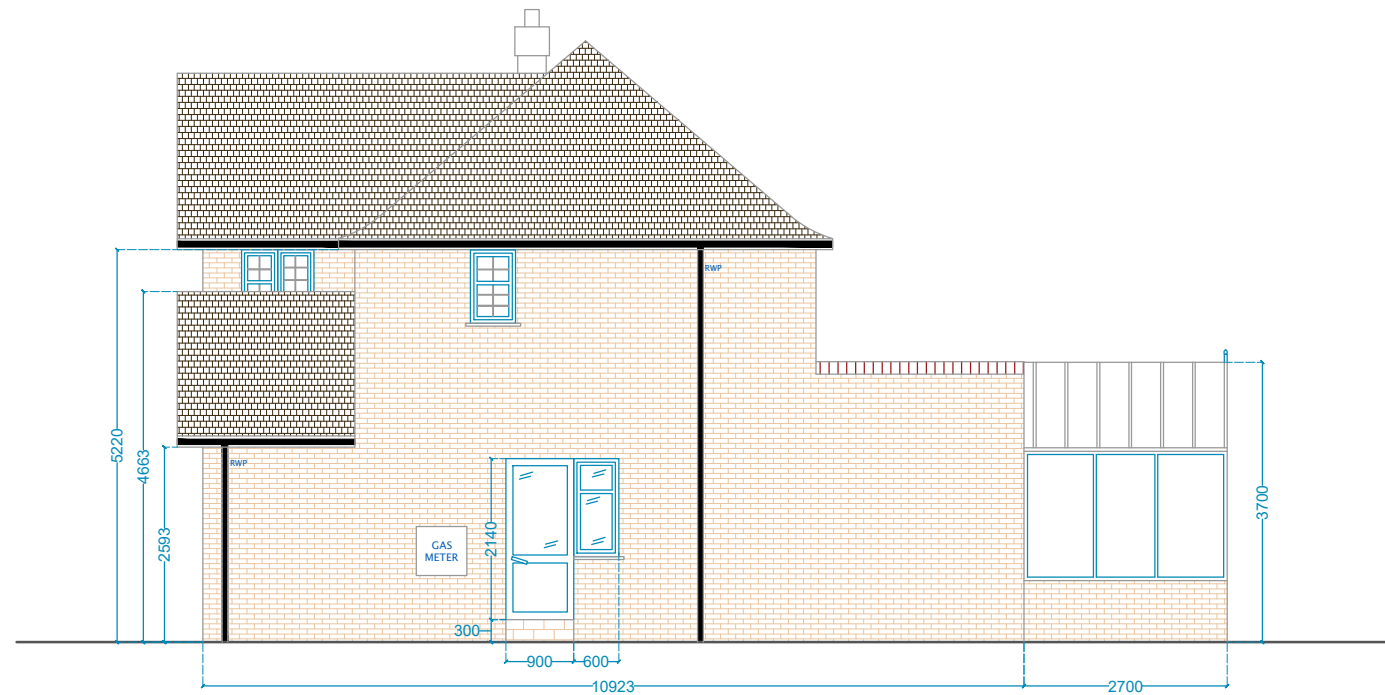


EAST ELEVATION - PROPOSED



WEST ELEVATION - EXISTING

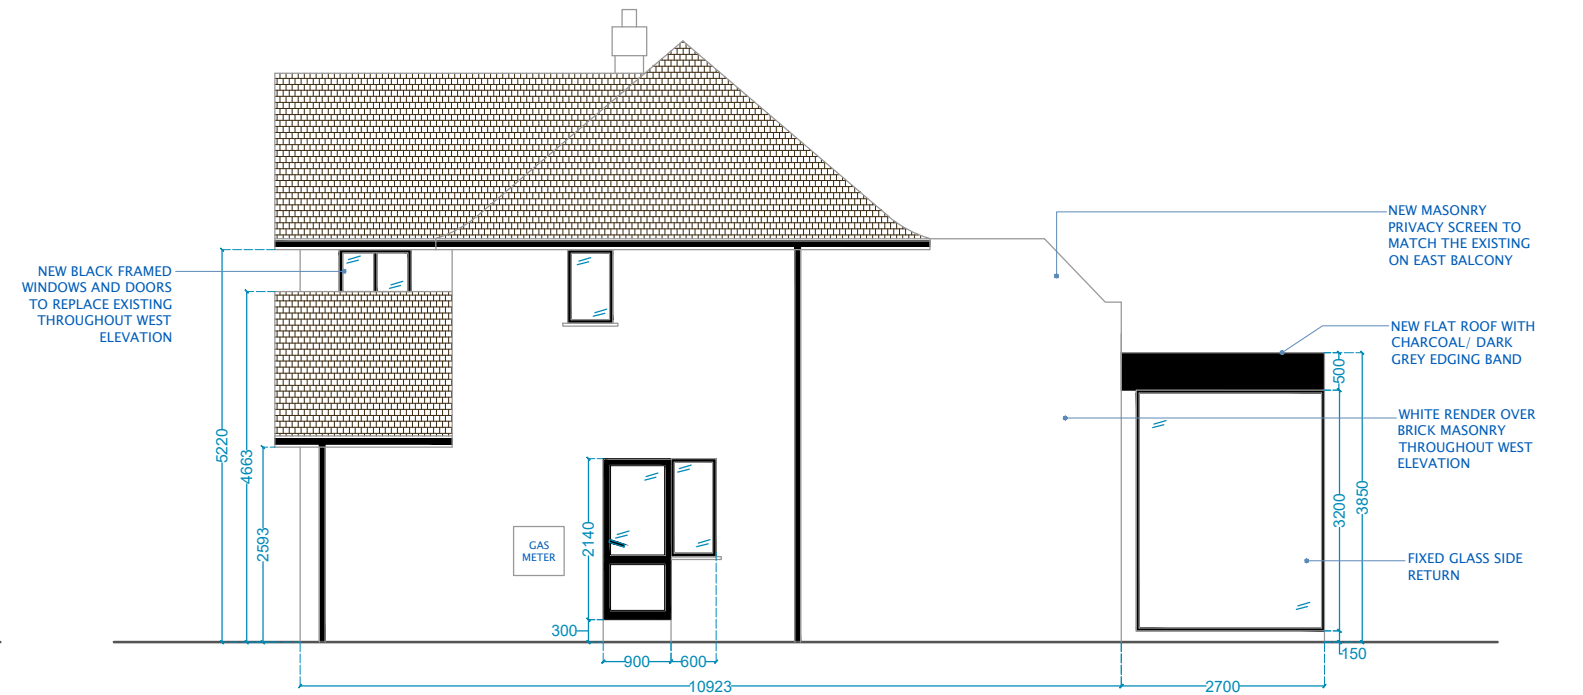

WEST ELEVATION - PROPOSED

 

LEGEND -

	EXISTING MASONRY		STRUCTURAL MEMBER - EXISTING
	EXISTING STUD WALL		STRUCTURAL MEMBER - PROPOSED
	DEMOLITION		RAINWATER ROUTE (INDICATIVE)
	PROPOSED MASONRY		RAINWATER PIPE
	PROPOSED TIMBER STUD PARTITION		SOIL VENT PIPE/ WASTE PIPE
	INSPECTION CHAMBER		
	RAINWATER ROUTE (INDICATIVE)		
	RAINWATER PIPE		
	SOIL VENT PIPE/ WASTE PIPE		

NOTES -

1. ALL LENGTHS AND SETTING OUT DIMENSIONS SHOWN IN THESE DRAWINGS ARE FOR DESIGN PURPOSES ONLY
2. ALL LENGTHS AND DIMENSIONS MUST BE CHECKED AND FINALISED BY CONTRACTOR USING AS-FOUND CONDITIONS ON SITE PRIOR TO ORDERING MATERIALS
3. ANY SIGNIFICANT DISCREPANCIES BETWEEN DESIGN AND AS-FOUND CONDITIONS TO BE BROUGHT TO THE ATTENTION OF THE CLIENT - IF IN DOUBT ASK
4. ALL STRUCTURAL ALTERATIONS TO BE MADE ACCORDING TO STRUCTURAL ENGINEERS DESIGNS AND SPECIFICATIONS

STAGE - DESIGN AND PLANNING

EXISTING AND PROPOSED ELEVATIONS

PROJECT - EXTENSION AND ALTERATIONS

CLIENT - MR D ALDERSON
& MS S PALERMO

ADDRESS - 40 BUSHBY
AVENUE, BN16 2BX

ISSUE - 08.07.2021

REVISION B 19.06.2021 (Review)

REVISION C 02.07.2021 (Planning)

REVISION D 08.07.2021 (Planning)

SCALE - 1:100 AT A3

DRAWING NO.
9210323-RS-PL-01-05

REV D

(Review)

(Planning)

(Planning)

SHEET

NUMBER

05

PROJECT NO.

9210323

ARUN STRONG BUILDERS