


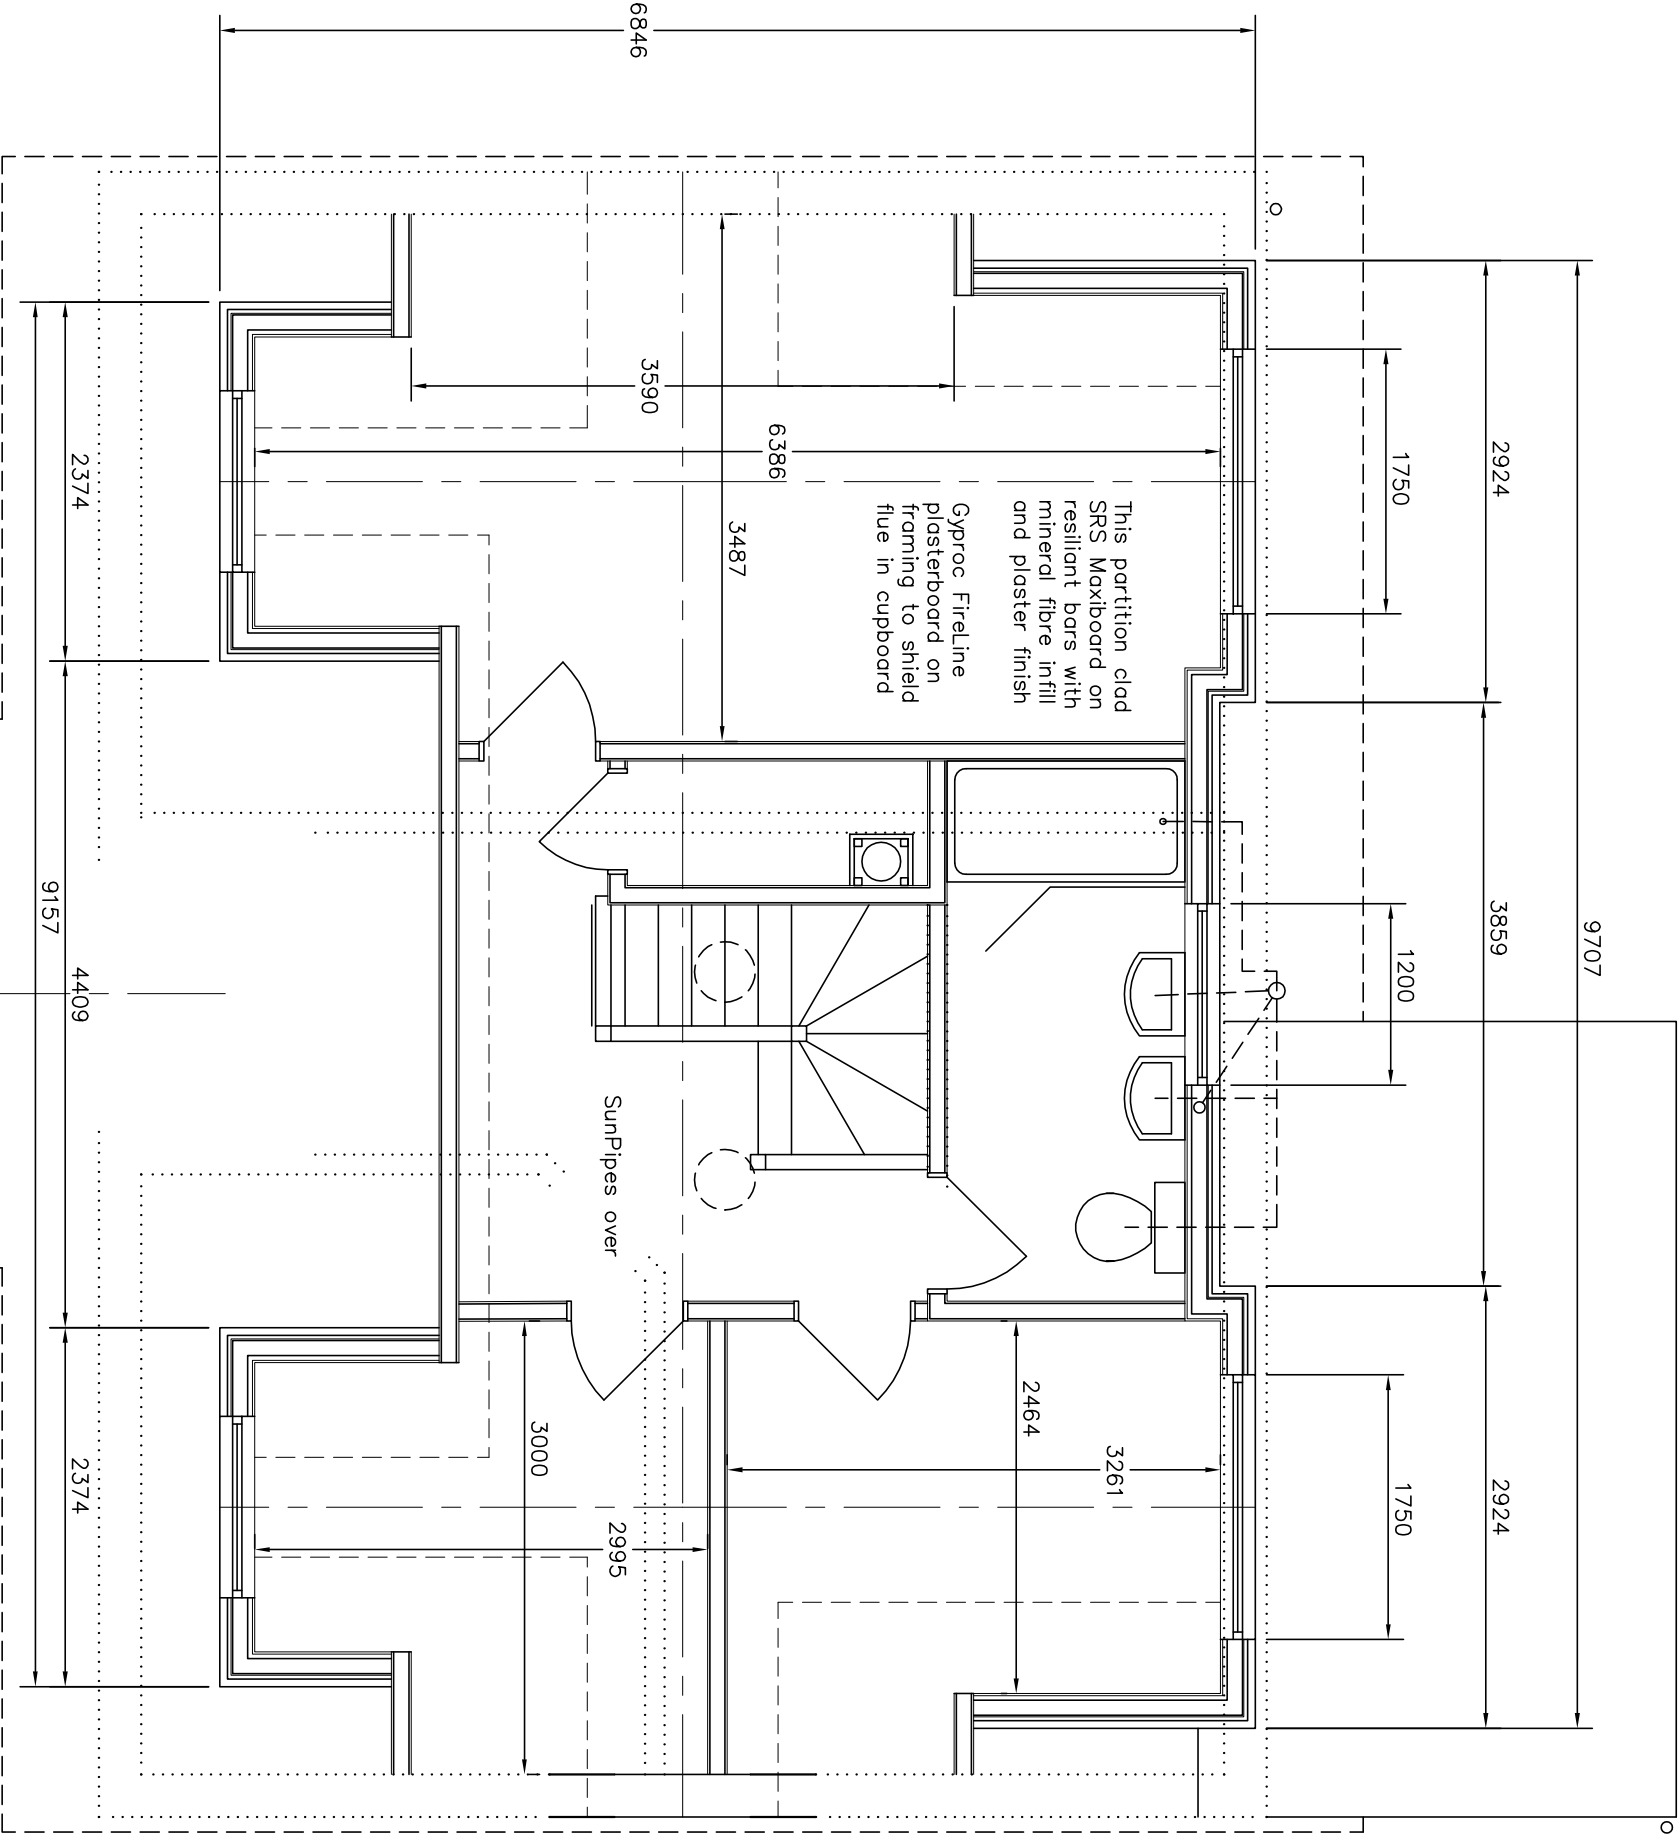

- [D] Front dormers altered 11/08/2009
[C] Amended floor plan 17/07/2009
[B] Altered front roof line 07/07/2009
[A] Amended floor plan front dormer altered 15/06/2009
Amendments: –

Bryceson Shaw Associates
Surveyors and Designers
2 Wellesley Court, Fitzalan Road, Littlehampton, West Sussex BN17 5JW
Tel. & Fax 01903 734381 Mobile: 07889 651301
E-mail: brycesonshaw@btinternet.com

Project:
Proposed alterations; 6 Central Avenue, Rustington
BN16 2HG

Drawing:
Proposed first floor

FOR:
Mr. & Mrs. Onslow

Drawn:	PKS	Date:	April 2009
Scales:	1:50	No:	910/01/03/D
To scale when printed on A3			