




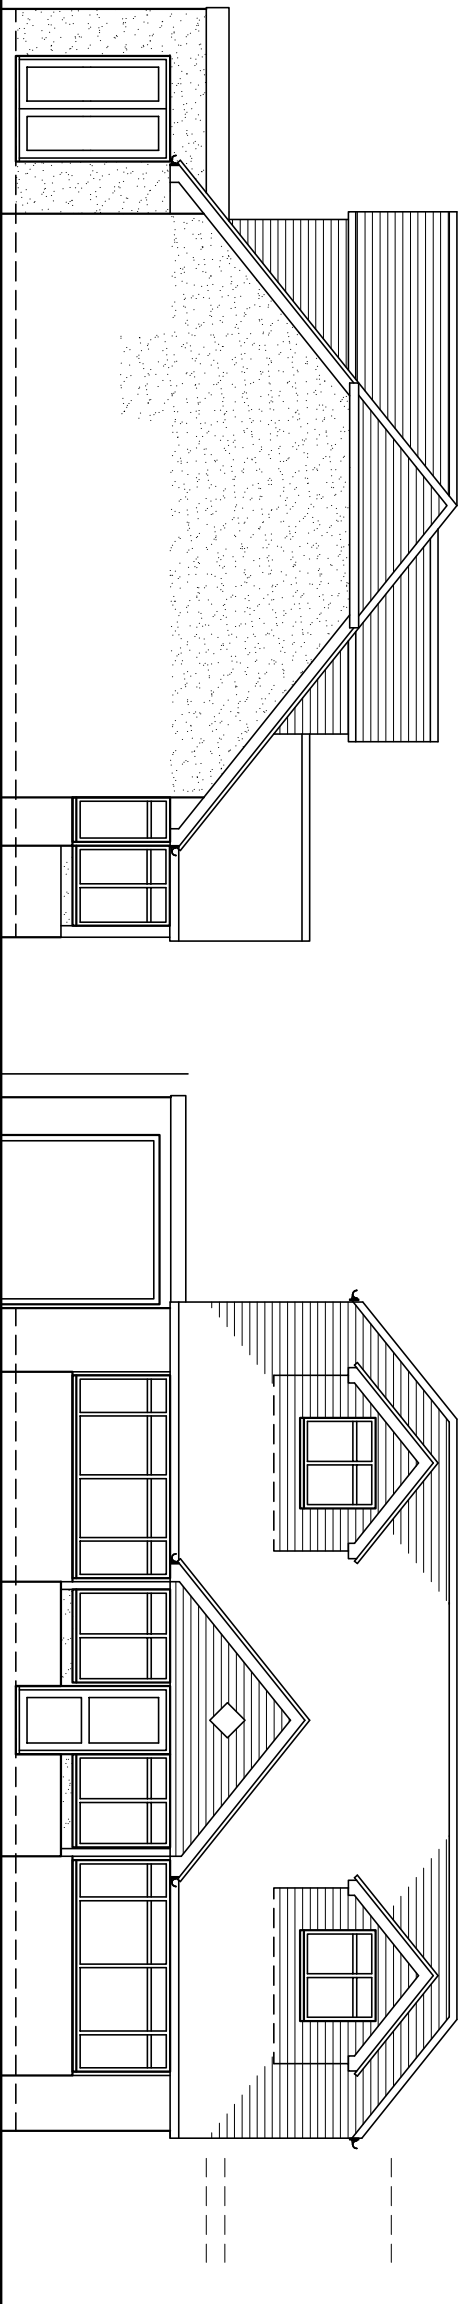

## Side - South

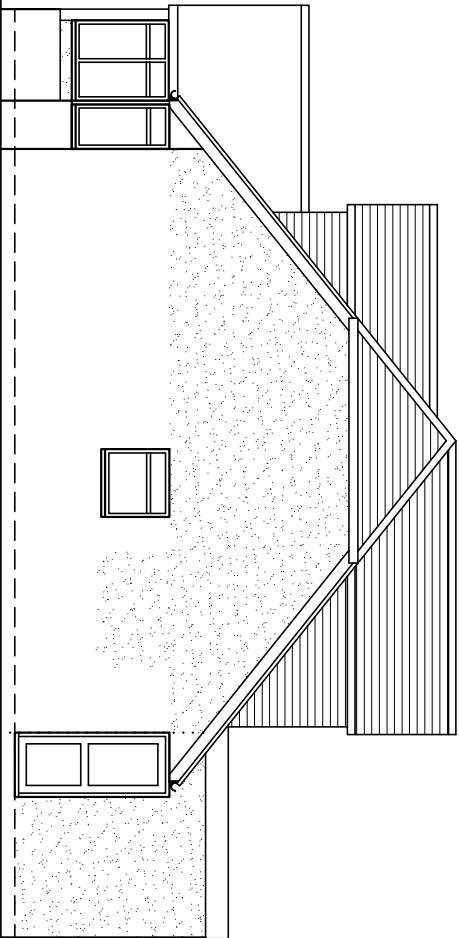

### Side - North

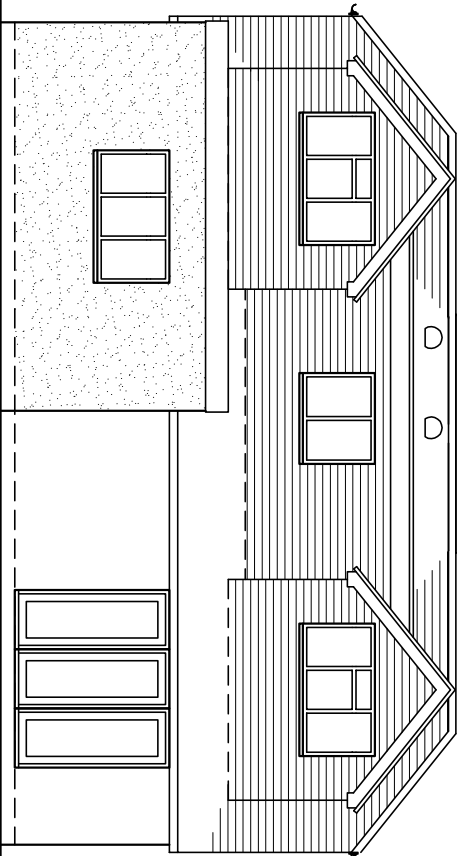

### Rear - West

Sun pipes over  
landing on rear slope

**Front - East**

Proposed finishes:  
Roof; strip and re-tile plain tiles Redland Cotswold 12, 3 layer felt to central dormer and extension  
Dormers: plain tile to match roof  
Walls; painted render to match existing  
Fenestration; light oak uPVC to match existing style  
dummy sashes to all front elevation lights  
Fascias, soffits, barge boards, gutters etc. cream uPVC

|                          |            |
|--------------------------|------------|
| C  Front dormers altered | 11/08/2009 |
| B  Front dormer altered  | 07/07/2009 |
| A  Front dormer altered  | 15/06/2009 |
| Amendments: –            |            |

Amendments:—

**Bryceson Shaw Associates**  
Surveyors and Designers

2 Wellesley Court, Fitzalan Road, Littlehampton, West Sussex BN17 5JW  
Tel. & Fax 01903 734381 Mobile: 07889 651301  
E-mail: brycesonshaw@btinternet.com

**Project:**  
**Proposed alterations; 6 Central Avenue, Rustington**  
**BN16 2HG**

**Drawing:**  
**Proposed elevations, roof plans**

For:  
**Mr. & Mrs. Onslow**

|                                    |                    |
|------------------------------------|--------------------|
| Drawn:                             | Date:              |
| PKS                                | <b>April 2009</b>  |
| Scales:                            | No:                |
| <b>1:100</b>                       | <b>910/01/04/C</b> |
| <b>To scale when printed on A3</b> |                    |