


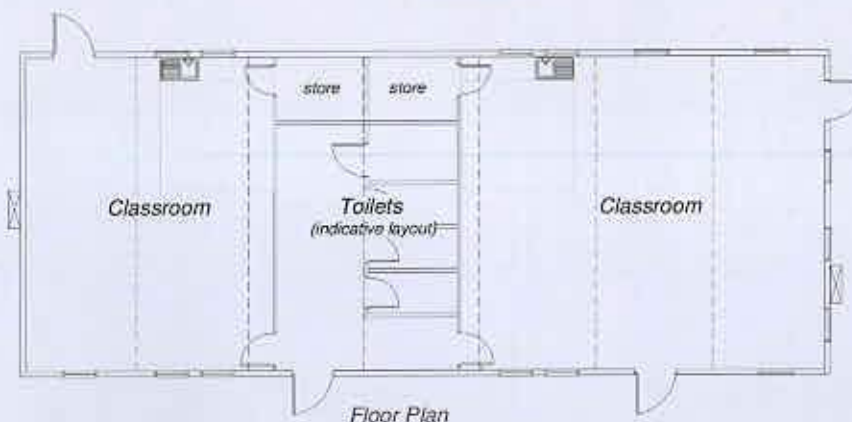


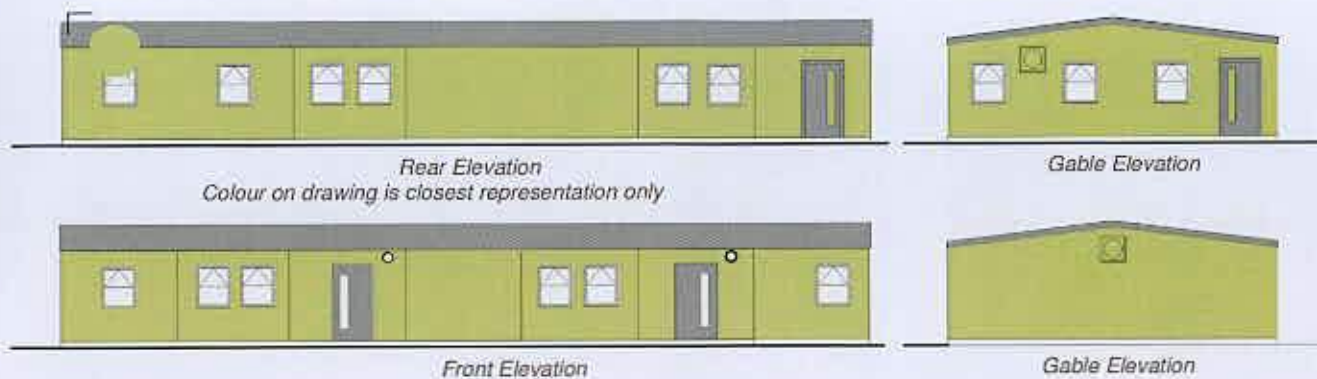

Proposed Modular Temporary Building - Two Classroom Unit
 Scale 1:200
 Roof: Pitched Felt - Colour Dark Grey
 Walls: Plastic coated metal - Colour, Moorland Green (from Dobel 200XT range)
 Drains: To existing foul main, and existing SW chamber soakaway.

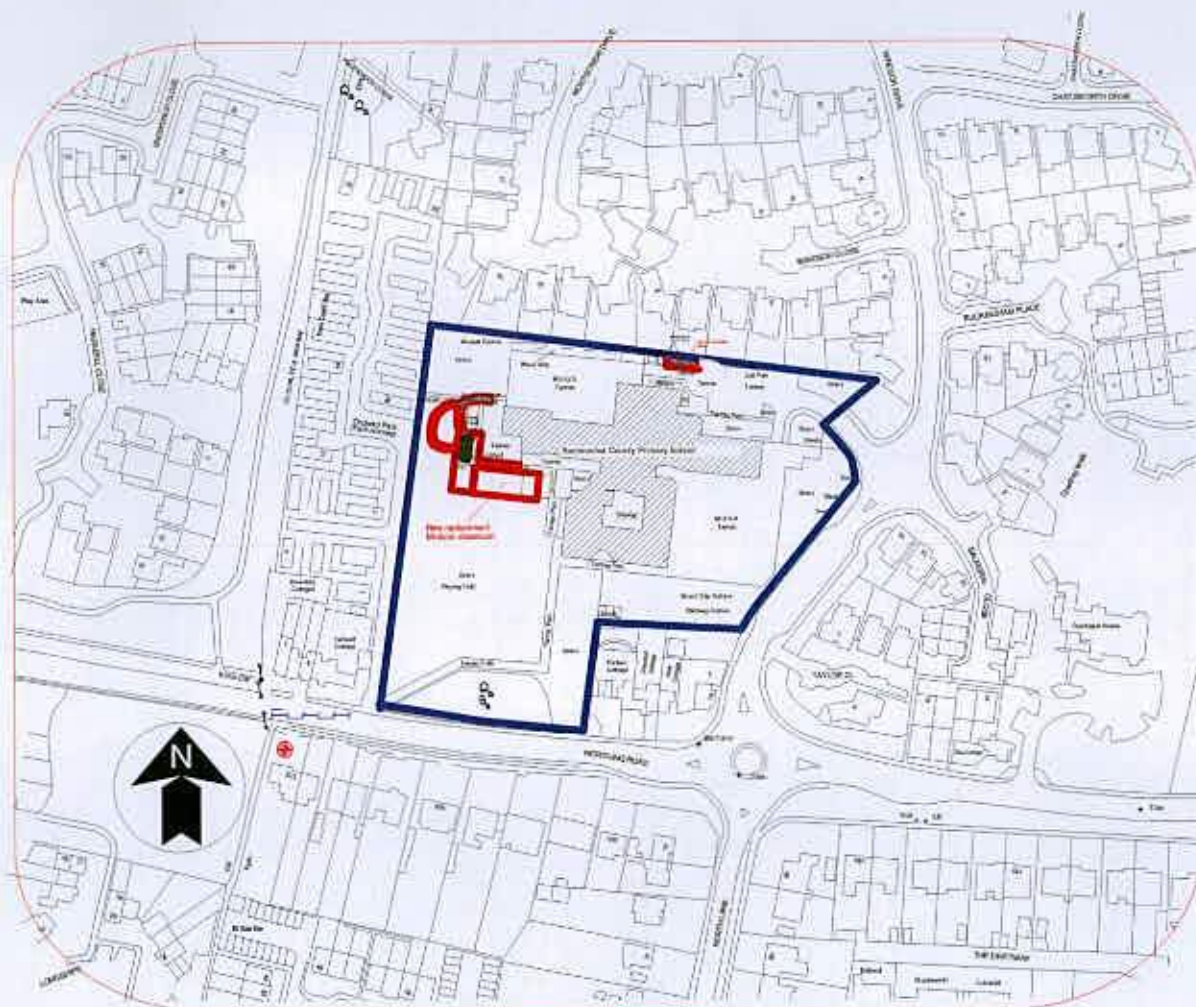

SITE PLAN - Scale 1:2500
 Showing existing layout and extent of boundaries

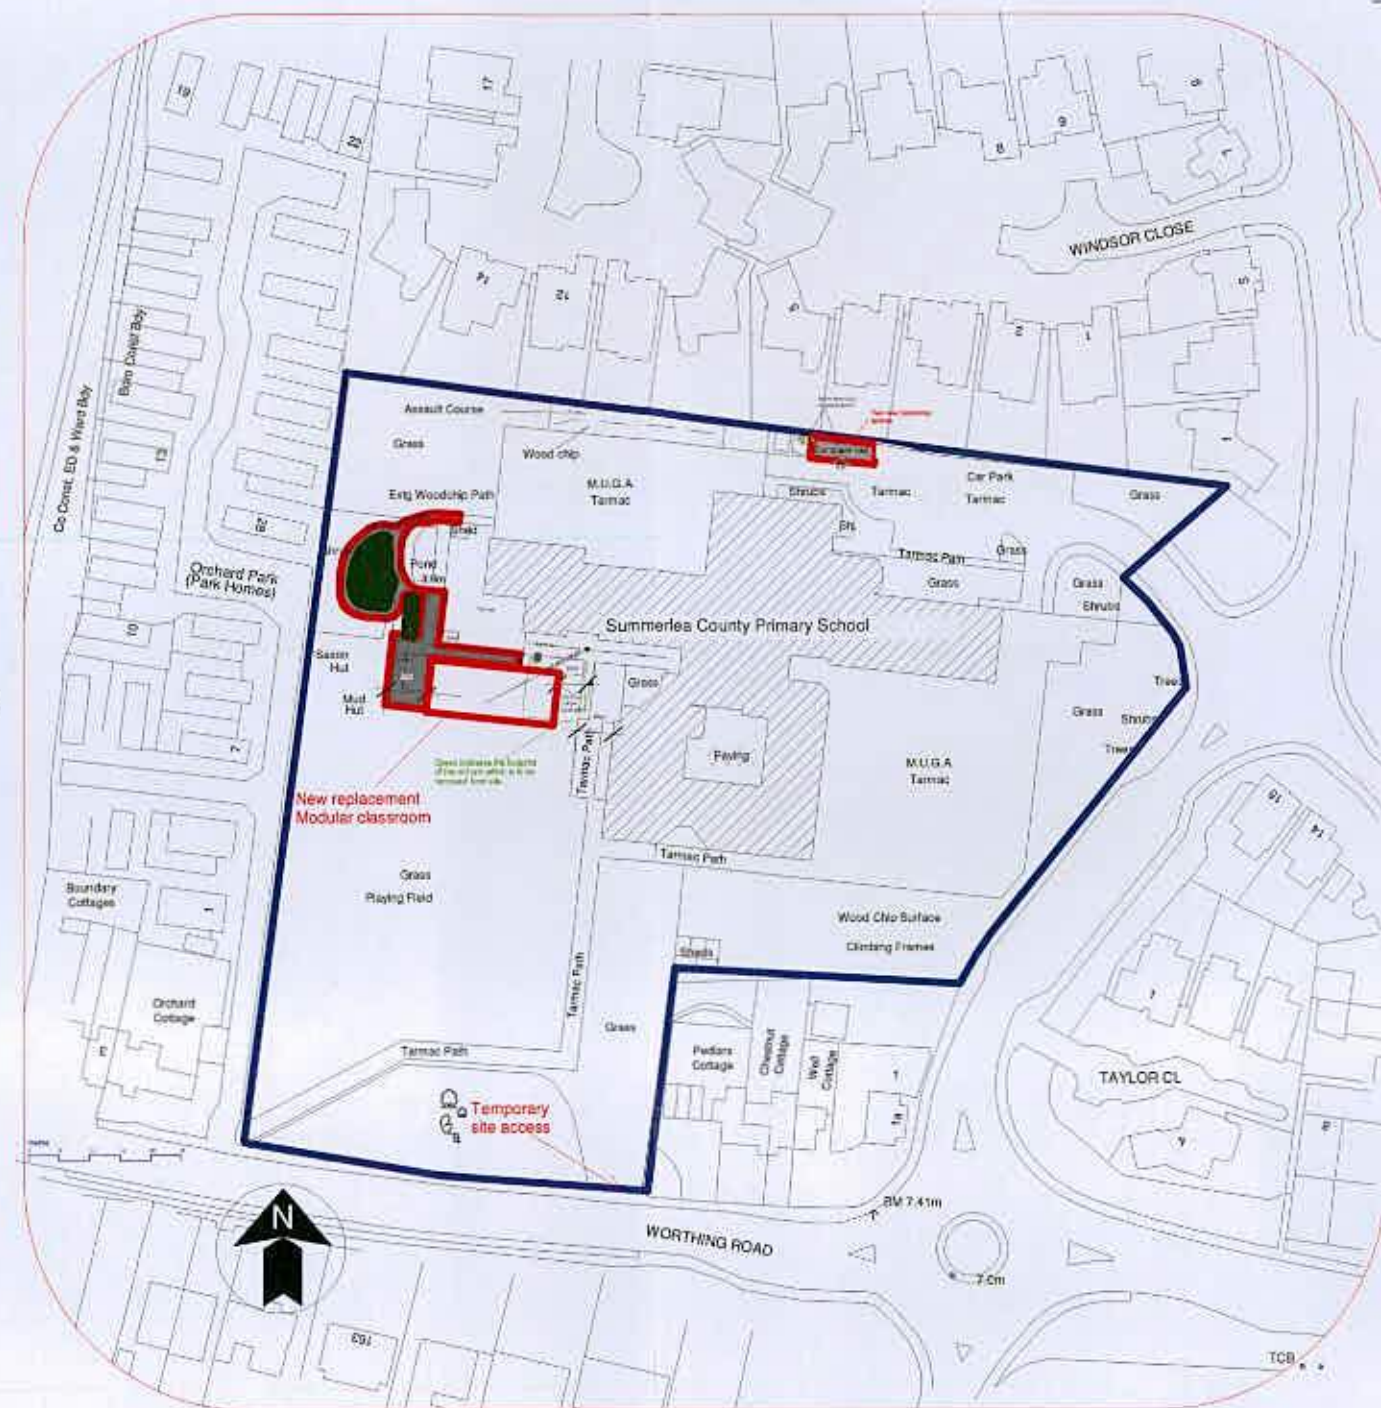

LOCATION PLAN - Scale 1:1250
 Showing location of modular temporary building outlined in red



HCC Property Services,
 Three Minsters House,
 76 High Street, Winchester SO23 8UL.
 0118 (01962) 847801

PROJECT Summerlea Primary School Rustington, Littlehampton West Sussex				SHEET CONTENTS MODULAR TEMPORARY BUILDING Double Classroom	
SCALE As Shown@ A3	DATE May 2013	DRAWN GSE	CHKD.	DRAWING No. E02503/TC/13/01	REVISION
				FILE REF.	

Planning issue



Property Services