



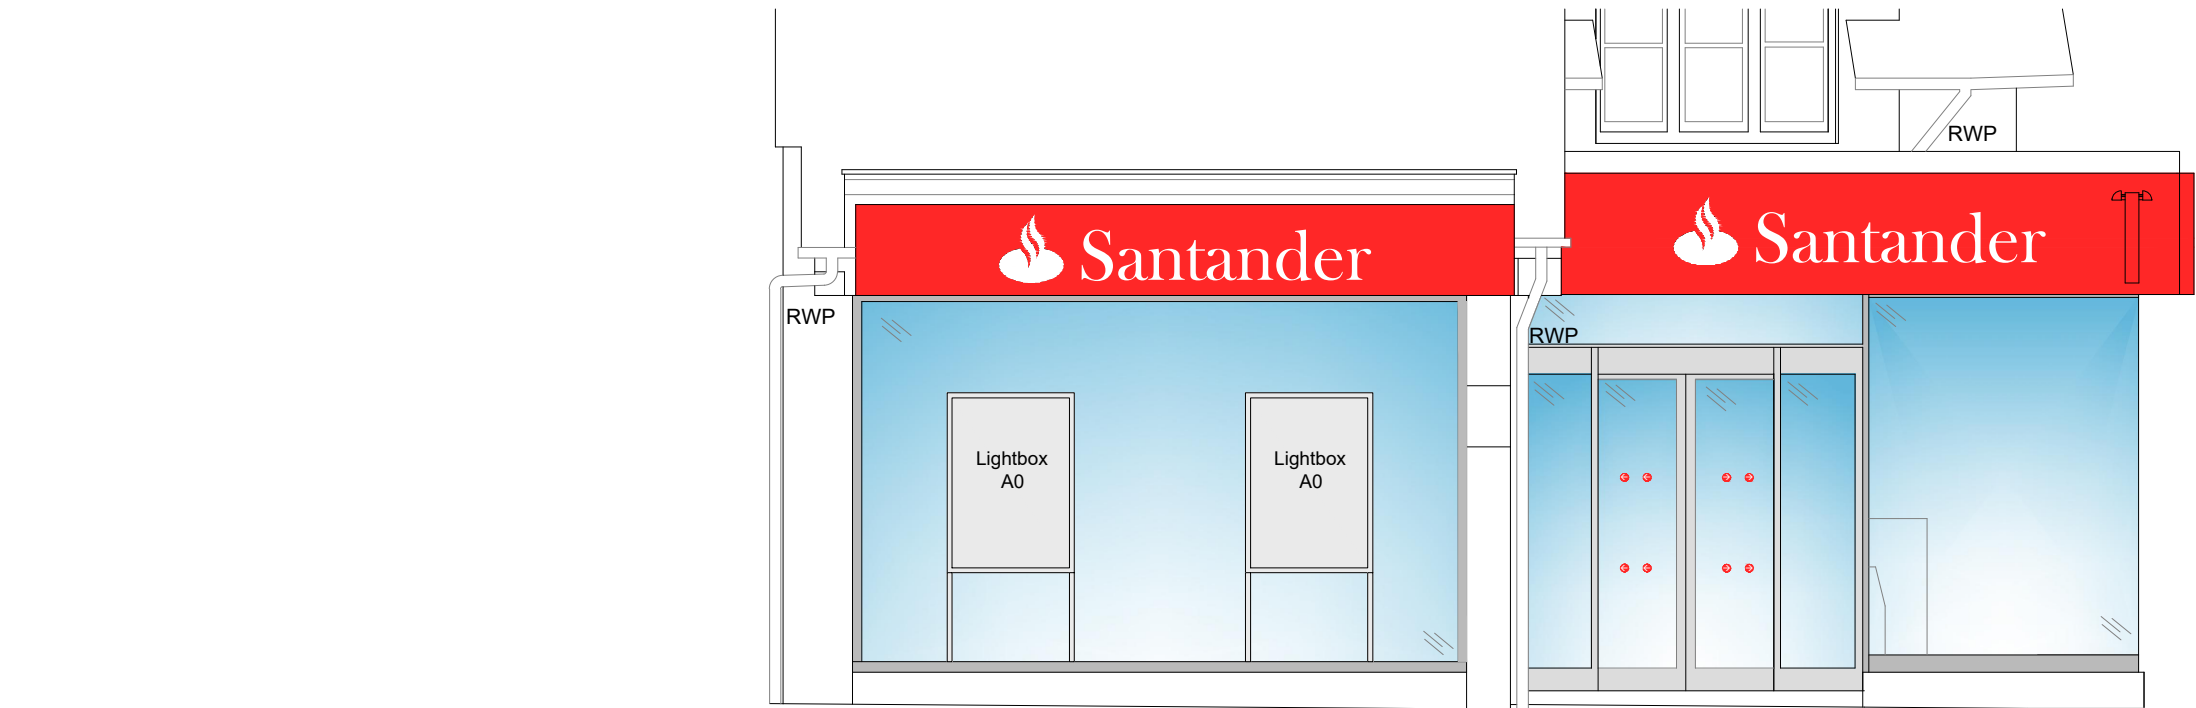


EXISTING FRONT ELEVATION 1:50@A3

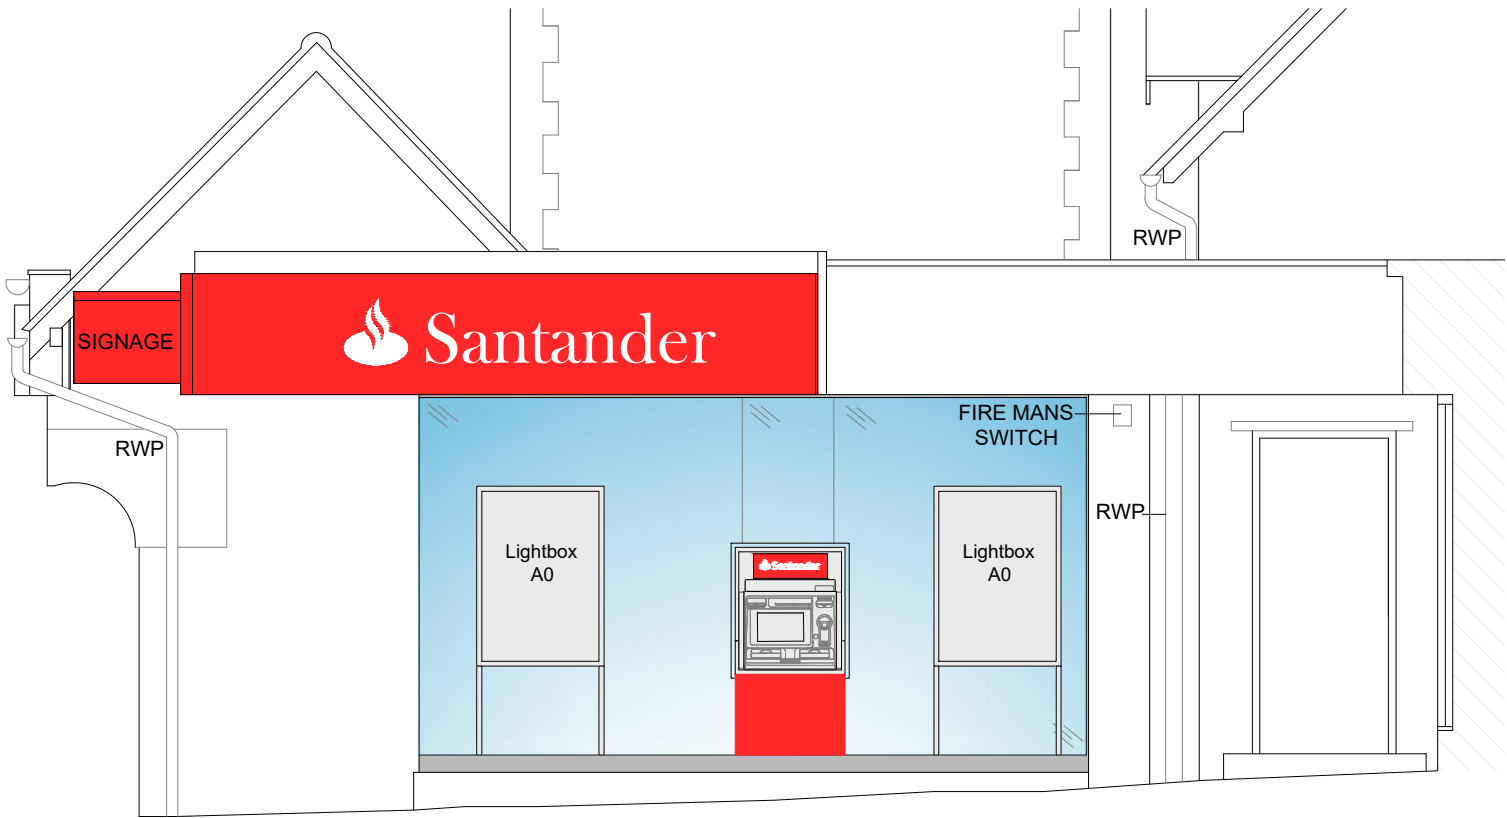

EXISTING SIDE ELEVATION 1:50@A3

Scale bar 1:50@A3

 

Notes.
This Drawing is the copyright and property of Santander UK PLC. It must not be copied or published without written consent.

Do not scale from this drawing.

Rev	Description	Date	By
A	DRAWING ISSUED	08/07/19	AA



PLANNING



Project
Rustington
6 Ash Lane
Rustington, BN16 3BP

Title
Existing External
Elevations

Scale
1:25 @ A1 & 1:50@ A3

Dm AA	sent to retail	retail approval
Date 08/07/2019	Date	Date
Consultants' drawing number	brand	
Client drawing number Rustington AS-0577-PL-EL-EX	rev. A	

ARUN DISTRICT COUNCIL LBN143719/4