



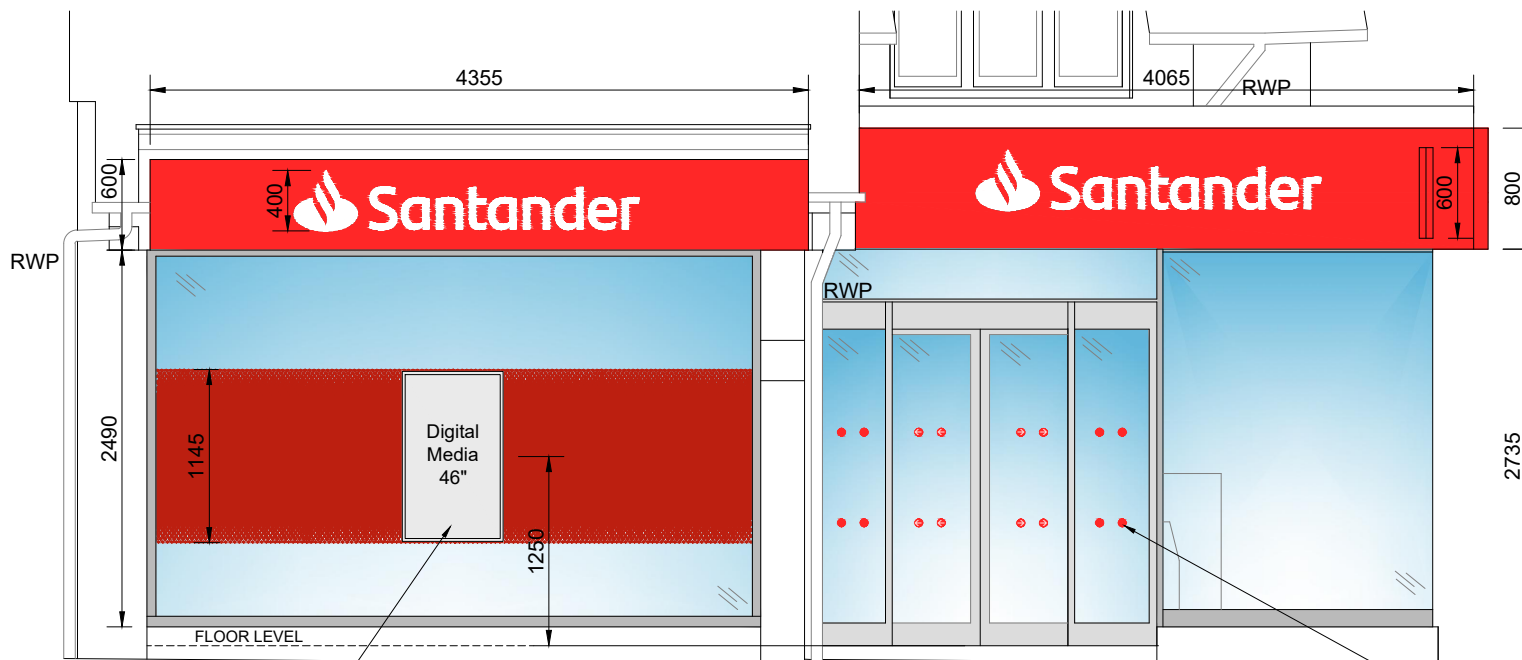

DIGITAL MEDIA:
Install 46" portrait TV screen -
located behind shopfront.

Apply red 3020 safety dots
internally.

PROPOSED FRONT ELEVATION 1:50@A3

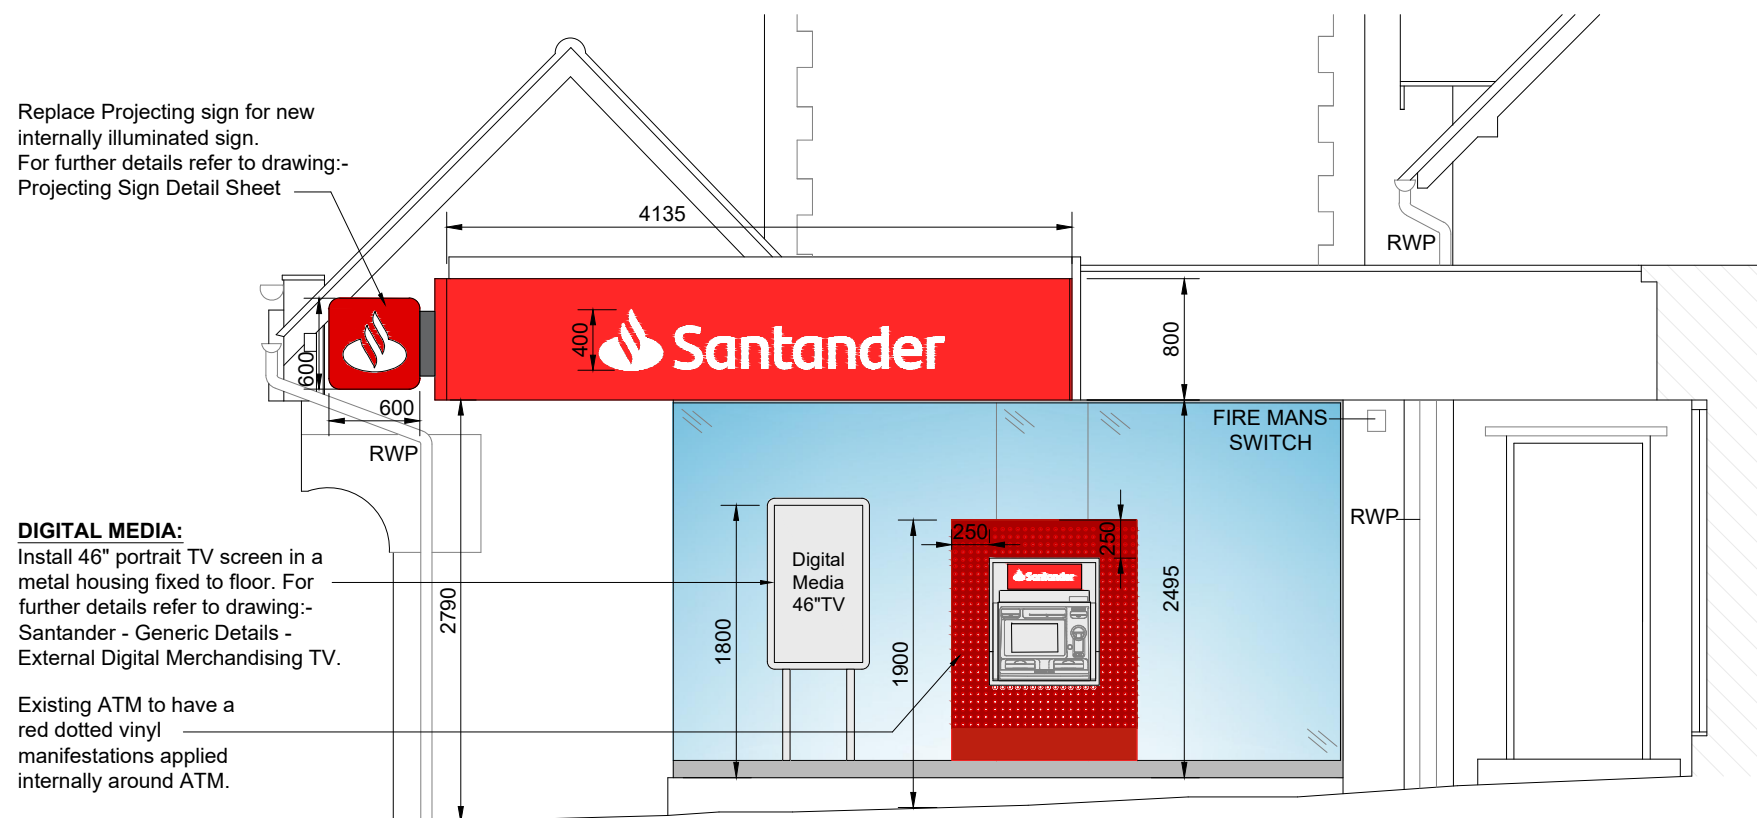


Replace Projecting sign for new
internally illuminated sign.
For further details refer to drawing:-
Projecting Sign Detail Sheet

DIGITAL MEDIA:
Install 46" portrait TV screen in a
metal housing fixed to floor. For
further details refer to drawing:-
Santander - Generic Details -
External Digital Merchandising TV.

Existing ATM to have a
red dotted vinyl
manifestations applied
internally around ATM.

Scale bar 1:50@A3

 

PROPOSED SIDE ELEVATION 1:50@A3

Notes.
This Drawing is the copyright and property of Santander
UK PLC. It must not be copied or published without
written consent.

Do not scale from this drawing.

Rev	Description	Date	By
A	DRAWING ISSUED	08/07/19	AA

PLANNING



Project
Rustington
6 Ash Lane
Rustington, BN16 3BP

Title
Proposed External
Elevations

Scale
1:25 @ A1 & 1:50@ A3

Dm AA	sent to retail	retail approval
Date 08/07/2019	Date	Date
Consultants' drawing number	brand	
Client drawing number Rustington AS-0577-PL-EL-PR	rev. A	