


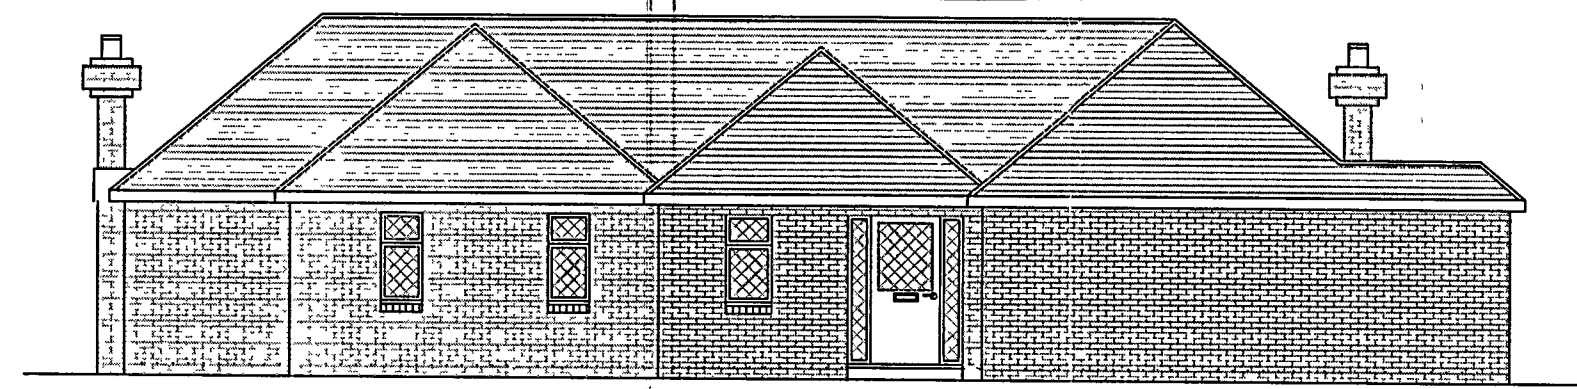
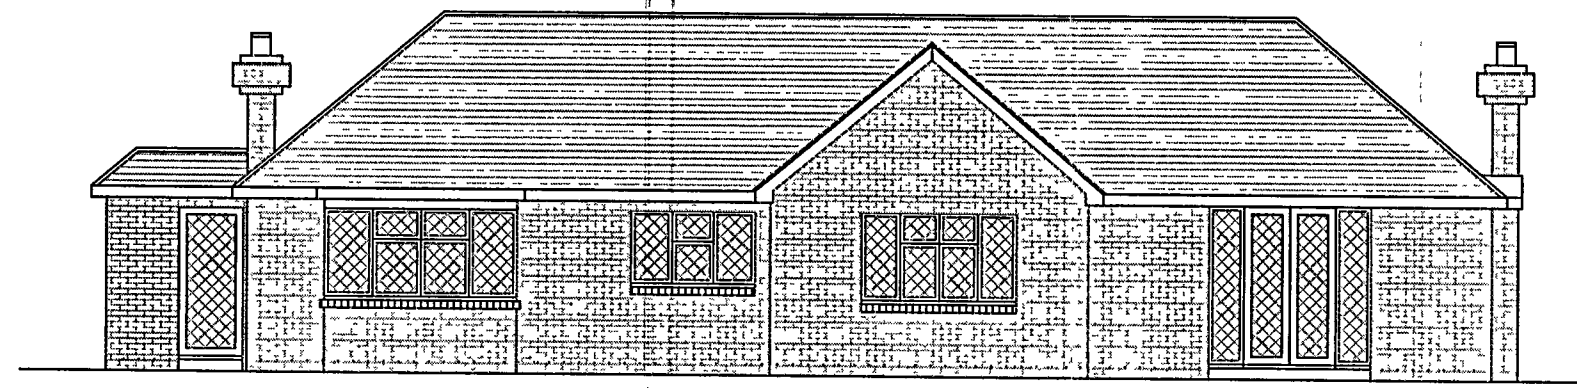


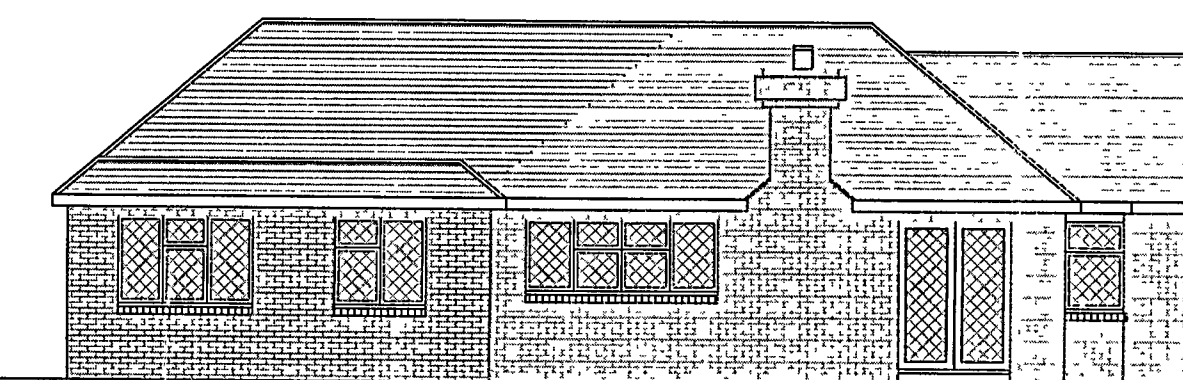


Proposed North Elevation 1:100

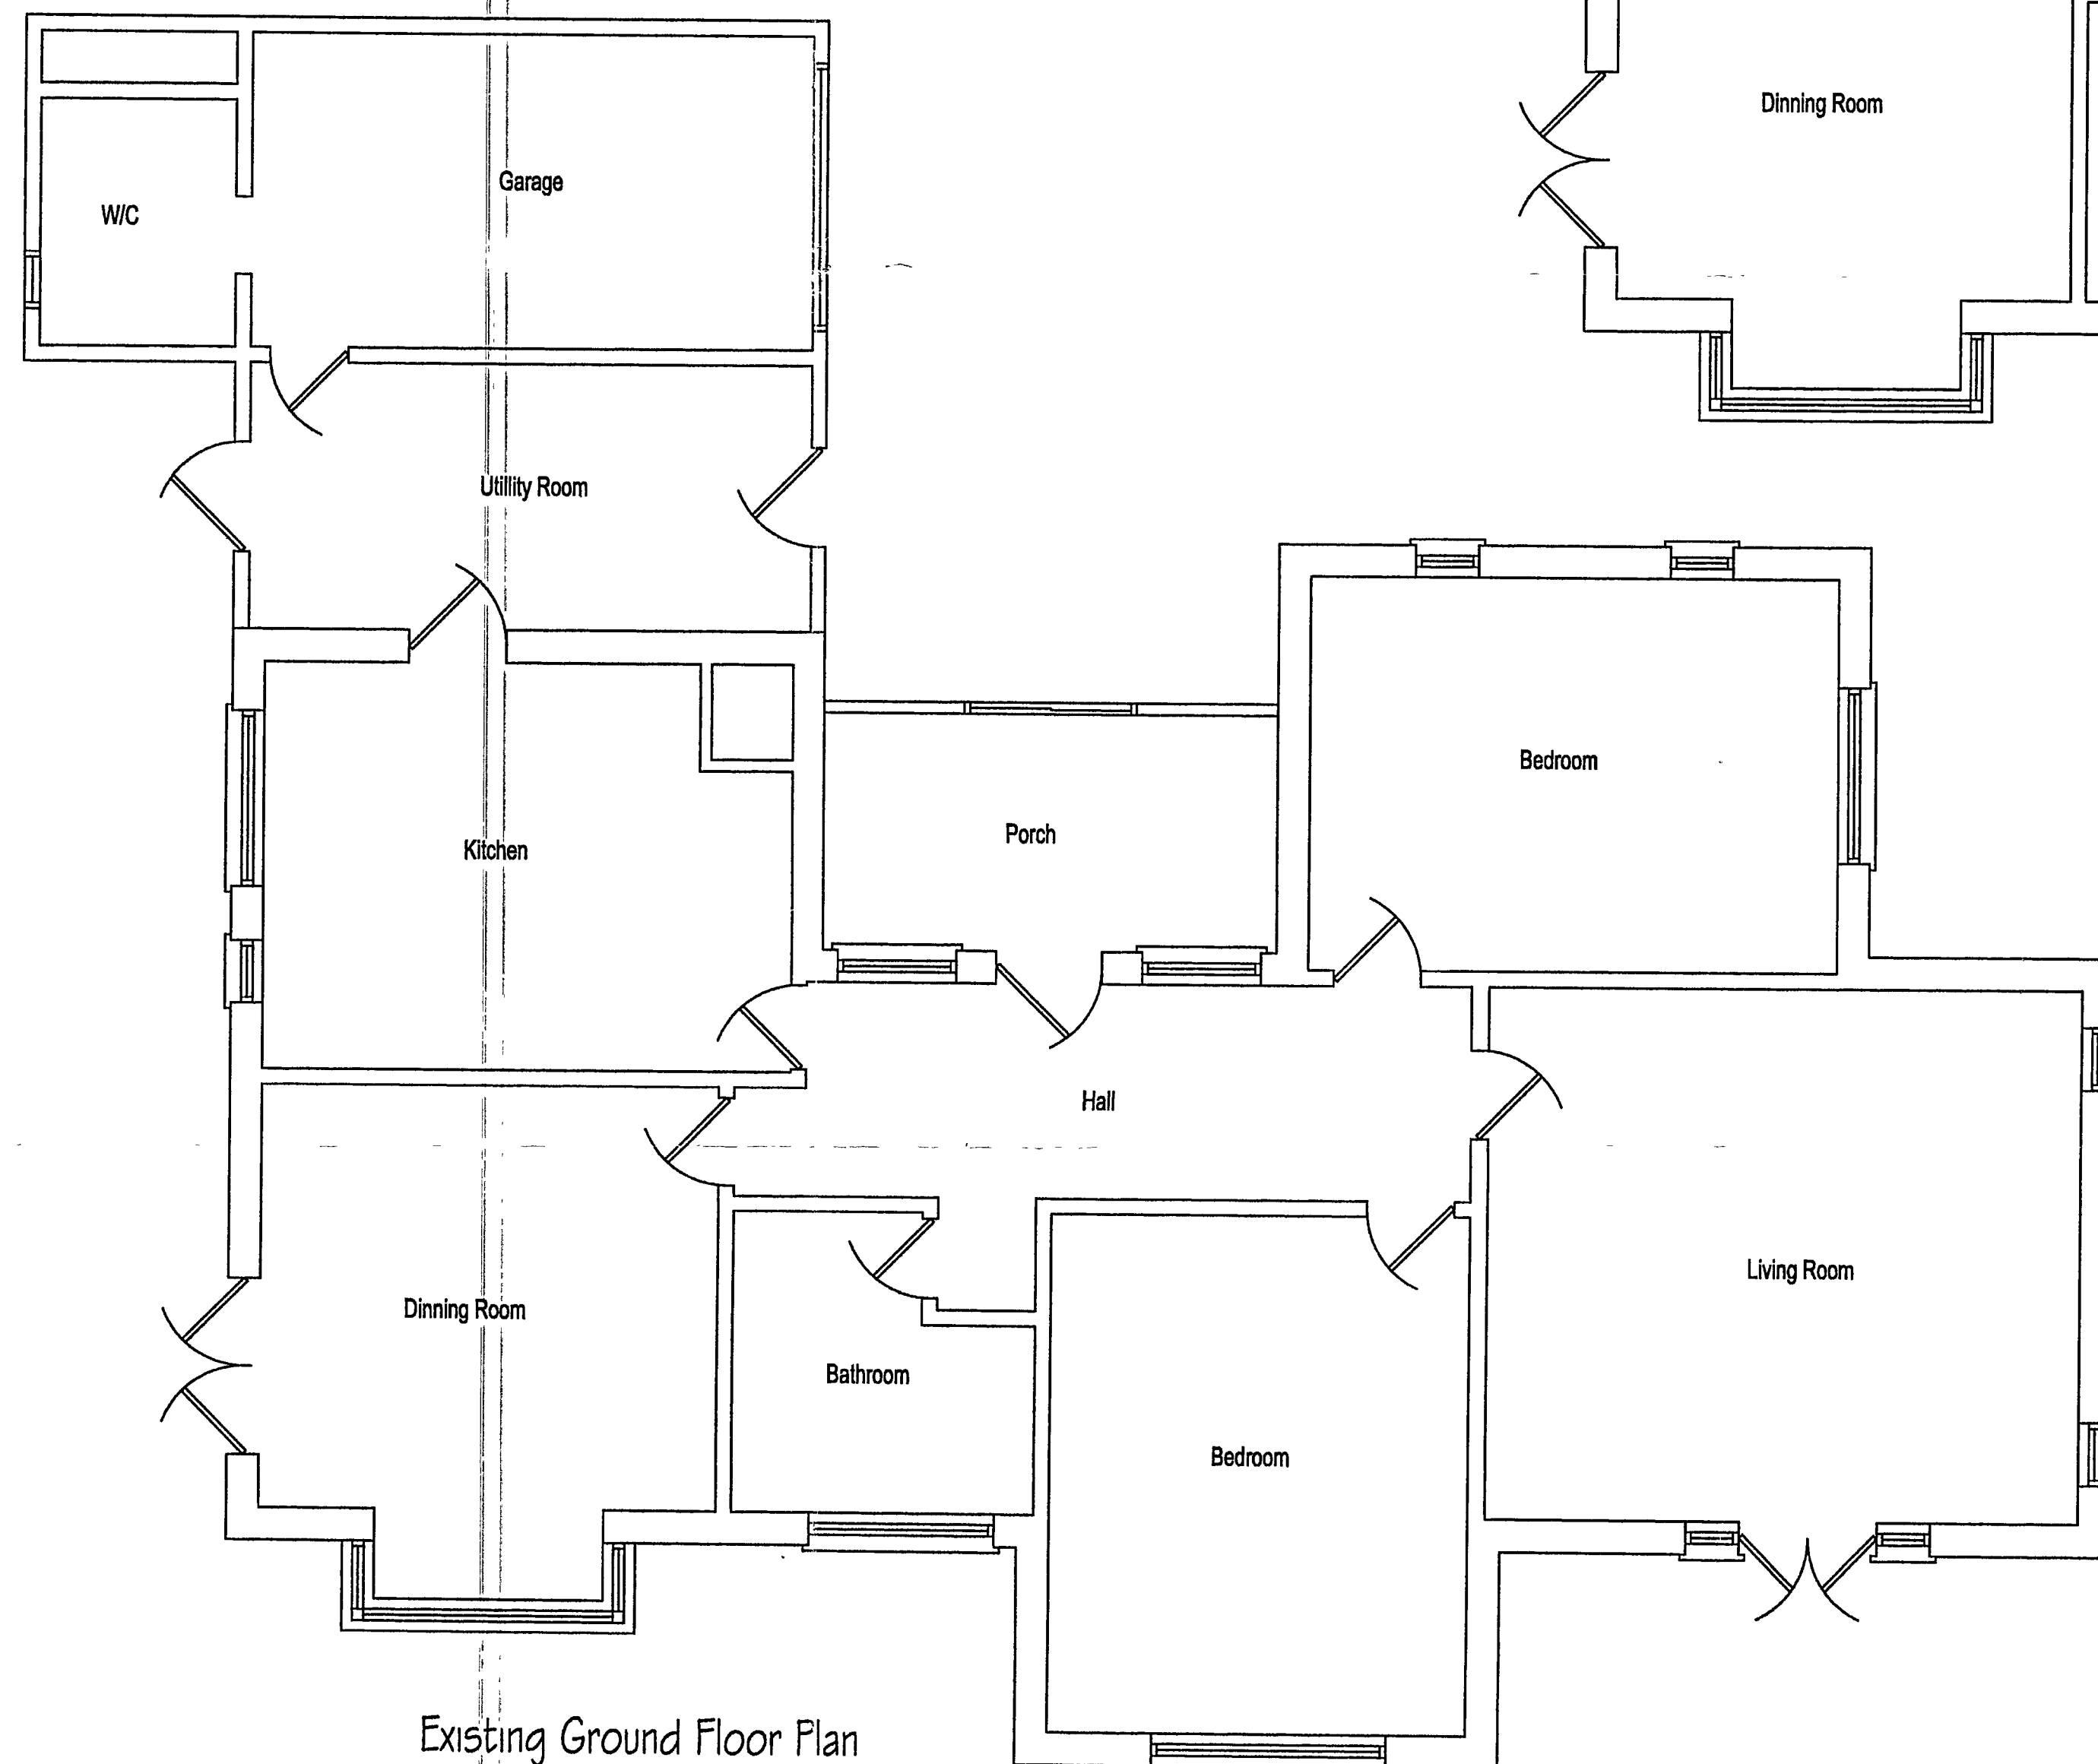

Proposed South Elevation 1:100

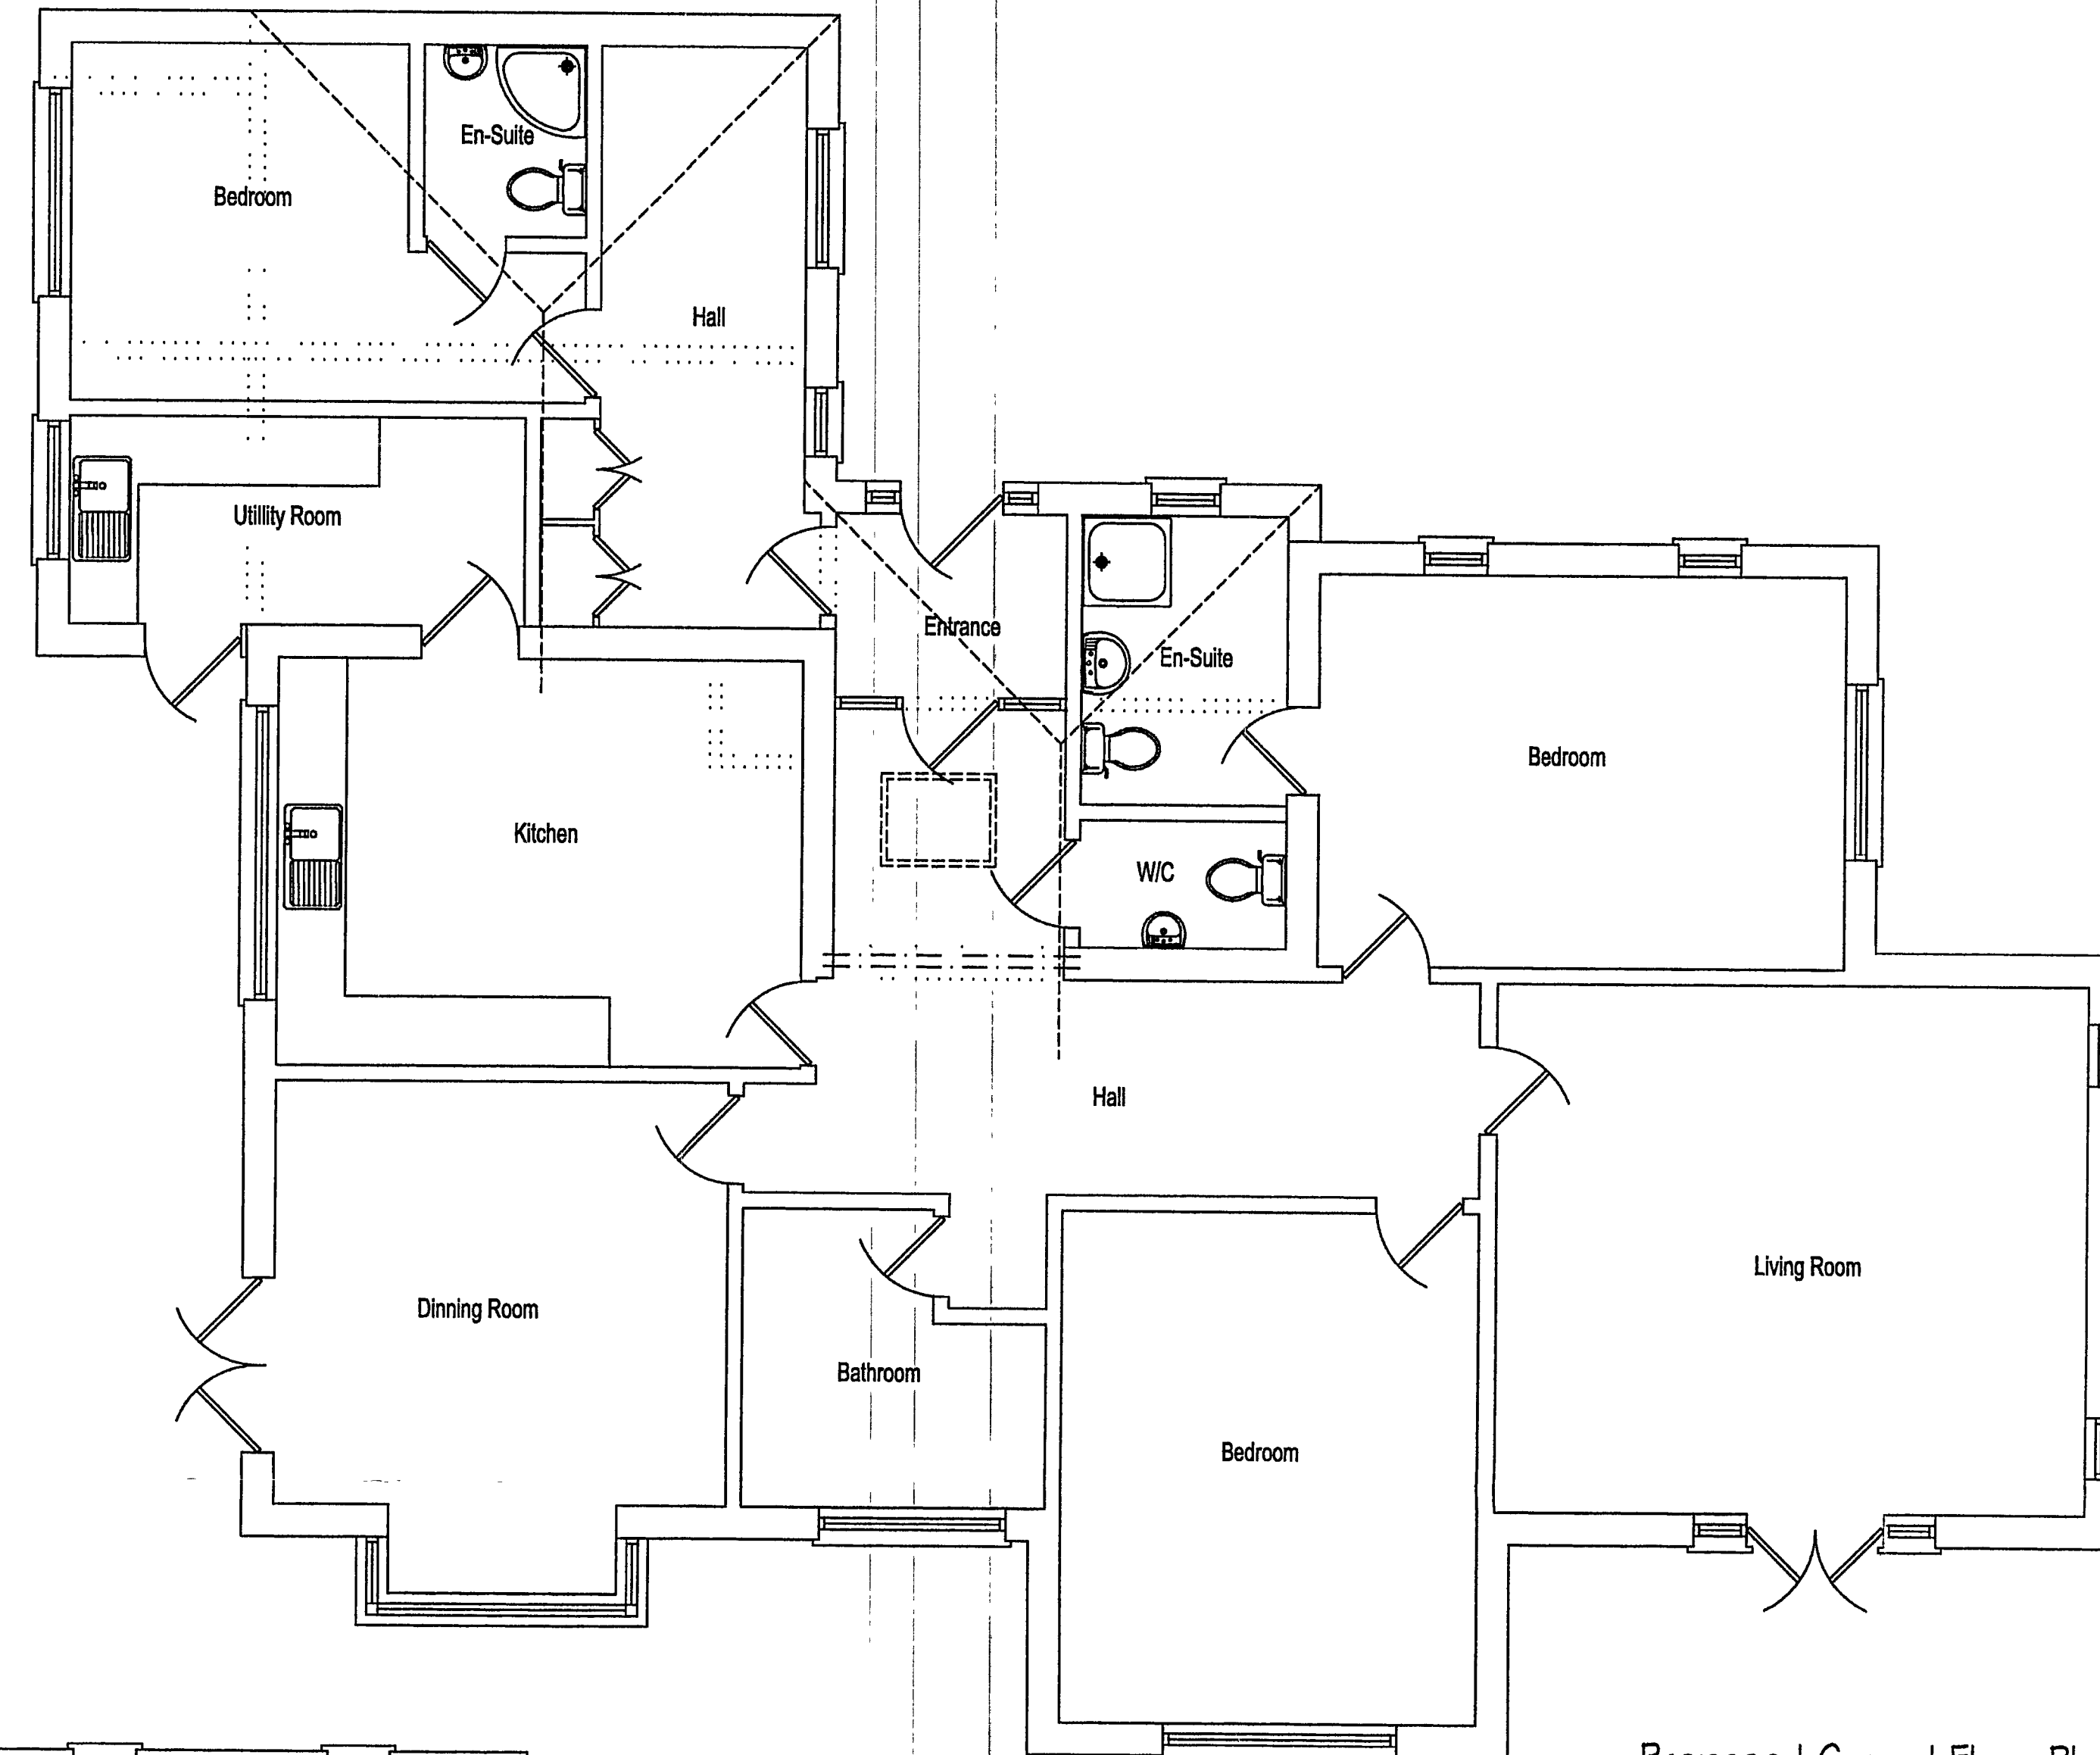


Proposed West Elevation 1:100

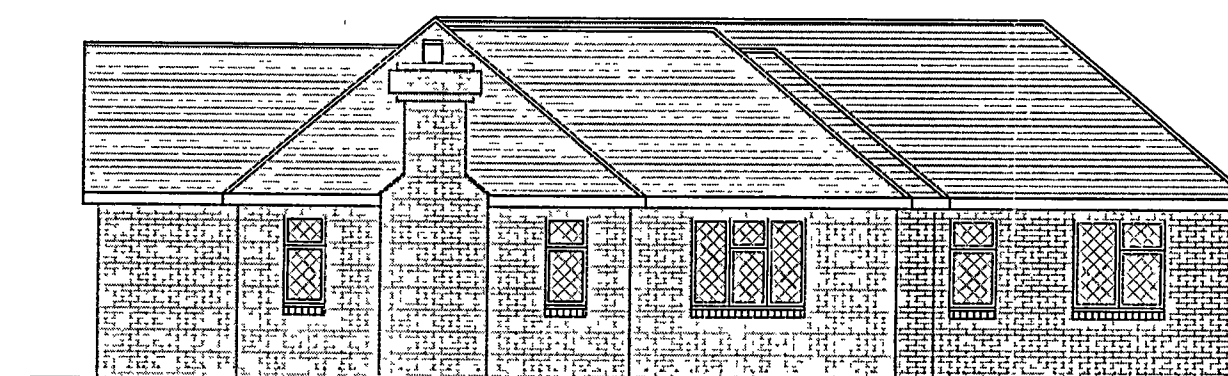

Proposed East Elevation 1:100

ARUN DISTRICT COUNCIL		COUNCIL	
No.	12	164	06
RECEIVED	6-6-06		

- All dimensions must be checked on site and not scaled from this drawing.
- No work is to be commenced until full Planning Permission/ Building Regulations have been approved and any conditions discharged. Any work started prior to approval is entirely at clients risk.
- The contractor is responsible for taking and checking all levels, dimensions etc, prior to ordering materials and starting work.
- Where approval of materials by Local Authority is a condition of the Planning Consent, samples must be supplied to the relevant officer or approved in writing before relevant works are commenced.
- It is the responsibility of the building owner, or tenant, to comply with the requirements of 'The Party Wall Act 1996' in respect of excavation and construction in proximity to certain buildings or structures; and for connected purposes.

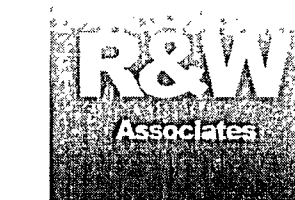

ROBERTS & WRIGLEY ASSOCIATES

7 CHESHAM CLOSE, GORING BY SEA, WEST SUSSEX, BN12 4BJ
TEL: 01903 240169 EMAIL: rwasociates@tiscali.co.uk

CLIENT **MR & MRS BARNETT**

Company
Site Address **22 CHEAM ROAD
RUSTINGTON
WEST SUSSEX
BN16 2EH**

DRAWING TITLE
**PROPOSED SINGLE STOREY EXTENSIONS &
ALTERATIONS TO EXISTING PROPERTY.**

DRAWN **JAMES ROBERTS**
DATE **20TH APR 06**
SCALE **1:50 & 1:100**

All Dimensions of existing buildings/ boundaries to be verified on site by contractor, with any discrepancies reported back before commencement of work. This drawing is the copyright of Roberts & Wrigley Associates and shall not in any way be used or reproduced without written consent.

DRAWING No. **DRAWING 01
PROPOSED FLOOR
PLANS**
JOB No. **2006007**

REV.	Date
REV.	Date
REV.	Date