
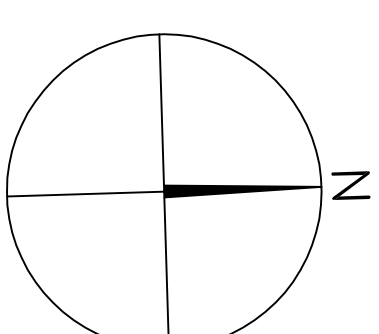


PRINT @ A2 FOR 1:50 SCALE

 

DECORATE ALL AREAS.  
INSTALL L2 FIRE ALARM SYSTEM WITH  
SMOKE DETECTION AND EMERGENCY  
LIGHTING TO ALL AREAS.

CREATE NEW TIMBER FLOOR TO TR2  
TO GIVE LEVEL ACCESS FROM MAIN  
BUILDING.  
REMOVE CEILING. INSULATE AND  
BOARD RAFTERS TO GIVE EXTRA  
HEIGHT.

REPLACE UPVC WINDOWS TO ALL  
ELEVATIONS OF TREATMENT 2 WITH  
PAINTED TIMBER AND CONSERVATION  
DOUBLE GLAZING TO DETAIL SHOWN  
ON ELEVATION.


CREATE NEW CBCT ROOM IN OLD  
OFFICE AND LAB AREA.

REPLACE UPVC WINDOWS TO ALL  
ELEVATIONS OF SINGLE STOREY  
EXTENSION WITH PAINTED TIMBER  
AND CONSERVATION DOUBLE  
GLAZING TO DETAIL SHOWN ON  
ELEVATION.

CREATE NEW DISABLED WC IN PLACE  
OF EXISTING WC'S FOR DDA  
COMPLIANCE.

REMOVE ALL RECENT STUD  
PARTITIONS TO RECREATE EXISTING  
SPACE TO FORM EXTRA WAITING  
AREA.

FORM GLAZED SCREEN TO  
TREATMENT 4 ENTRANCE.

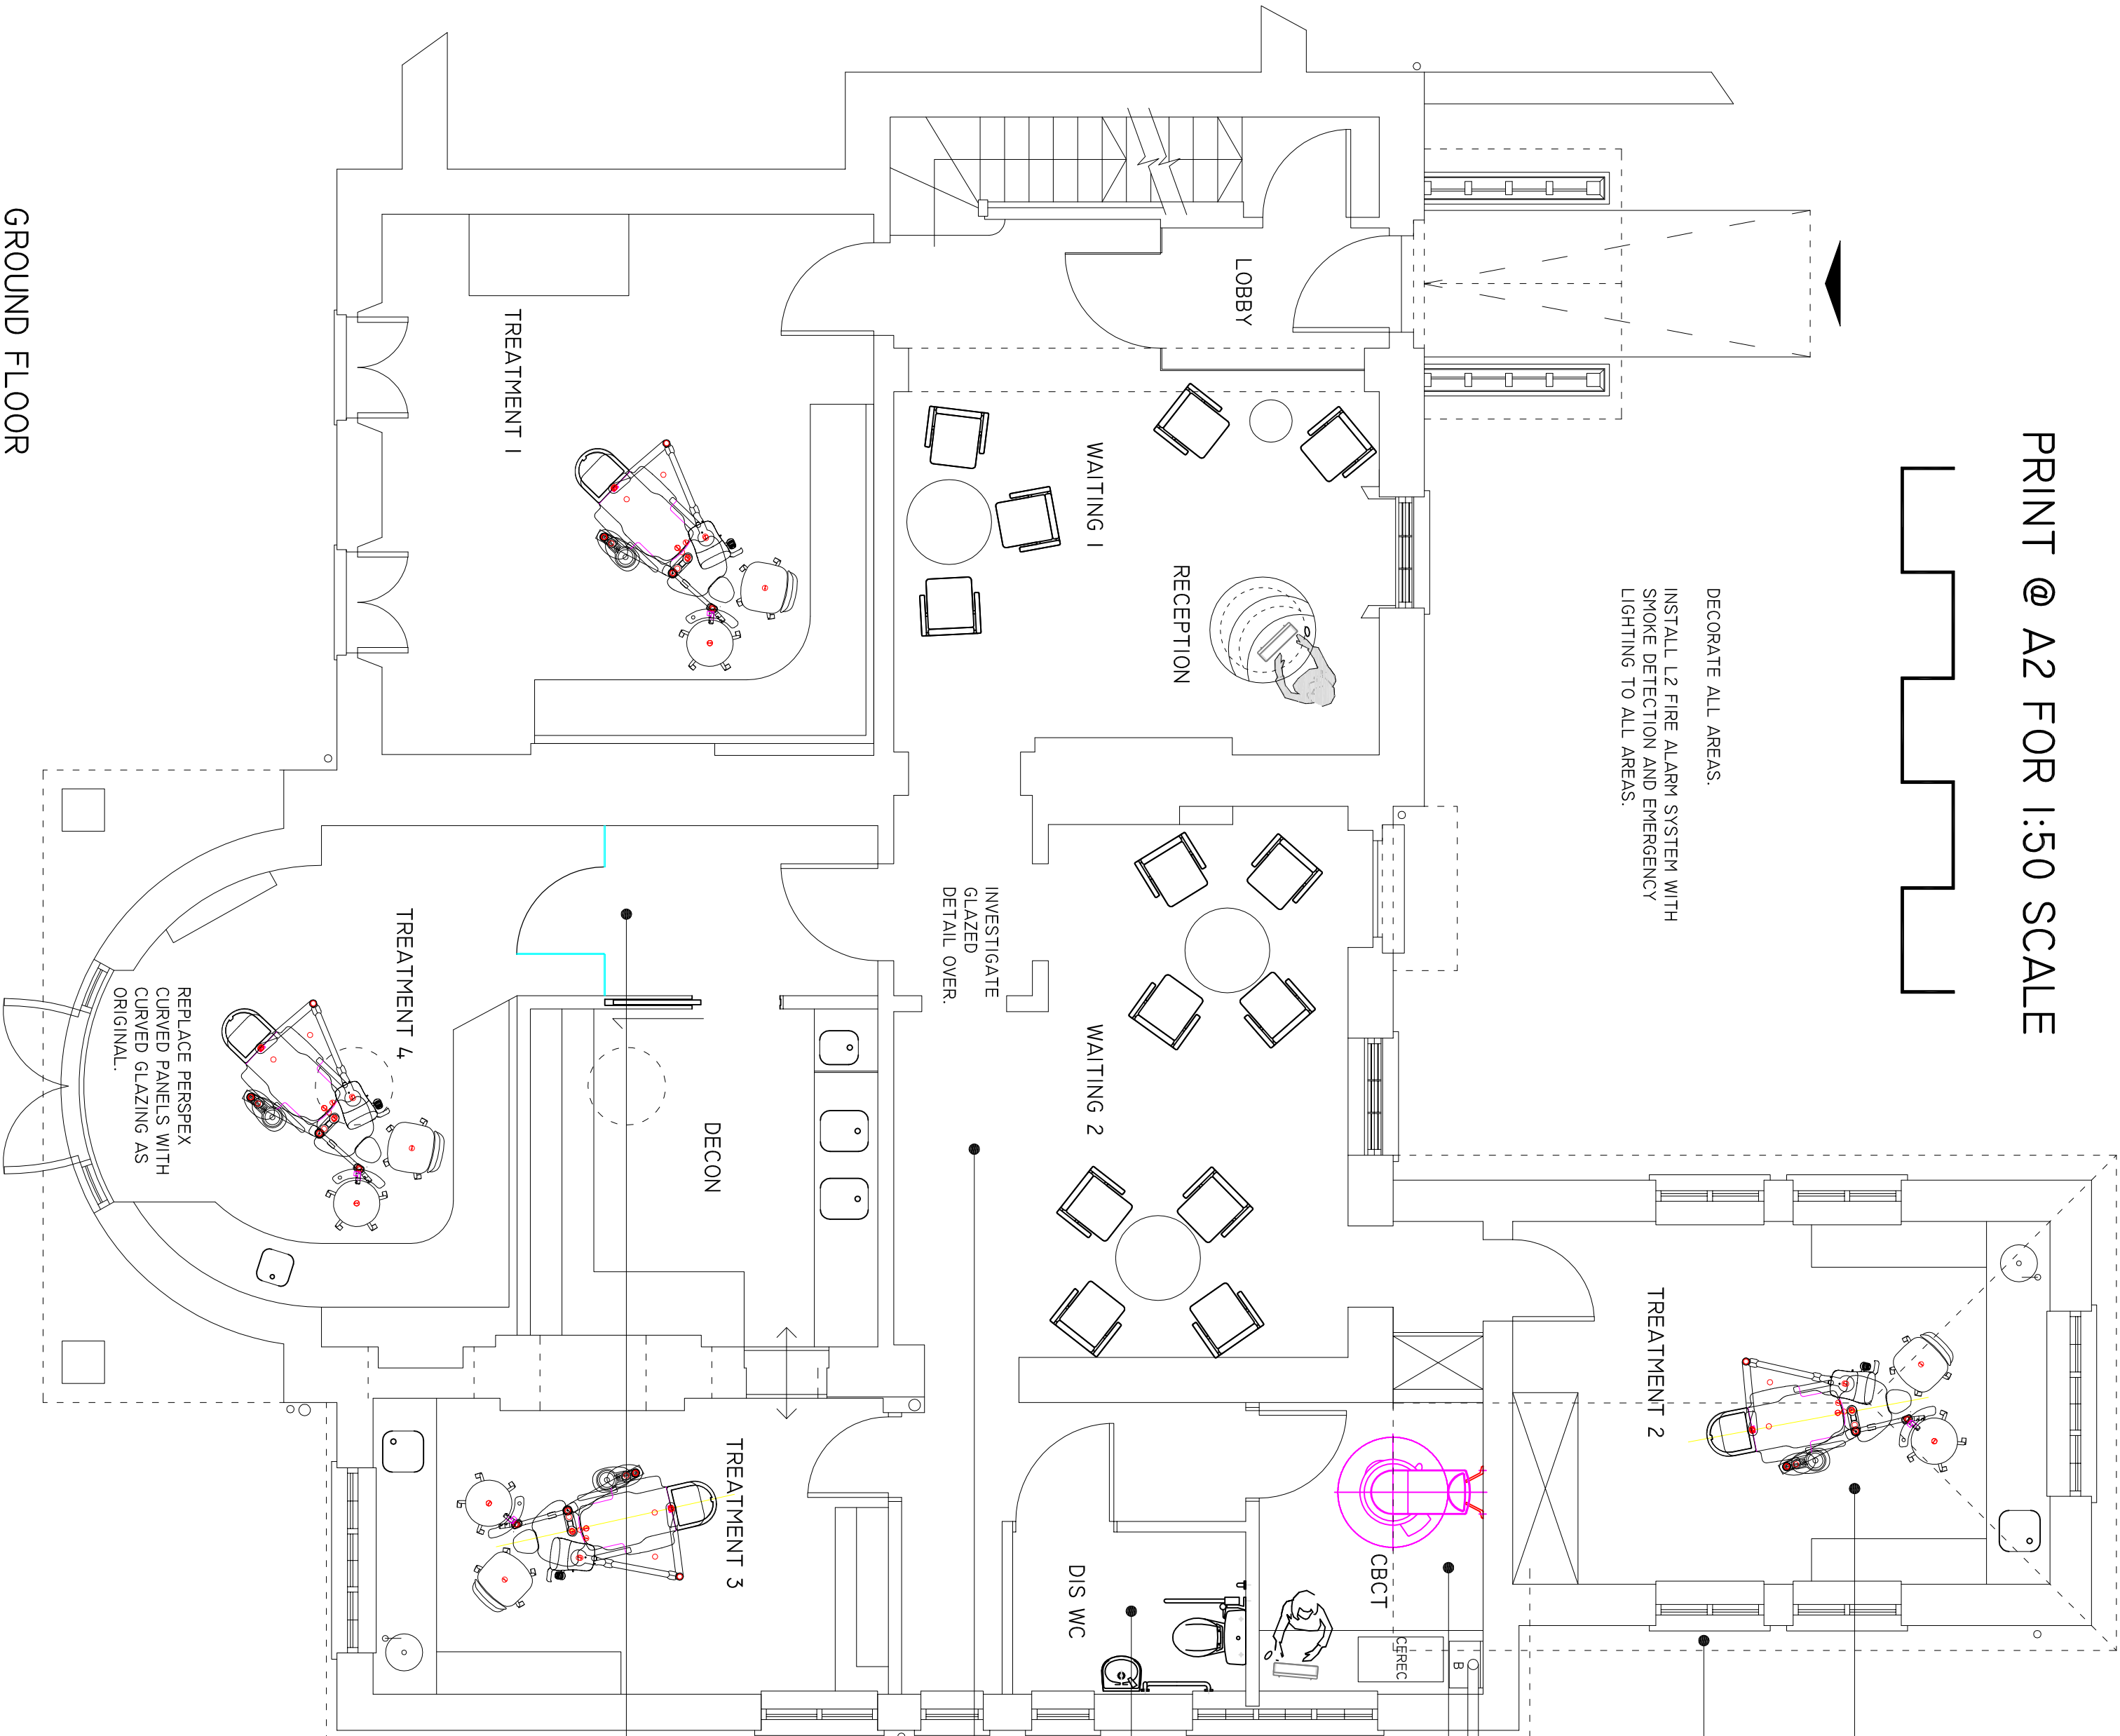

GROUND FLOOR

GREY ASSOCIATES

67 RODNEY ROAD WALTON ON THAMES KT12 3LG  
T: 07957 810940 E: INFO@GREYASSOCIATES.CO.UK

CLIENT ABBOTS LODGE DENTAL PRACTICE

TITLE 85 THE STREET, RUSTINGTON, BN16 3NL

DRAWING PROPOSED GROUND FLOOR WORKS

DATE 15.06.19 SCALE 1:50

DRAWING No. ALDP\_PS\_020.19

REVISION