



Note:
This drawing was prepared from a measured survey and not a point cloud or laser survey; therefore all dimensions should be verified on site prior to commencement of fabrication and construction works.
Some items/areas, where not critical for the works proposed in connection with this project, have been simplified.

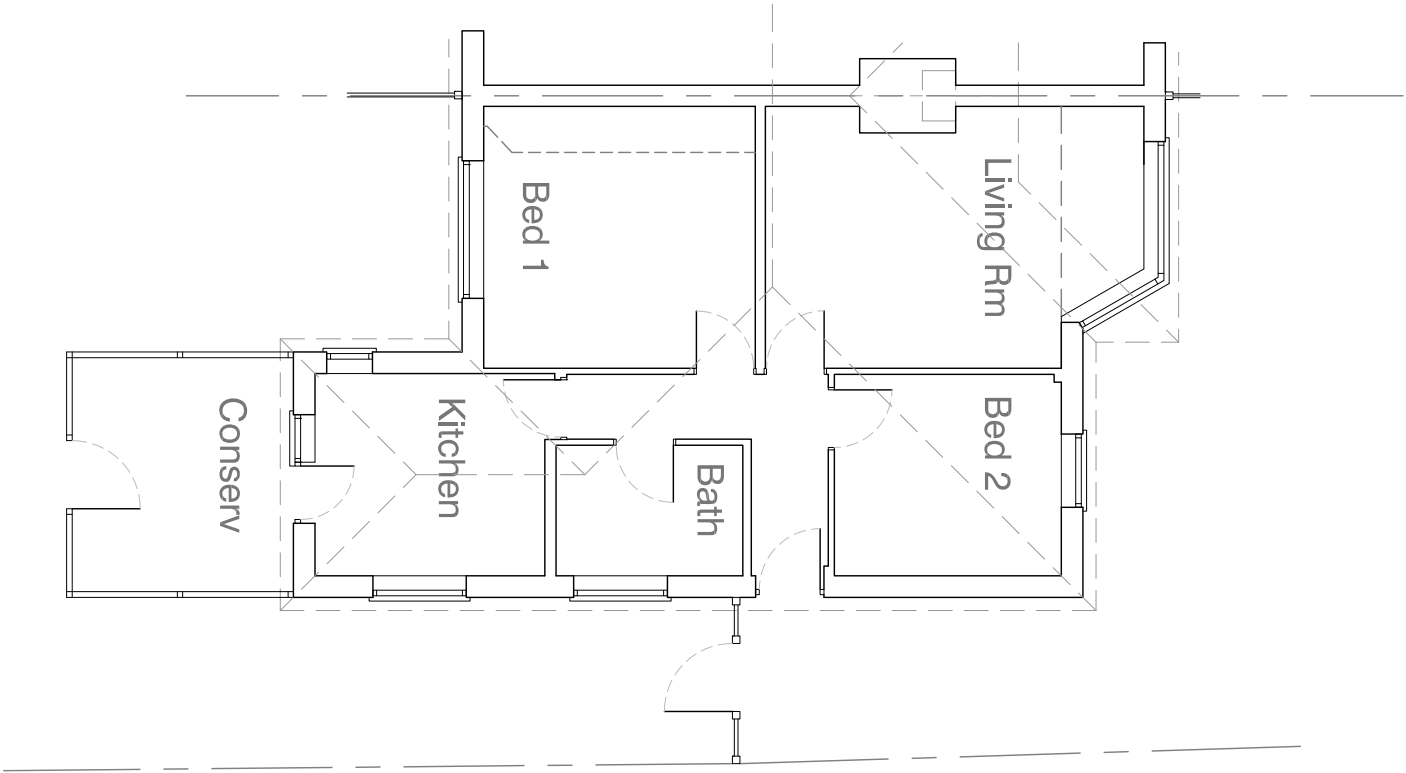


Ground Floor Plan: Scale 1:100

0m


5.0m

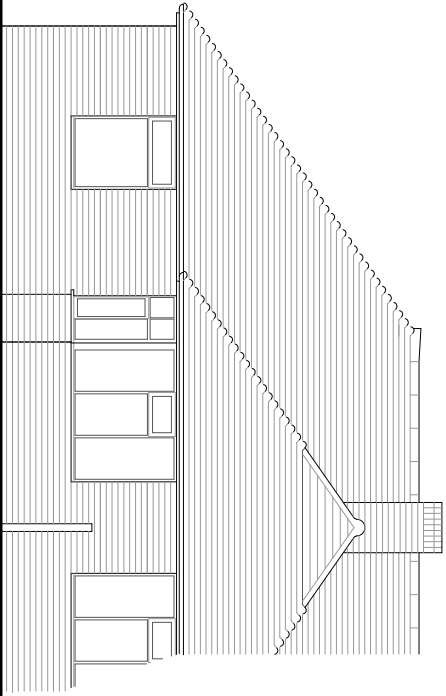


West Elevation: Scale 1:100

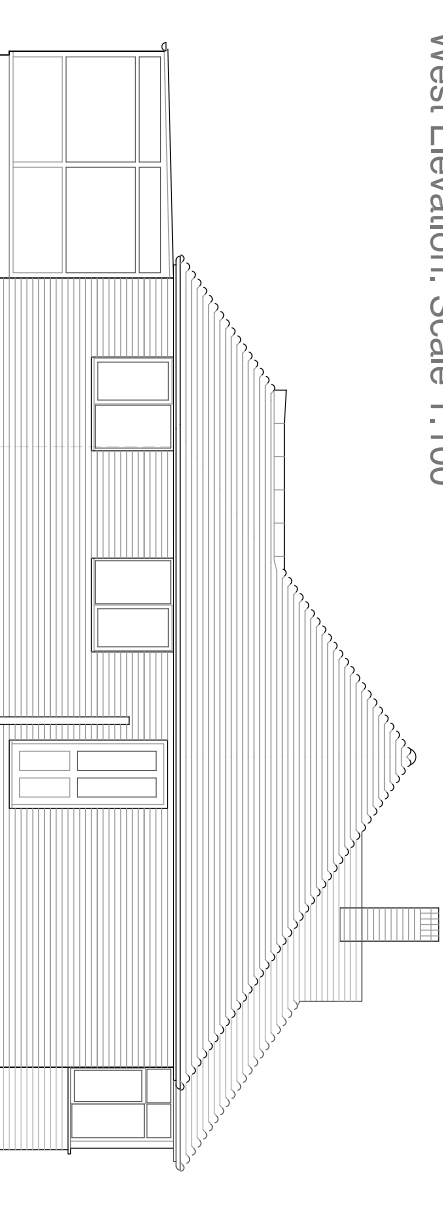

North Elevation: Scale 1:100

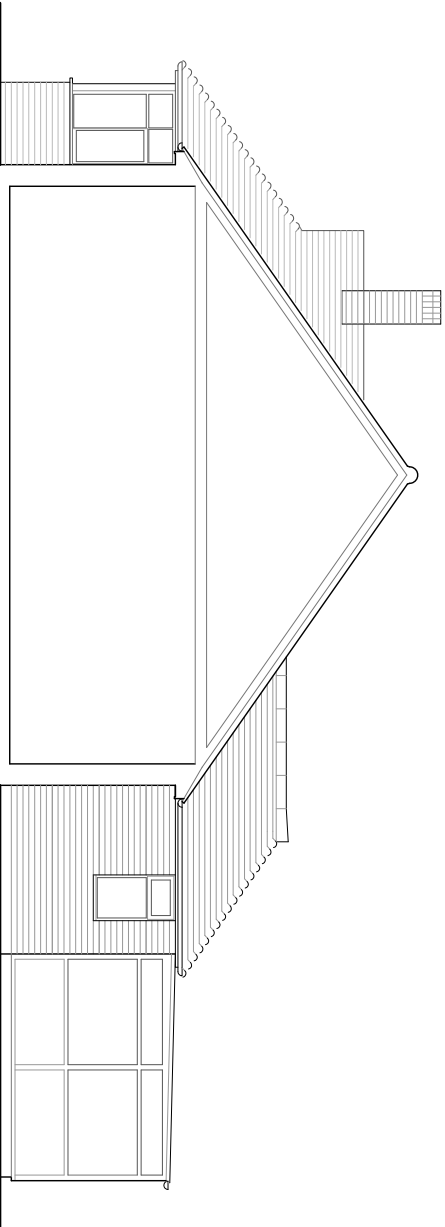

South Sectional Elevation: Scale 1:100

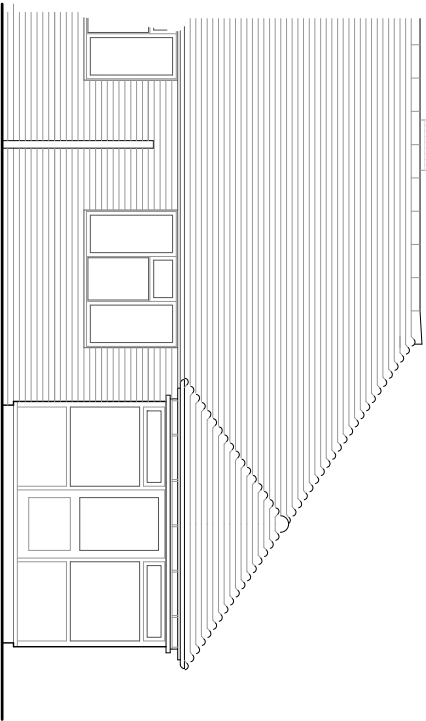

East Elevation: Scale 1:100

0m

5.0m

notes

Permission is granted to scale from this drawing for the purpose of Local Authority Planning Approval only. In all other cases DO NOT scale from this drawing. Please contact this office for any additional information required.

Contractors, Sub-Contractors and Suppliers are to check all relevant dimensions, levels and details of the site and any existing buildings before commencing any shop drawings or building work. Any discrepancies should be reported to this office.

This drawing must be read in conjunction with all related drawings and documents relevant to this project, including those prepared by appointed consultants, specialists and sub-contractors etc.

This drawing is the copyright of **RDV a Design**.

revisions

1		
---	--	--

RDV a Design

9 Oak End | Arundel | West Sussex
Tel: 01903 884013

project
61 Tennyson Avenue
Ristington
West Sussex

drawing
Ground Floor Plan
Section and Elevations
As Existing

scale		date
1:100	@ A3	July 2017
job no	drawing no	rev
17102	00.02	