




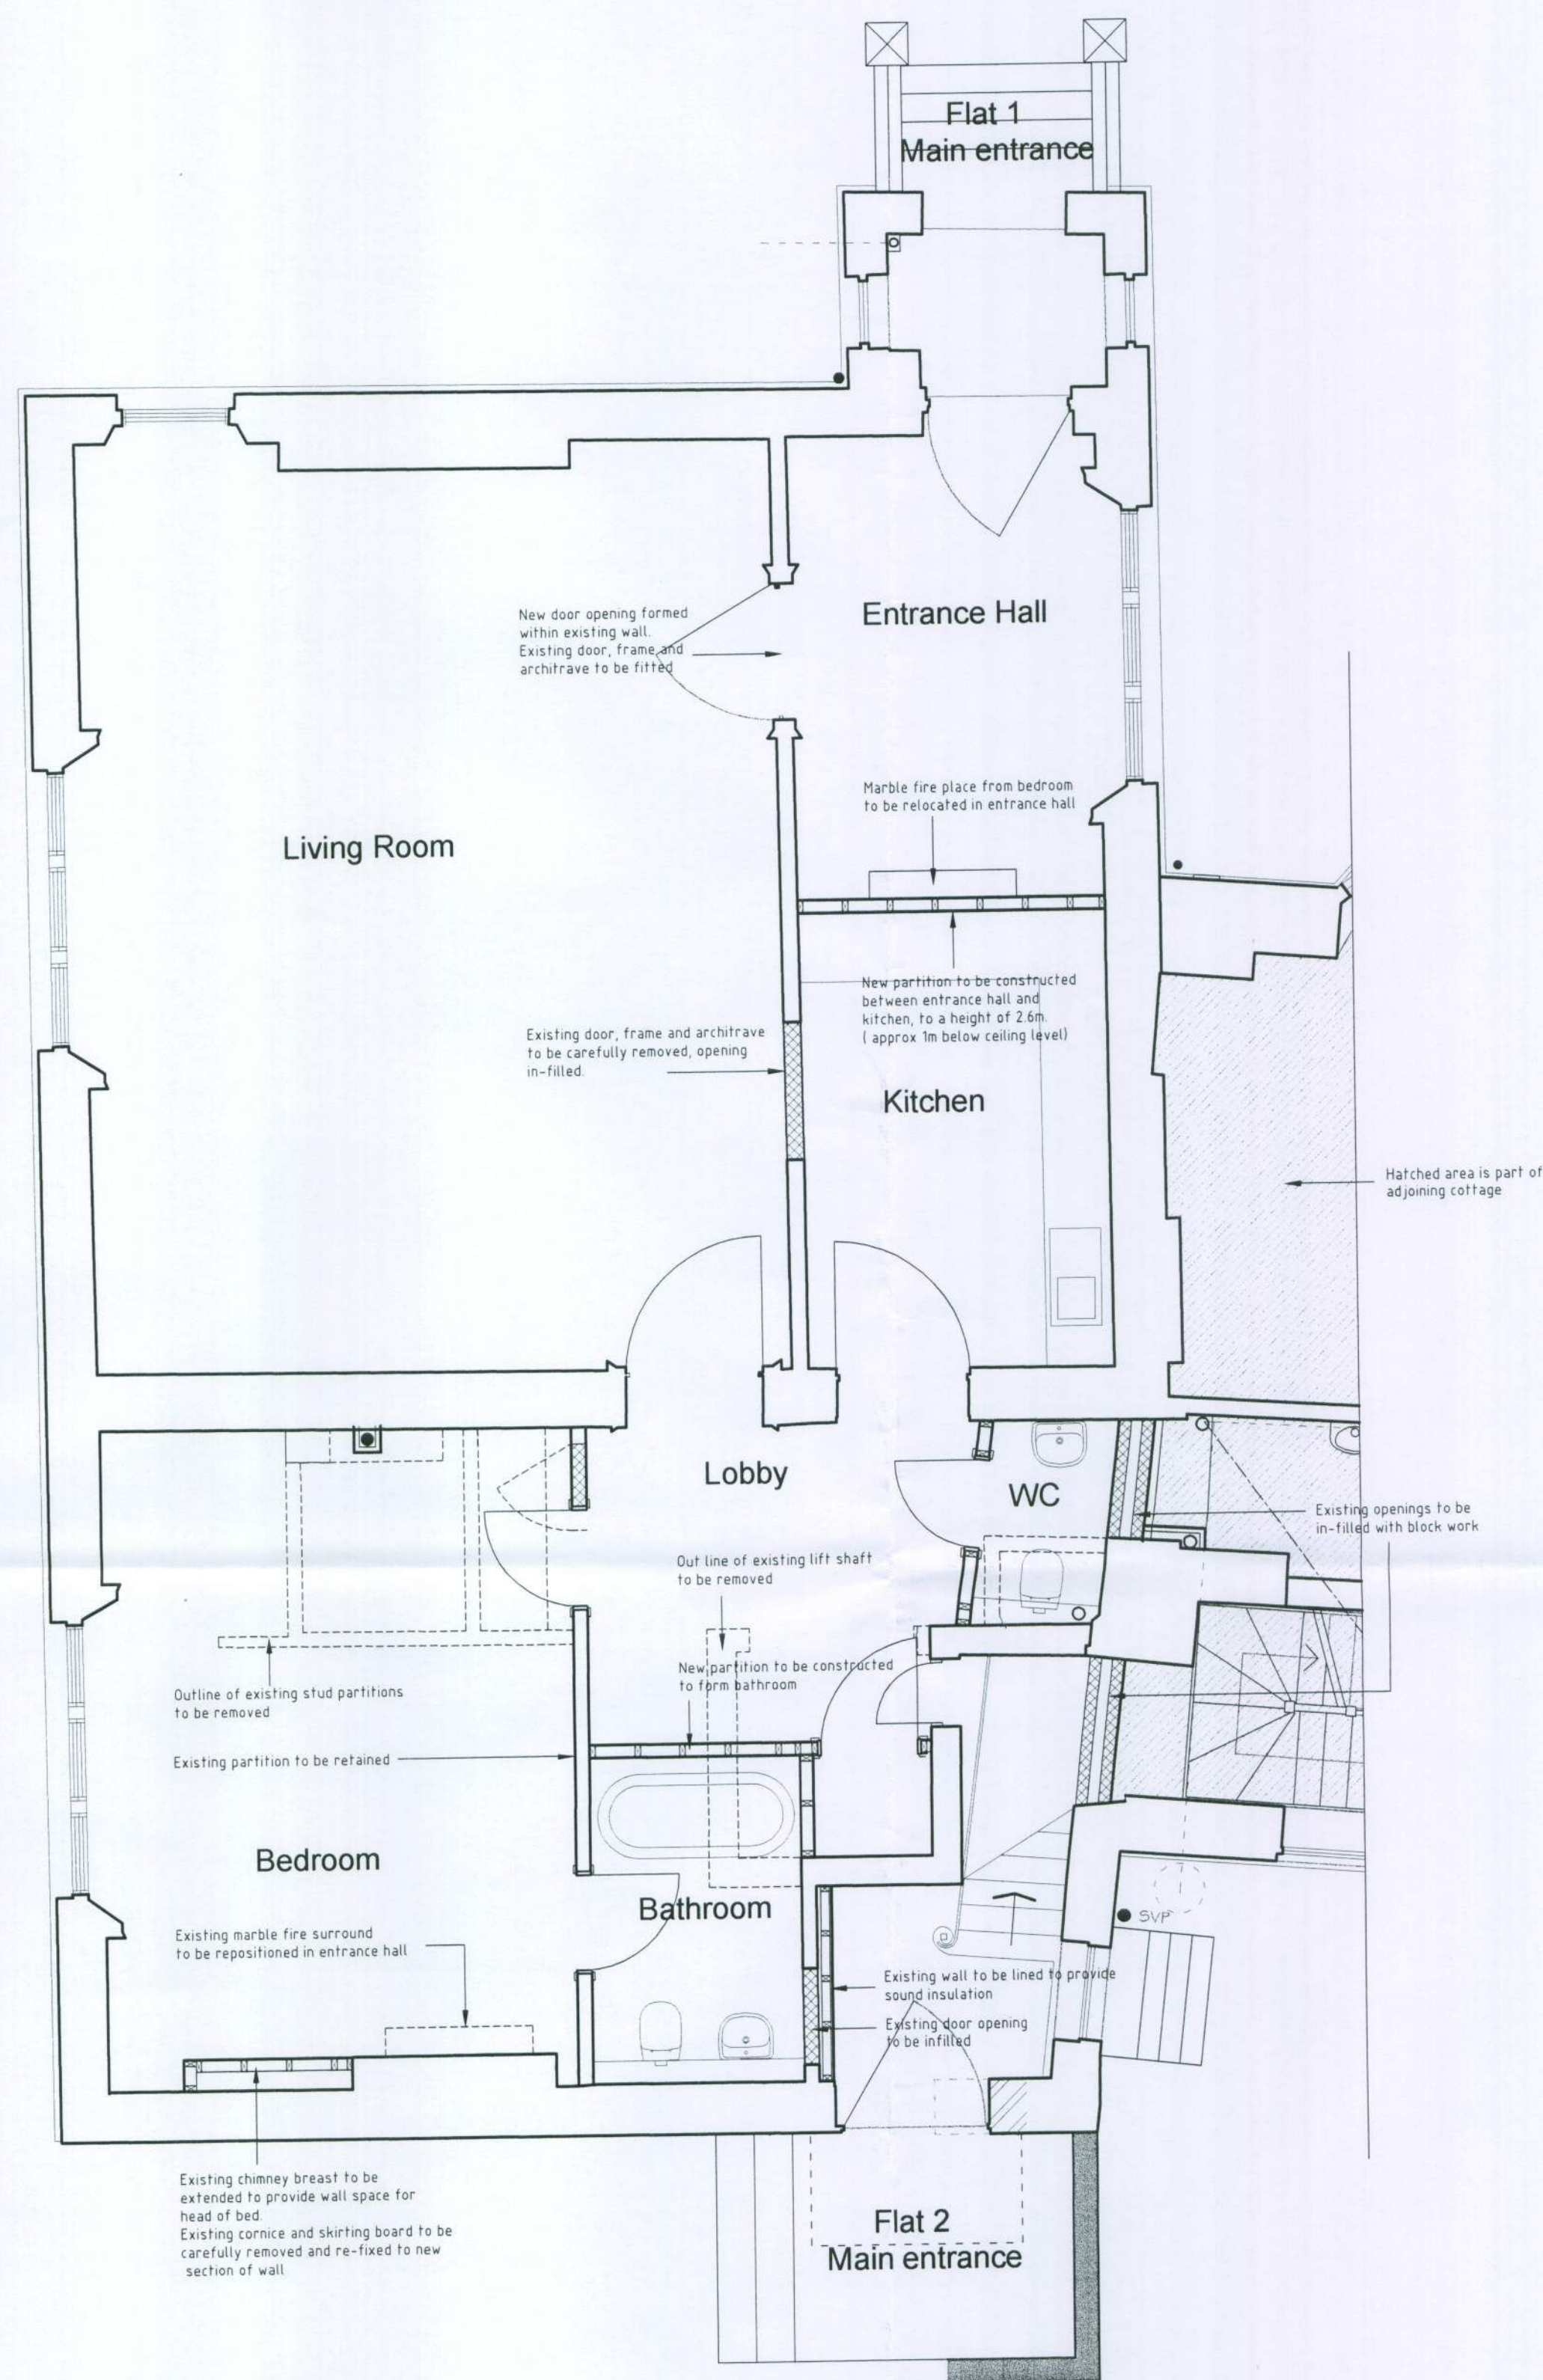

Ground Floor (flat 1)

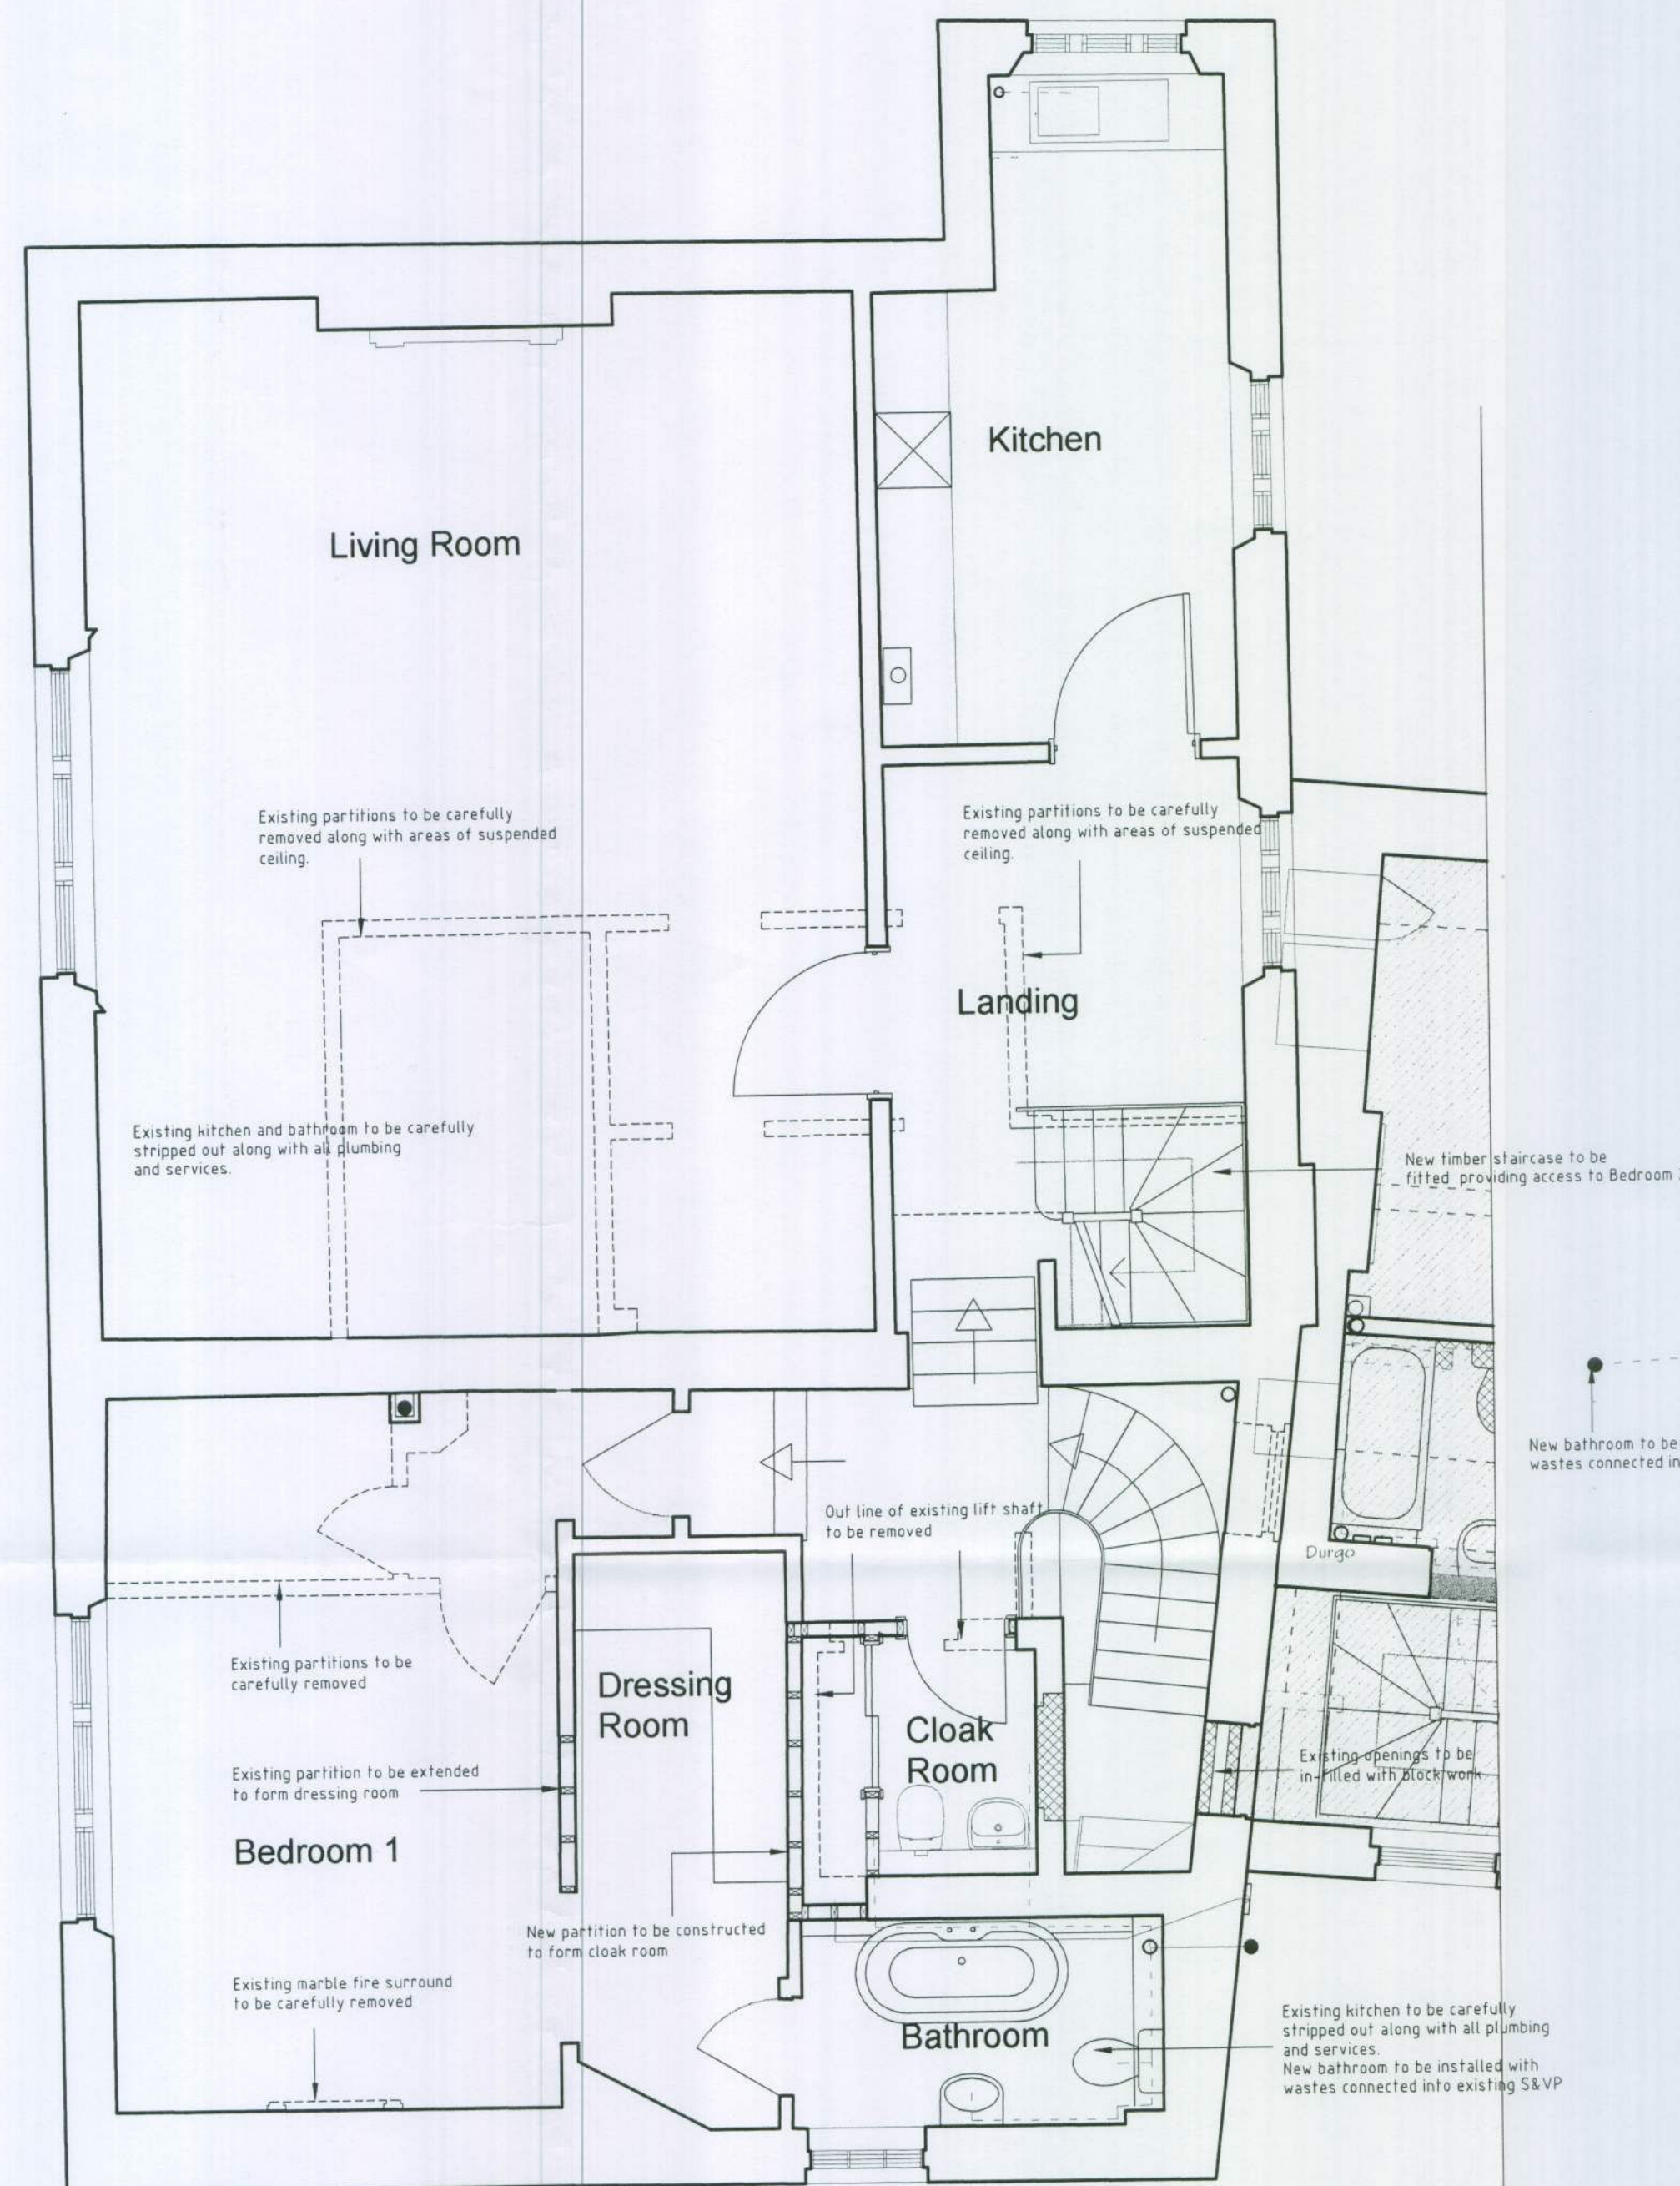

First Floor (flat 2)

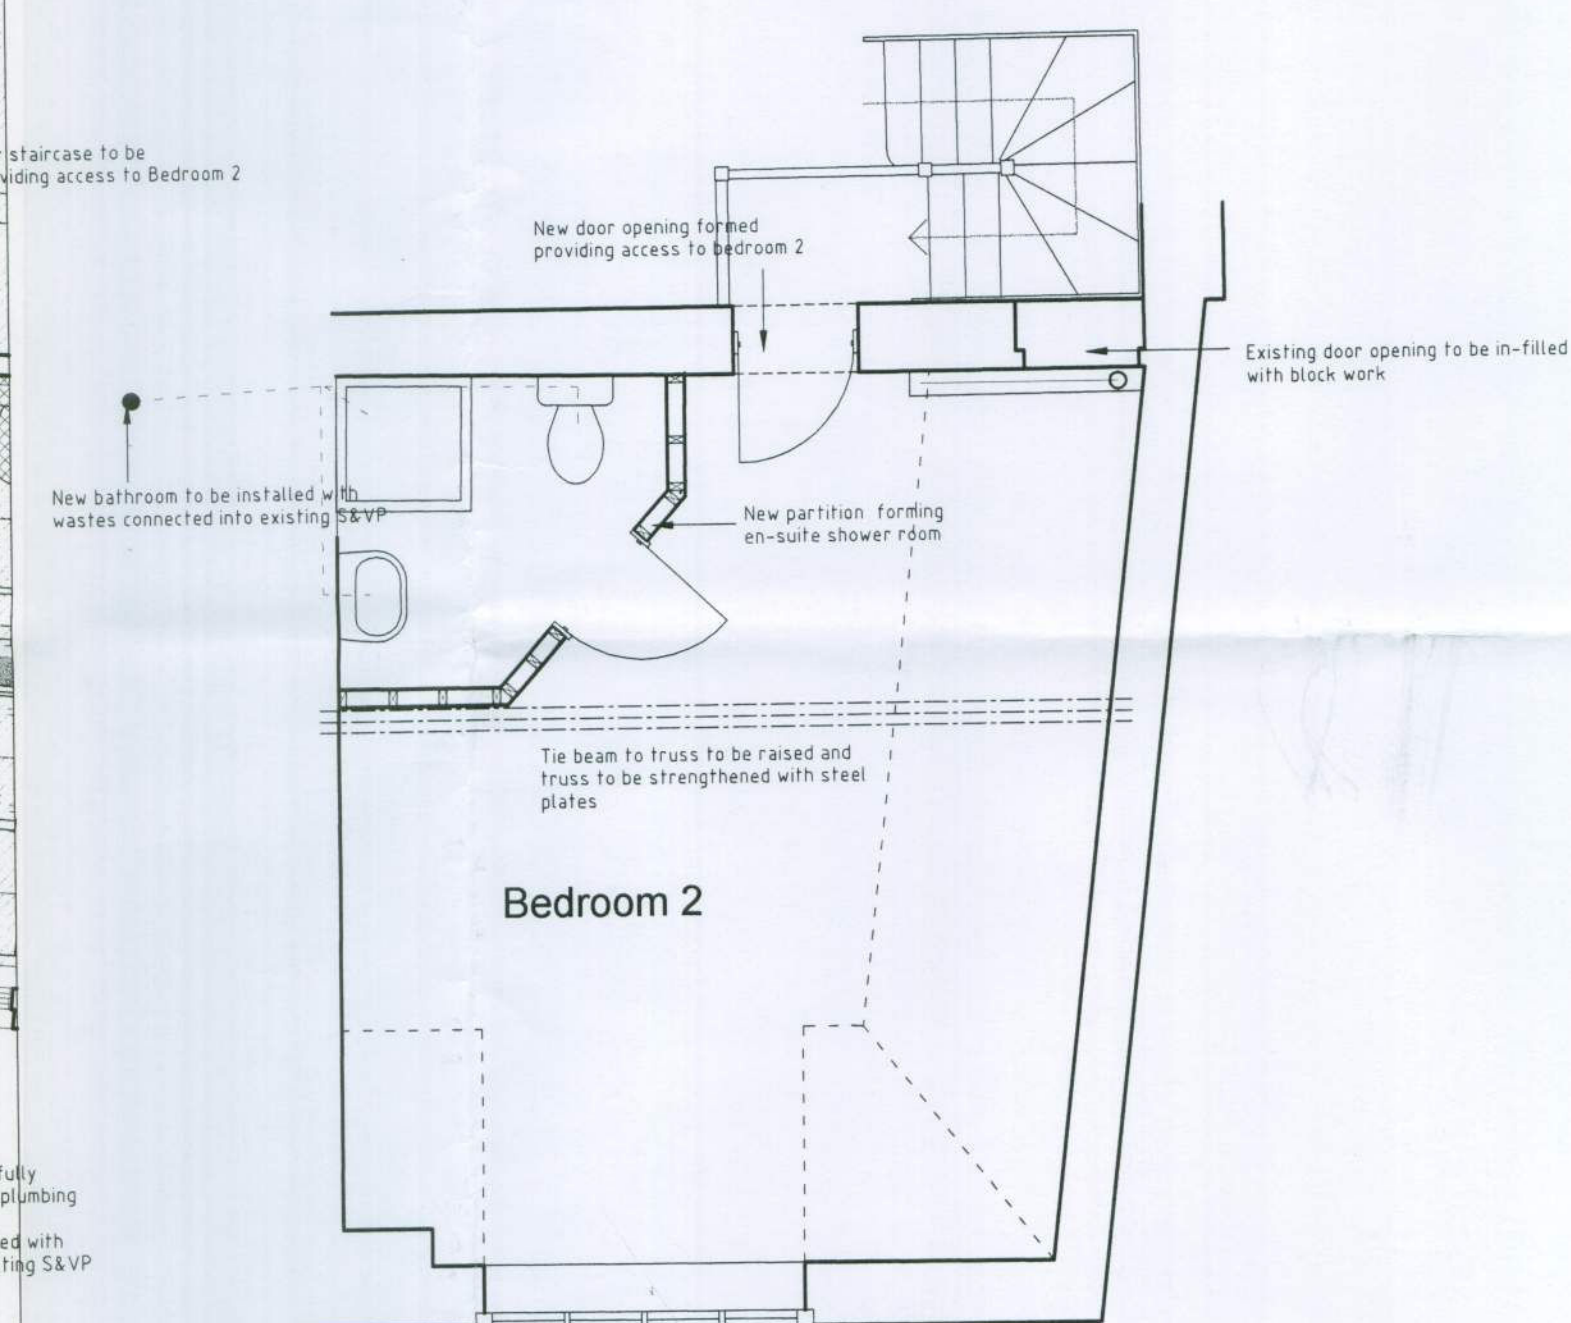

Second Floor (flat 2)

R J C A
CHARTERED ARCHITECTS

LIME KILN BARN
COLWORTH
CHICHESTER
WEST SUSSEX
PO20 6DS

Tel 01243 787011
Fax 01243 787022

REVISION

PROJECT	Proposed development at West Preston Manor		
SUBJECT	Conversion of Manor House to Flats Floor Plans		
SCALE	1:50	DATE	July 2010
DRAWN	CHECKED	DRAWING No	09 / 17 / 26