
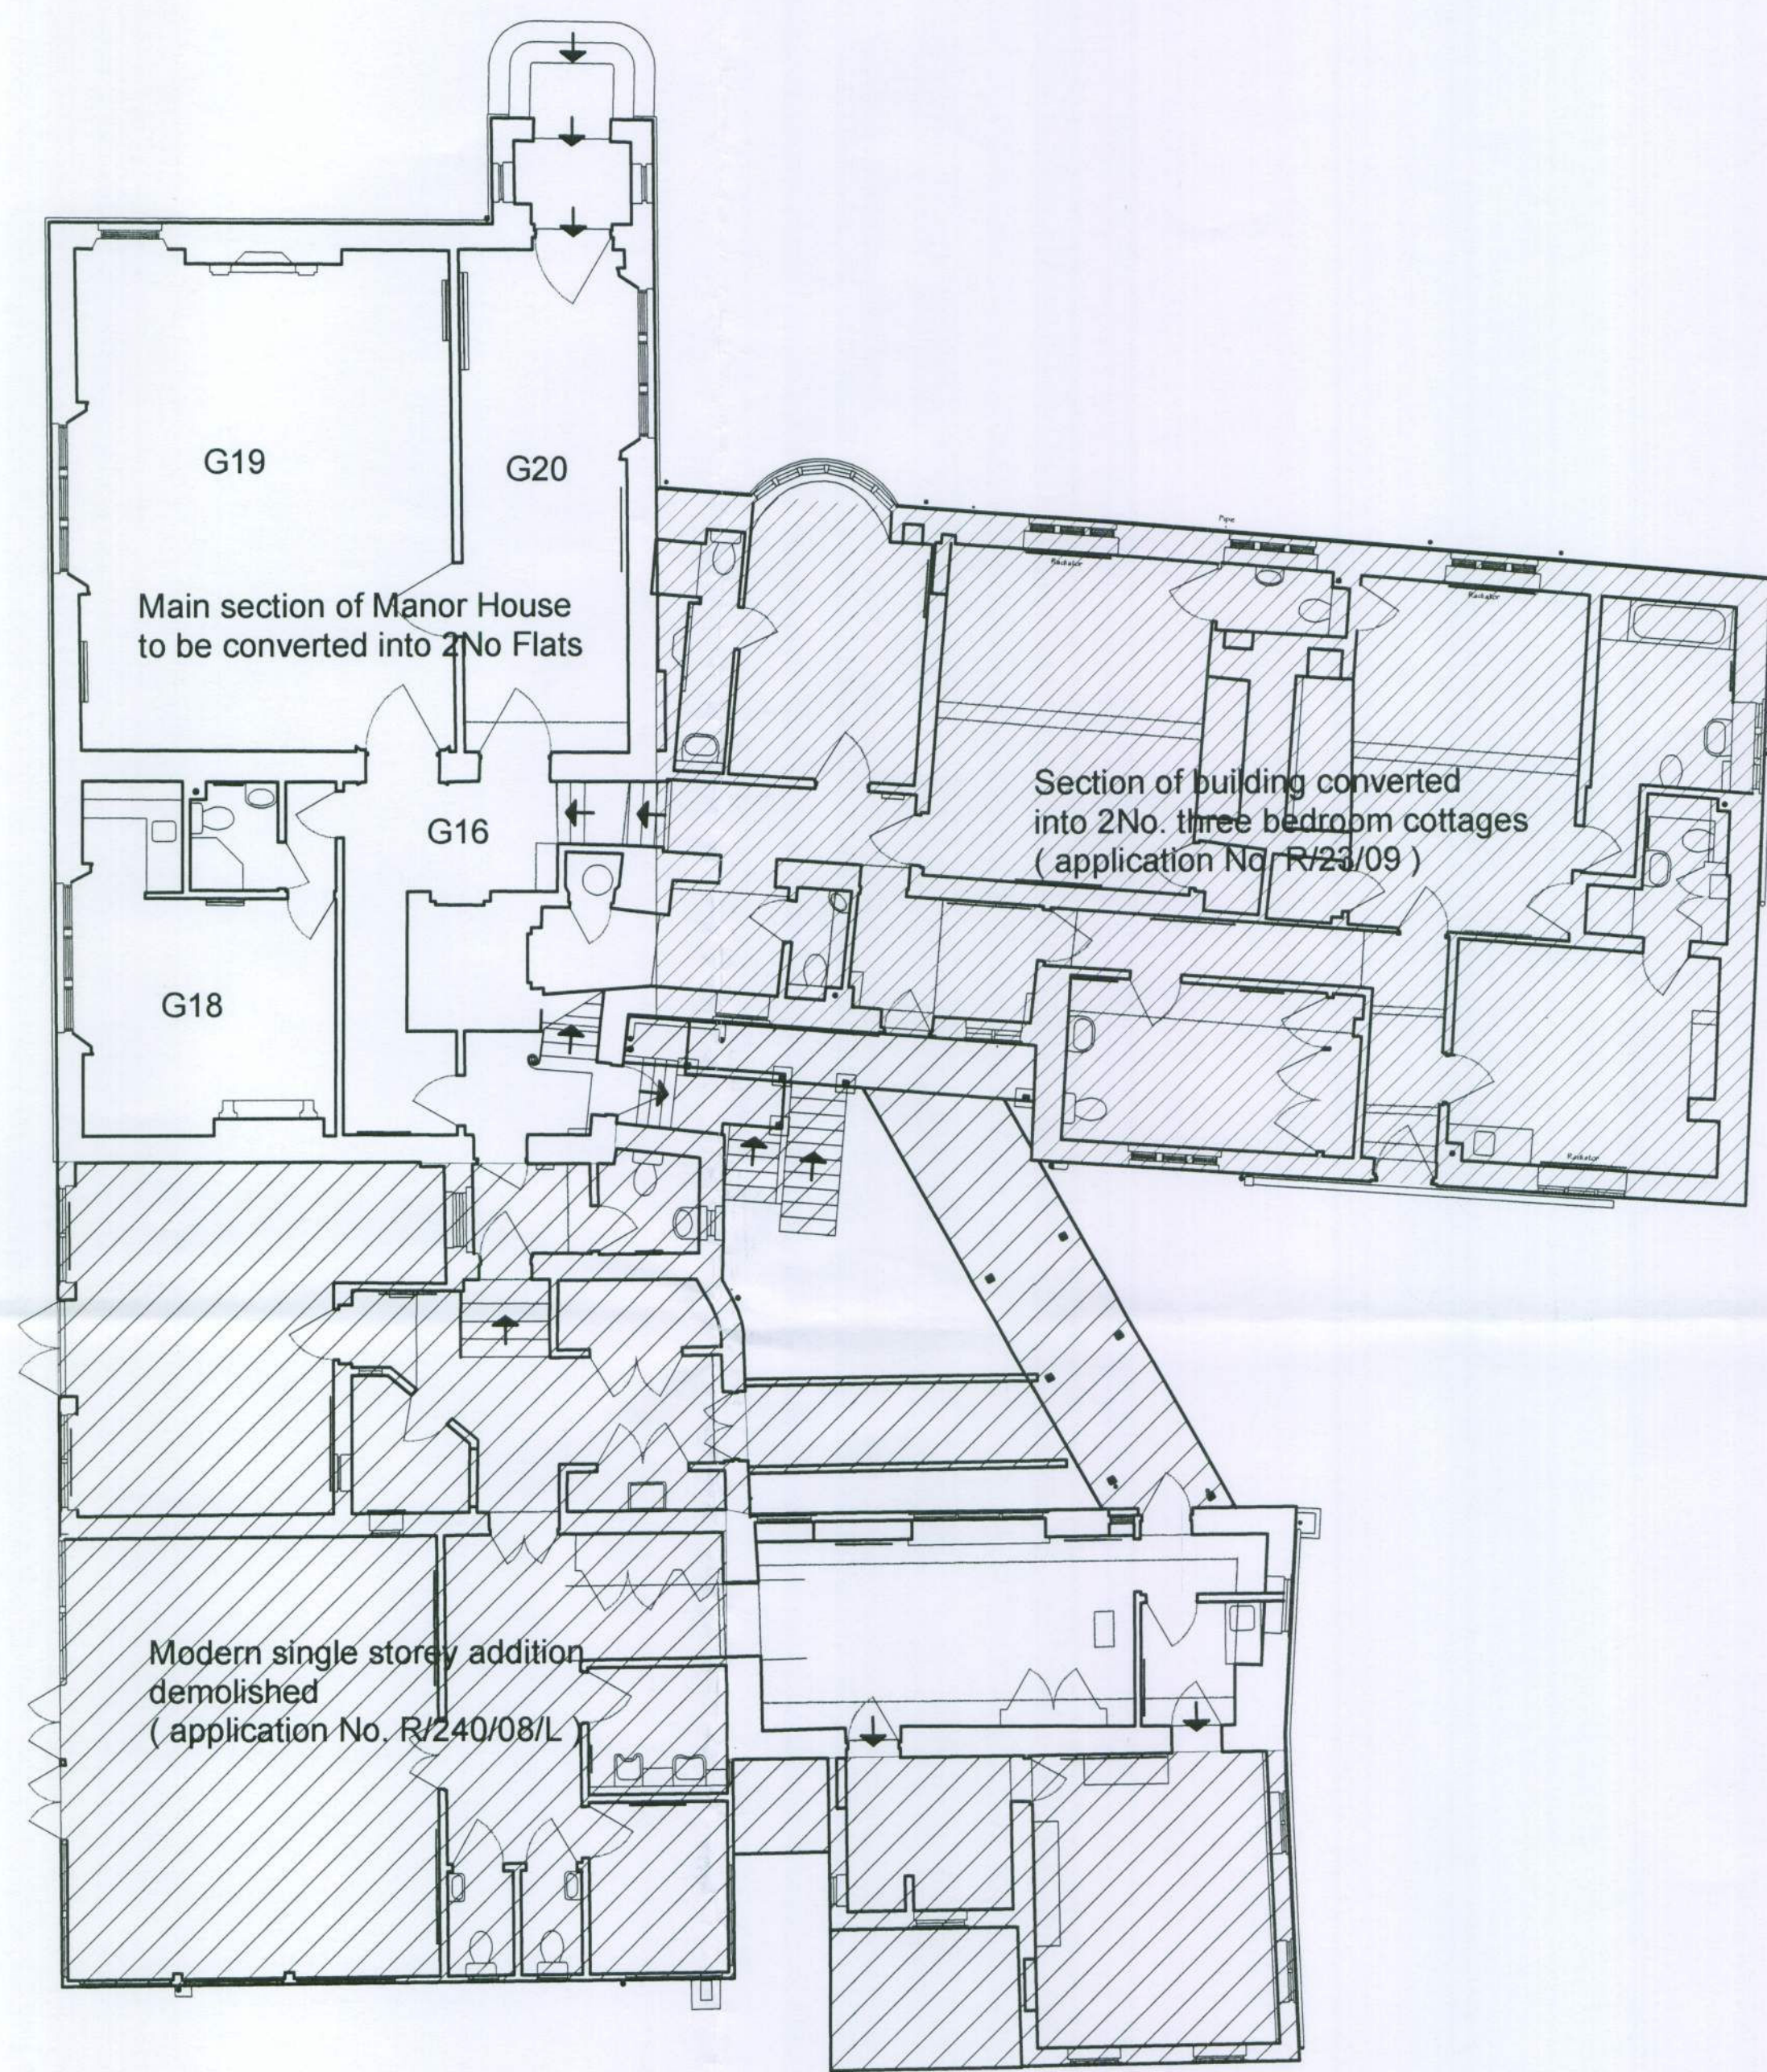
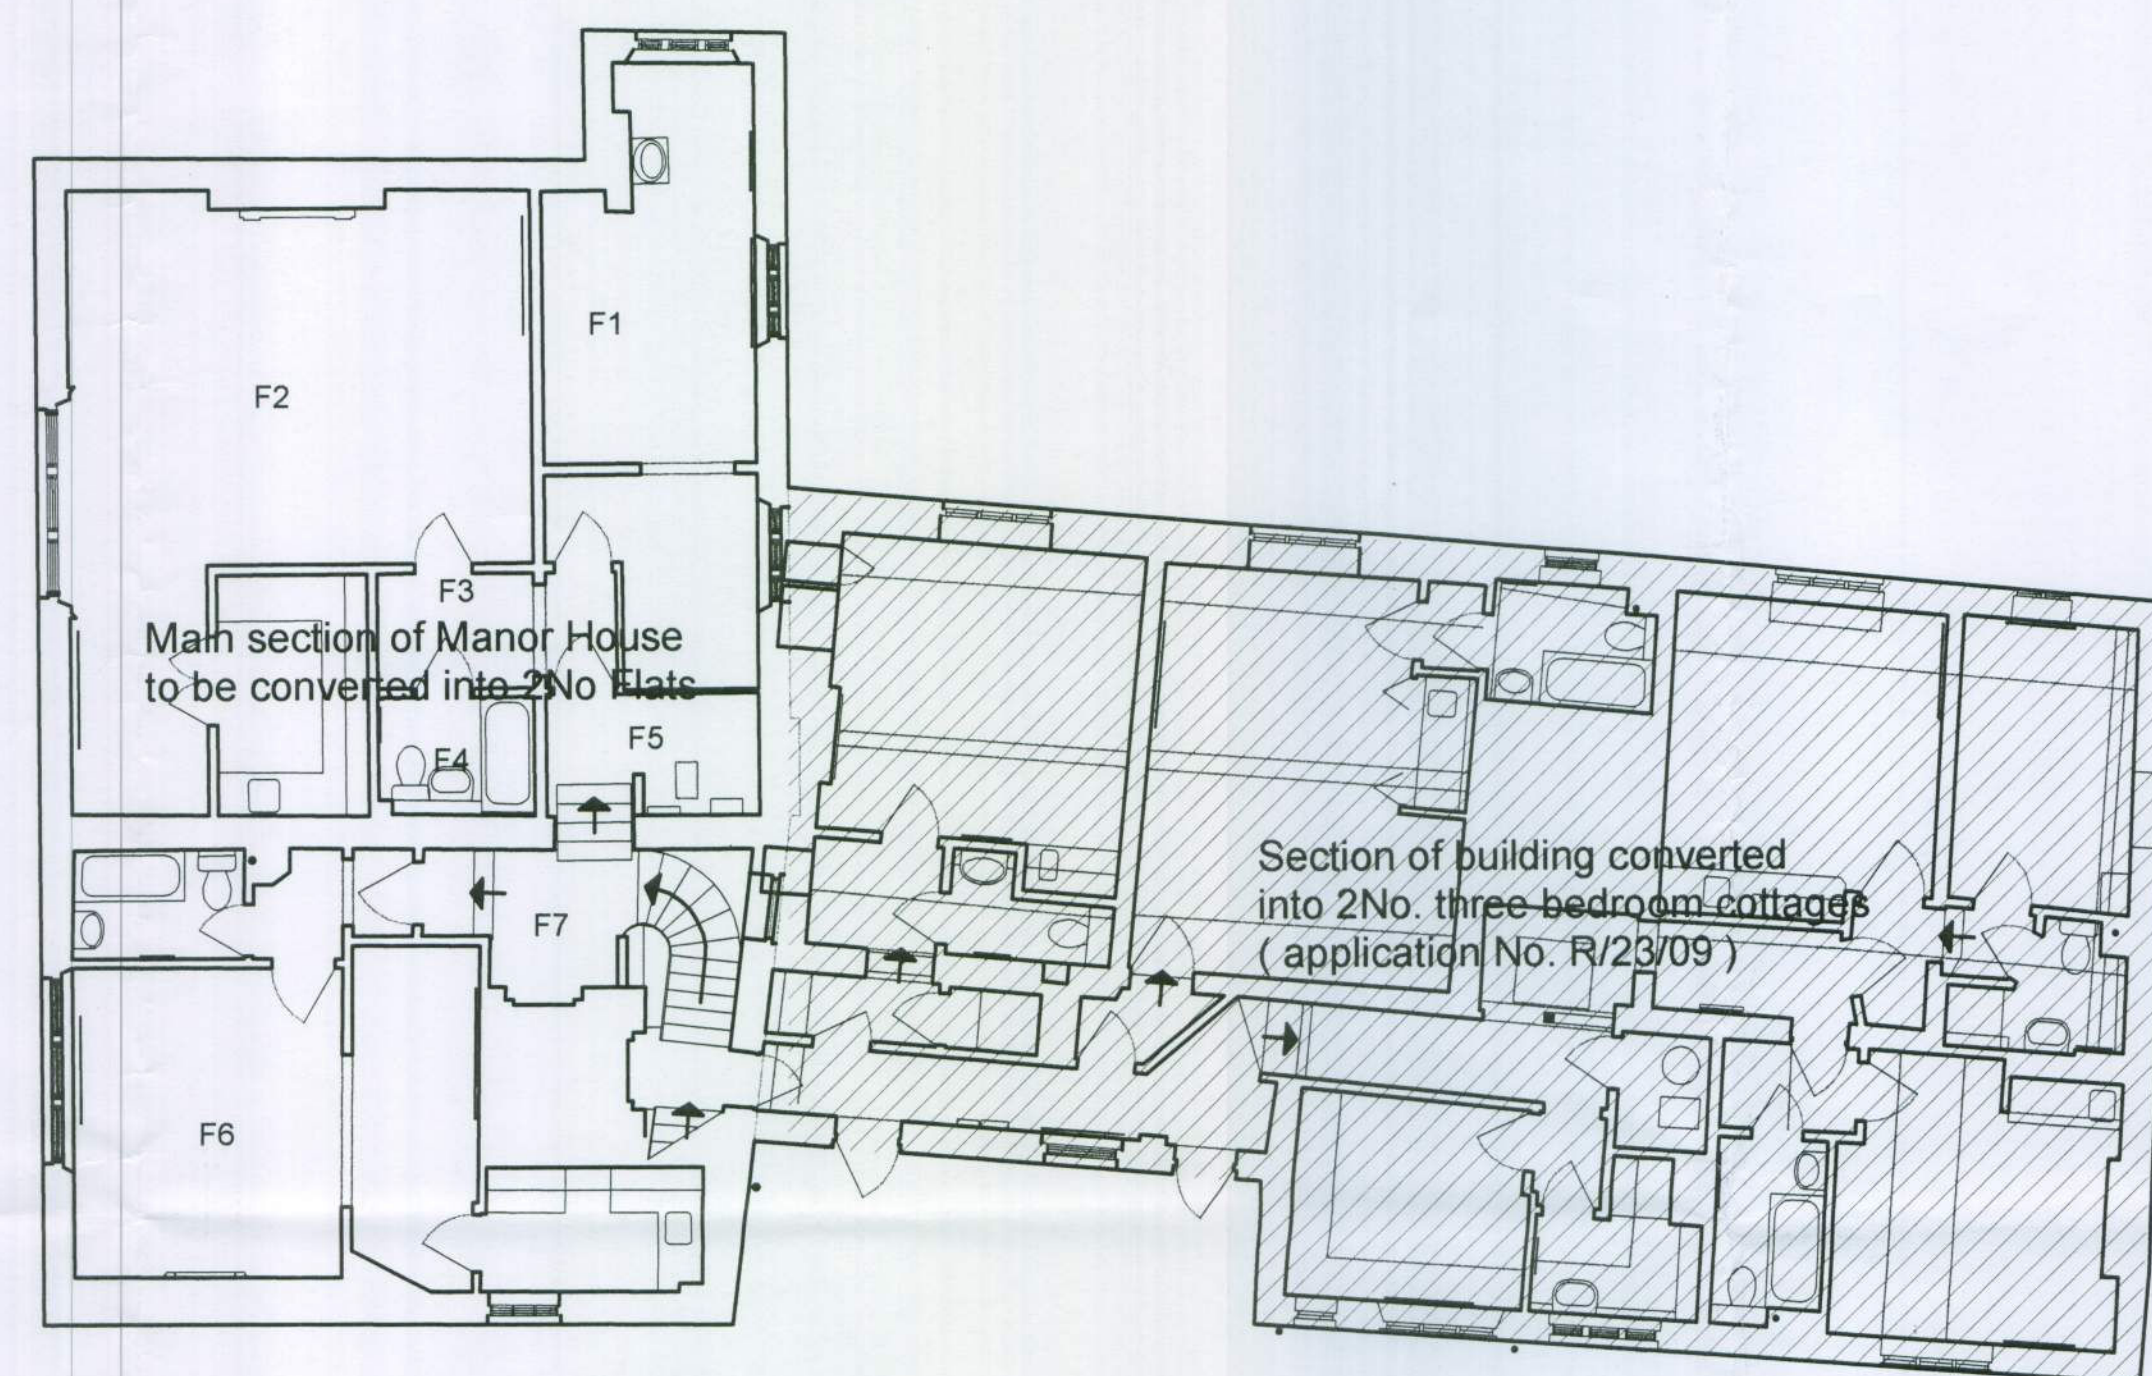


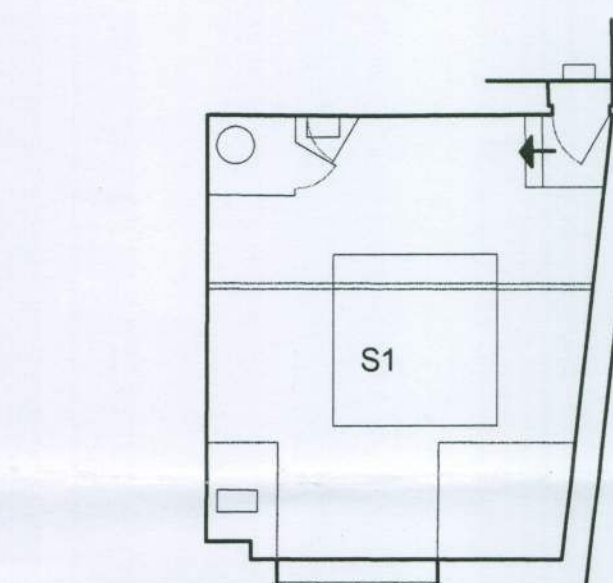

R J C A
CHARTERED ARCHITECTS

LIME KILN BARN
COLWORTH
CHICHESTER
WEST SUSSEX
PO20 6DS

Tel 01243 787011
Fax 01243 787022

REVISION			
PROJECT	Proposed development at West Preston Manor, Rustington		
SUBJECT	Conversion of Manor House into 2No Flats Existing Floor Plans		
SCALE 1:100	DATE July 2010	DRAWING No 09 / 17 / 27	
DRAWN	CHECKED		