




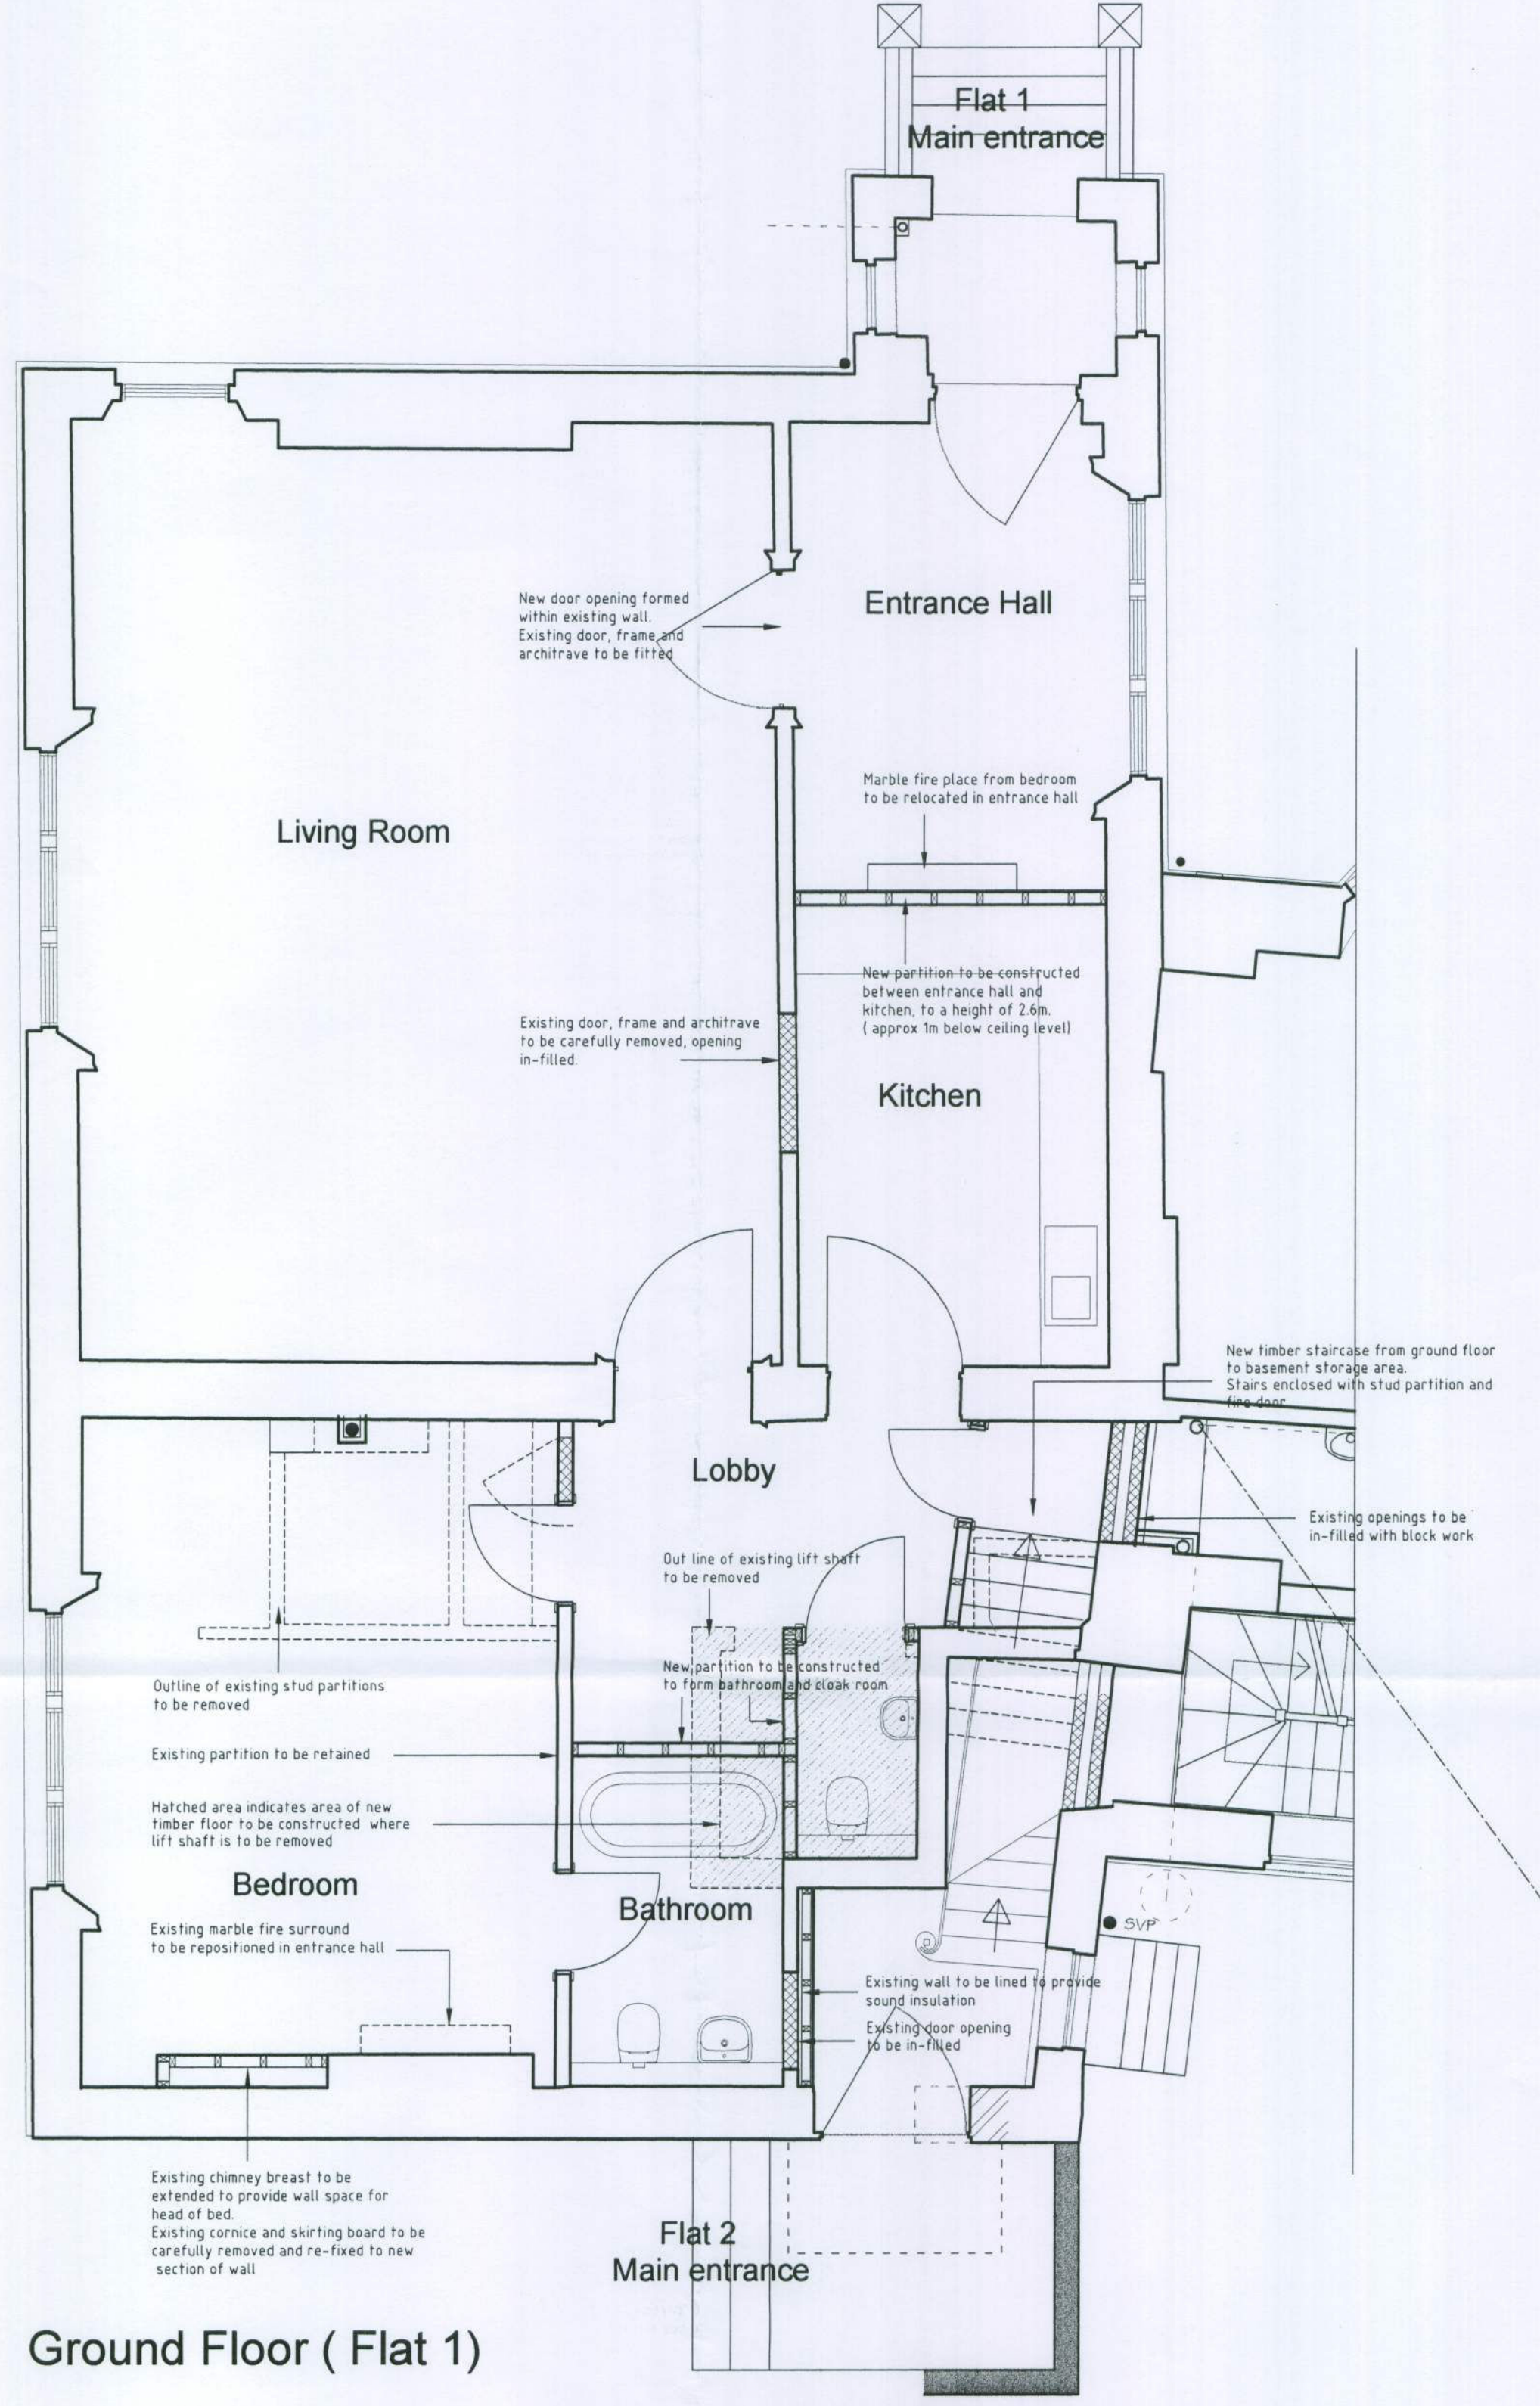


Ground Floor (Flat 1)

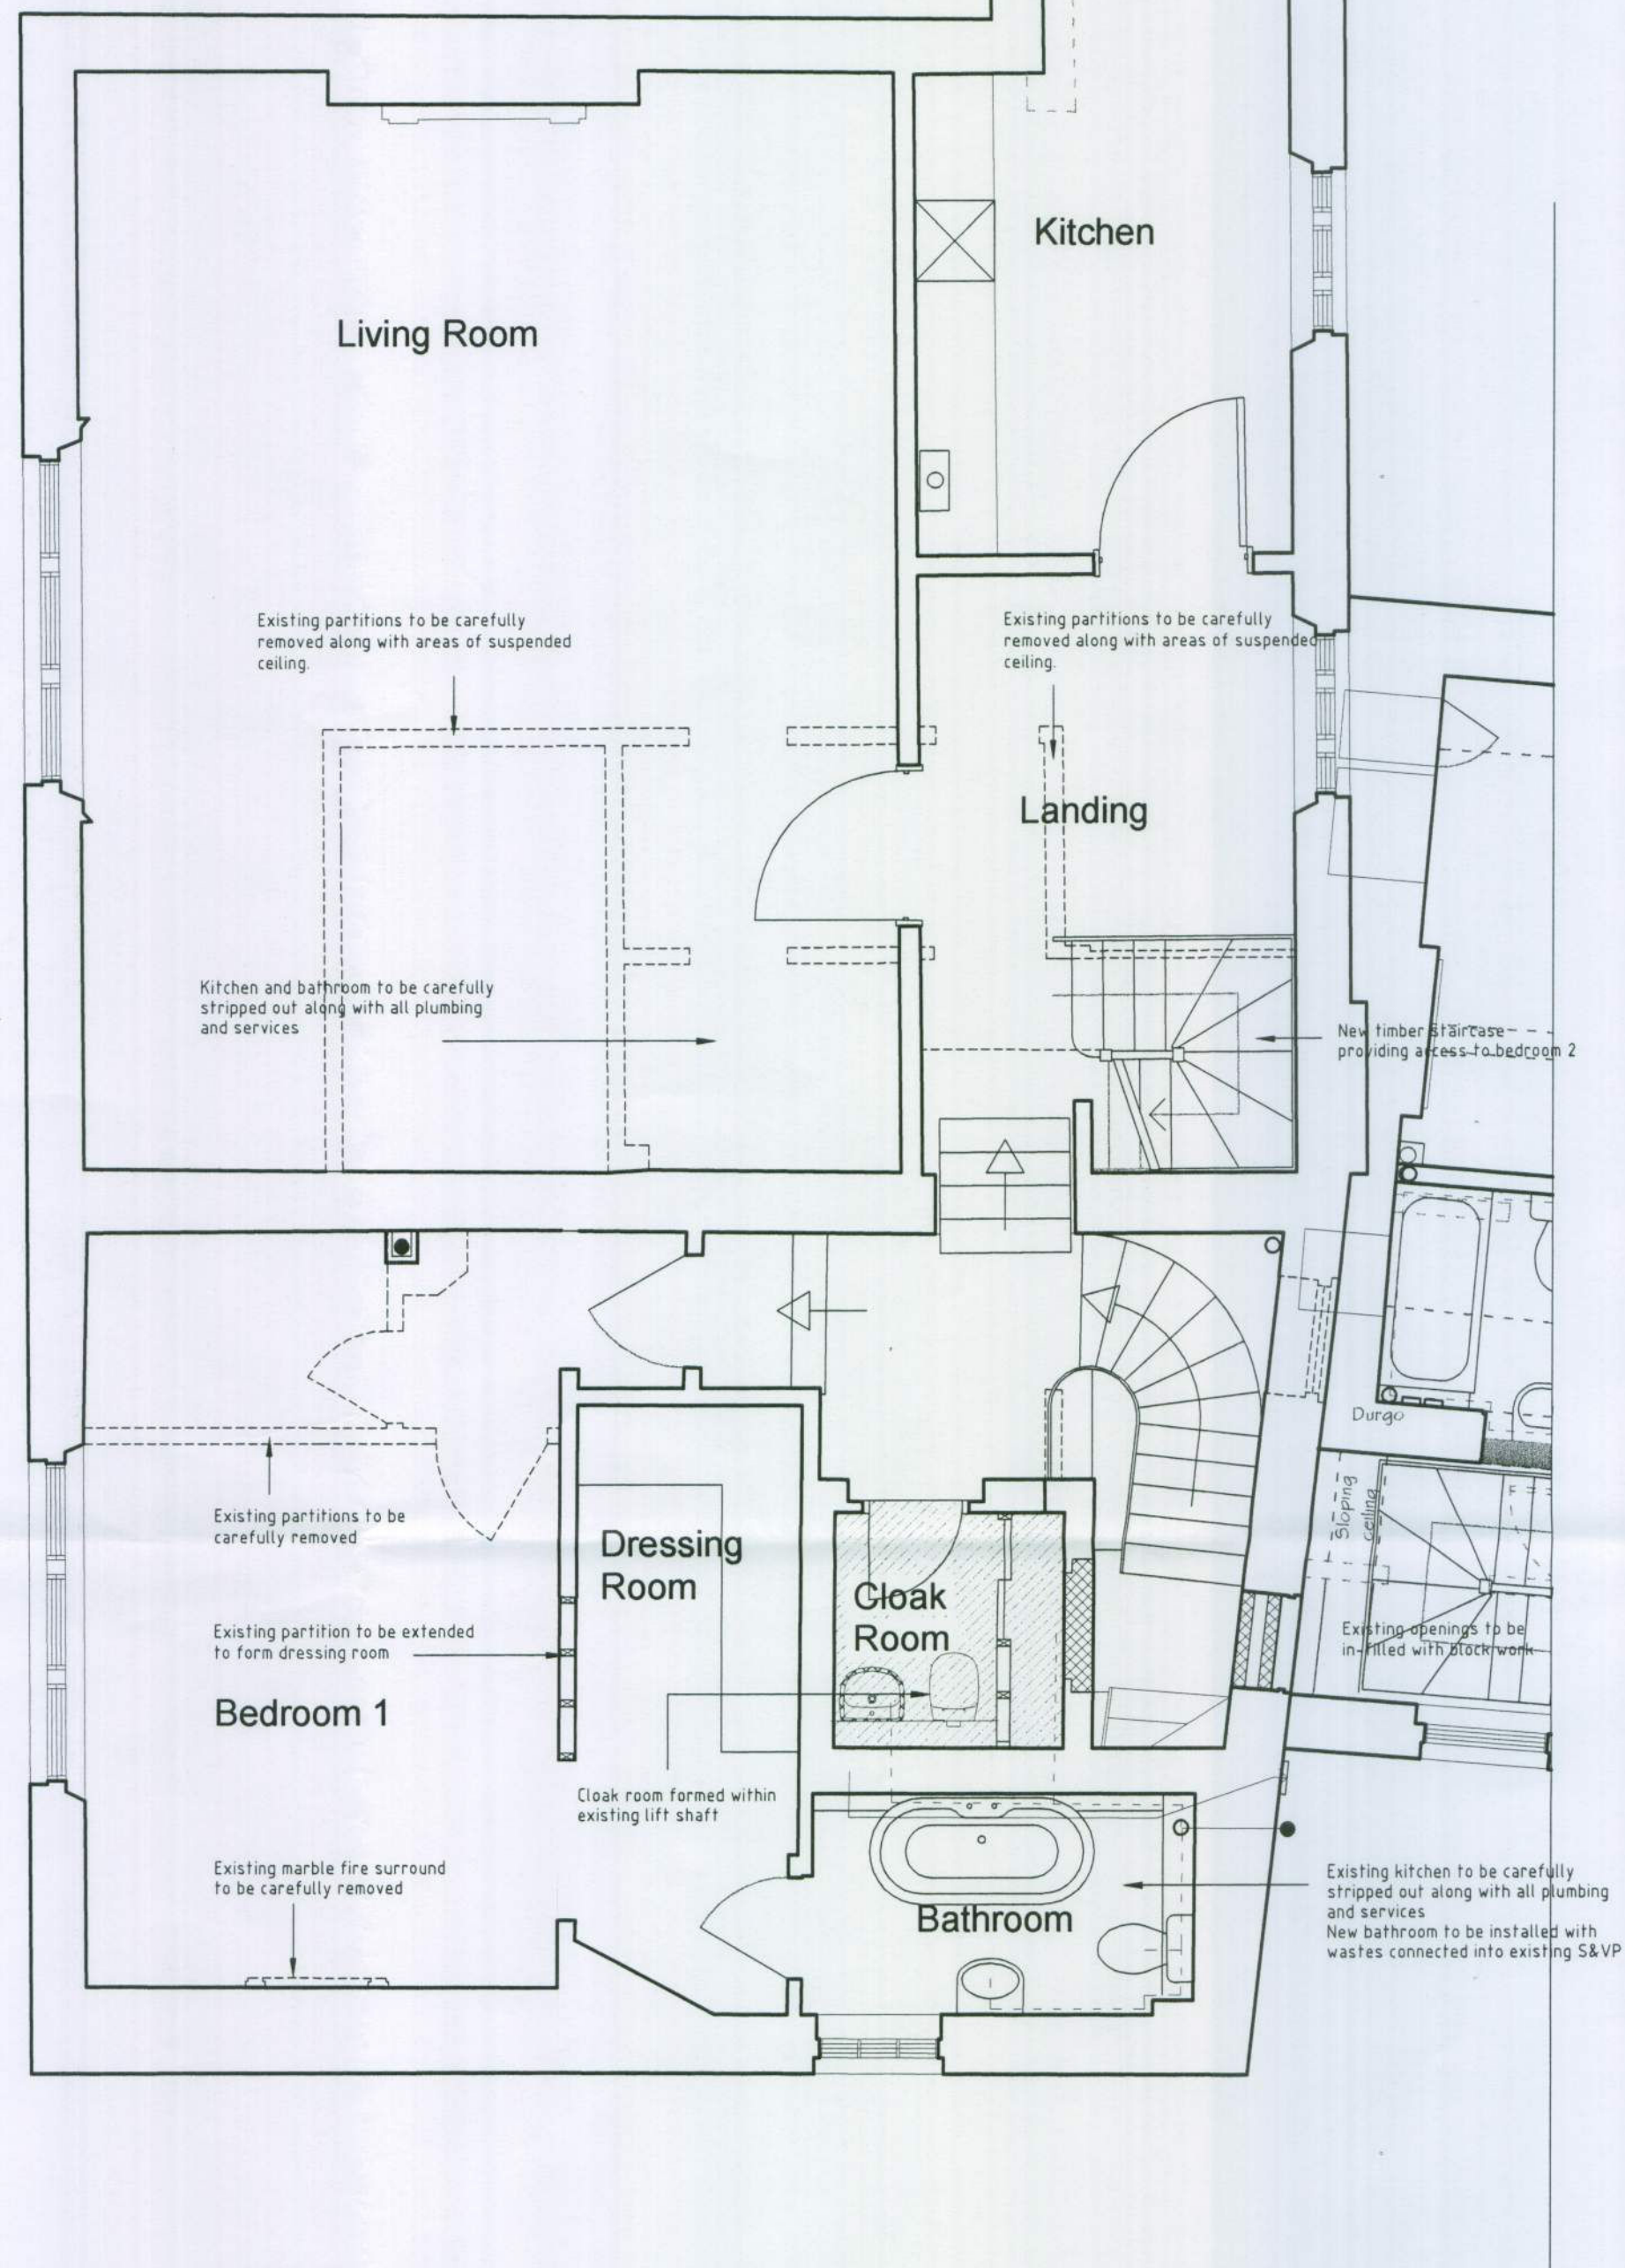

First Floor (Flat 2)

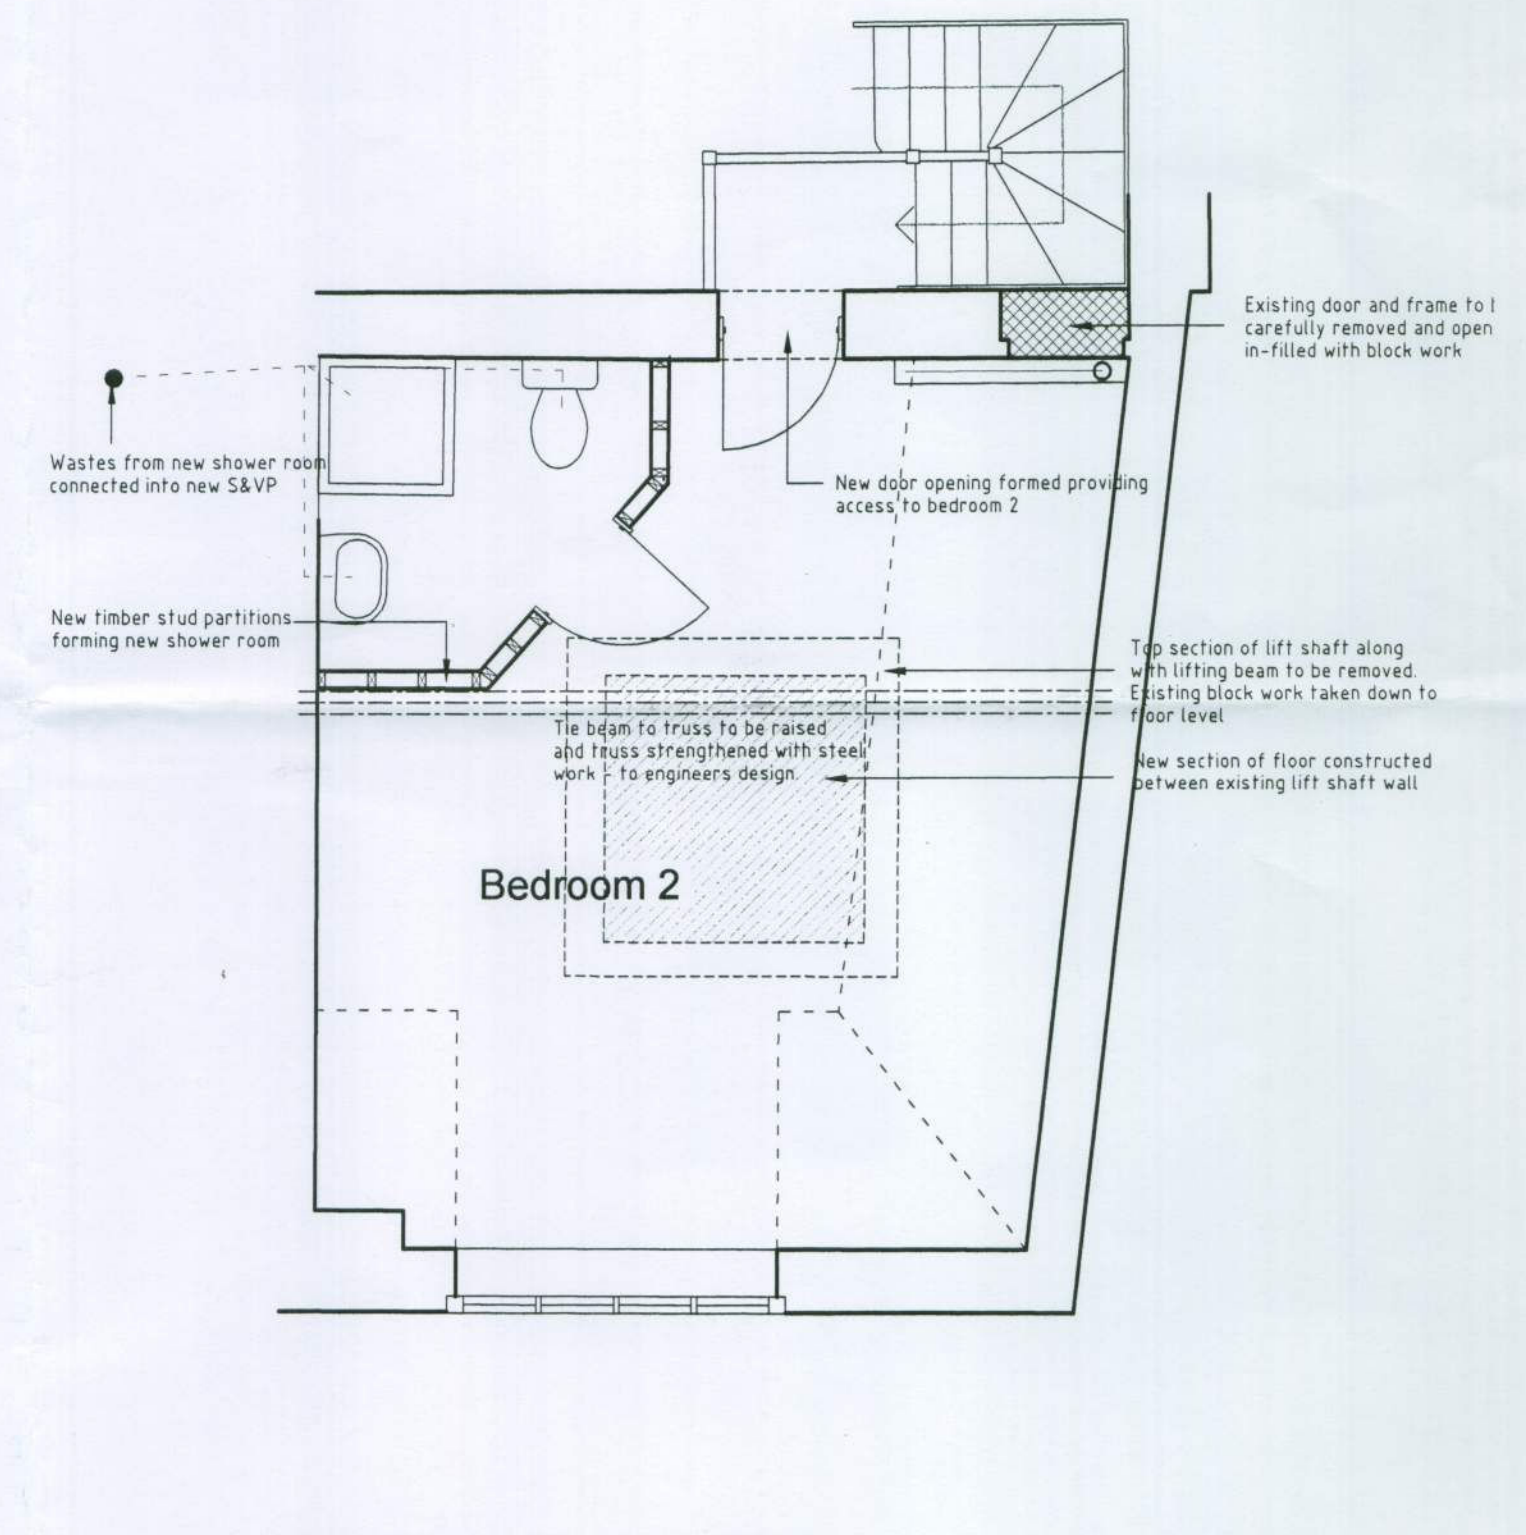

Second Floor (Flat 2)

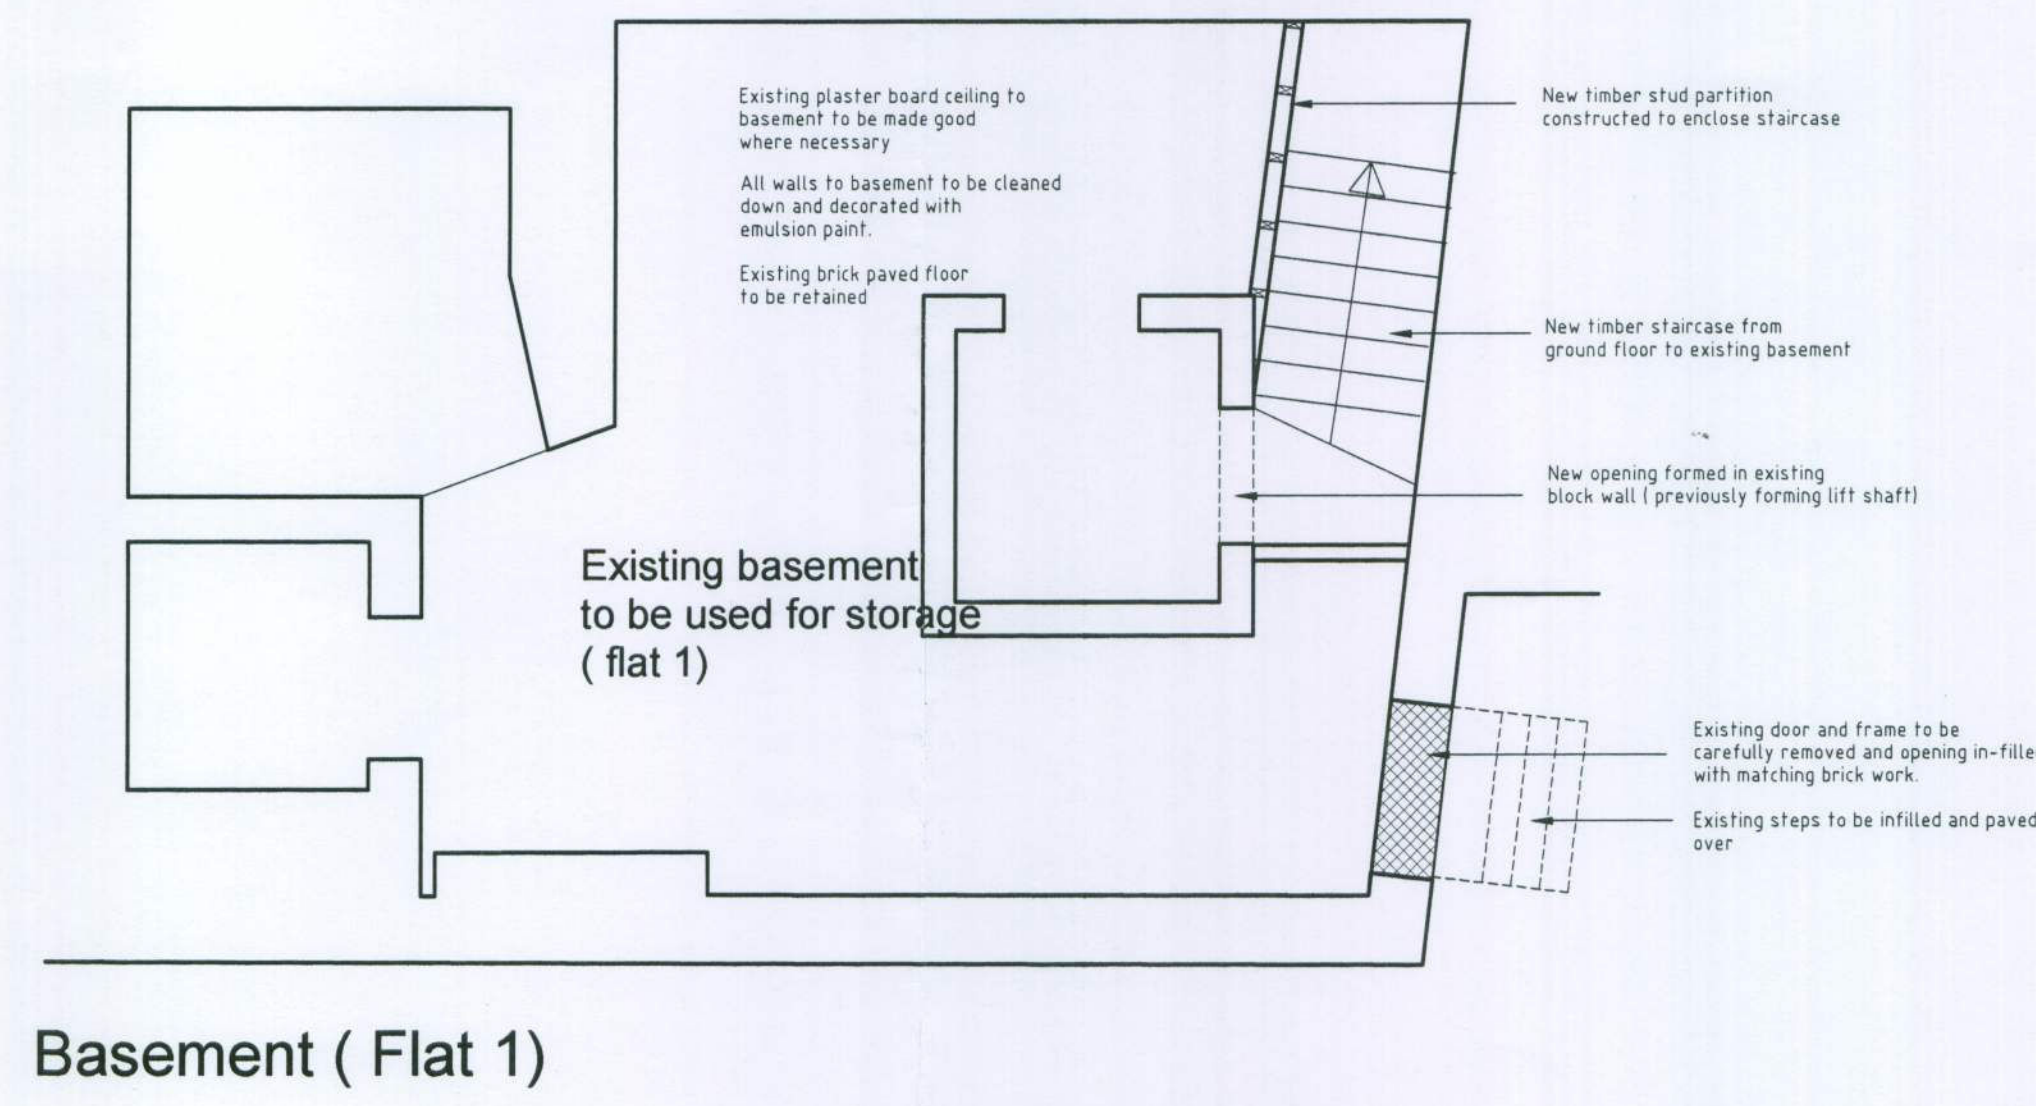

Basement (Flat 1)

R J C A
 CHARTERED ARCHITECTS

LIME KILN BARN
 COLWORTH
 CHICHESTER
 WEST SUSSEX
 PO20 6DS

Tel 01243 787011
 Fax 01243 787022

Rev A Stairs added from ground floor to basement- basement plan added			Aug 2010
REVISION			
PROJECT	Proposed development at West Preston Manor		
SUBJECT	Conversion of Manor House to Flats Floor Plans		
SCALE	1:50	DATE	July 2010
DRAWN	CHECKED	DRAWING No	09 / 17 / 26
			Rev A