




Garage Kitchen Porch Living Room
Front Elevation [North]



Porch WC Living Room
Side Elevation [West]

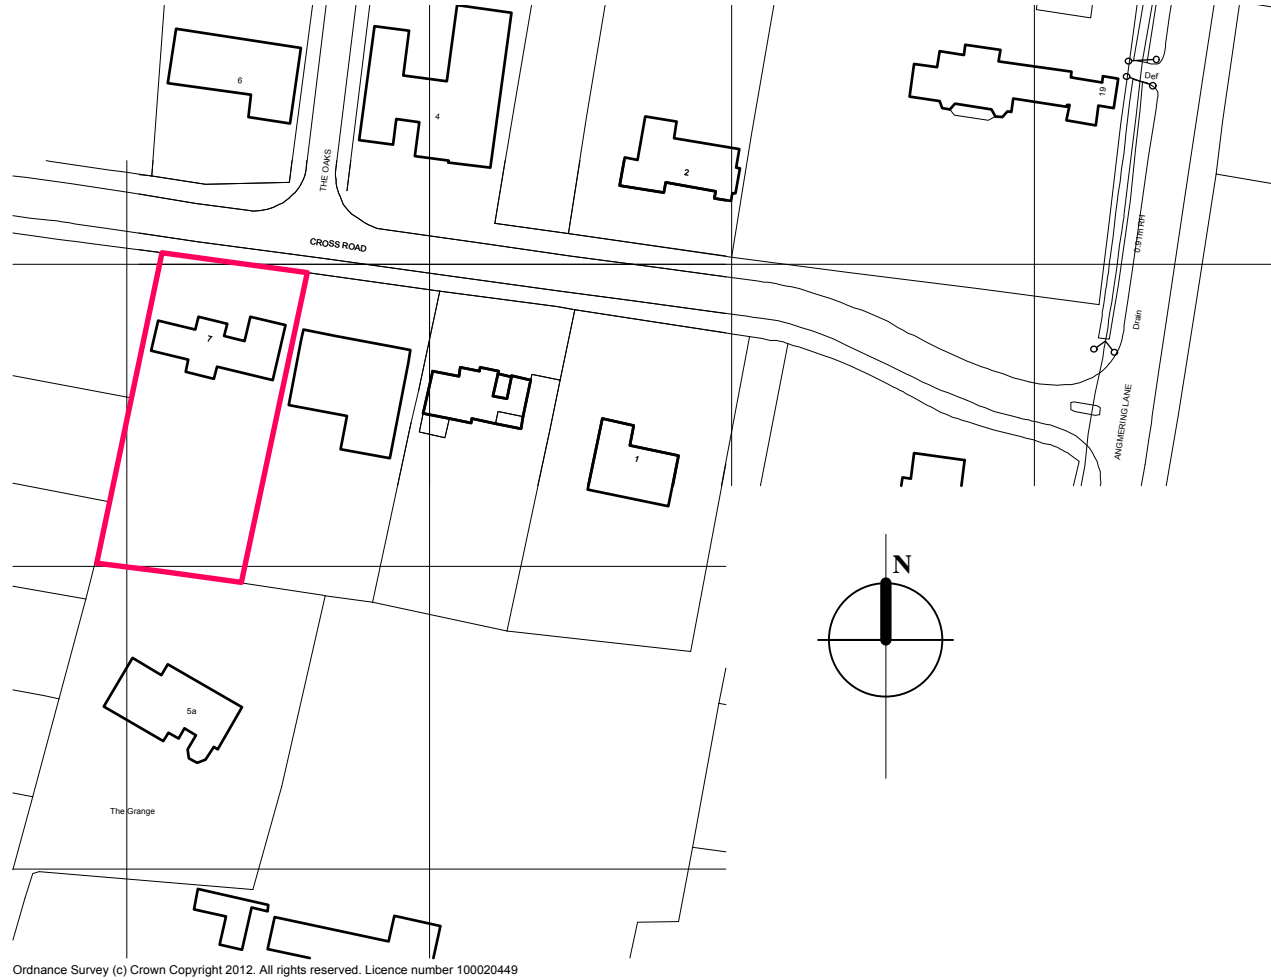


Location Plan 1:1250




Utility Garage
Side Elevation [East]



Living Room Dining Room Kitchen Garage
Rear Elevation [South]

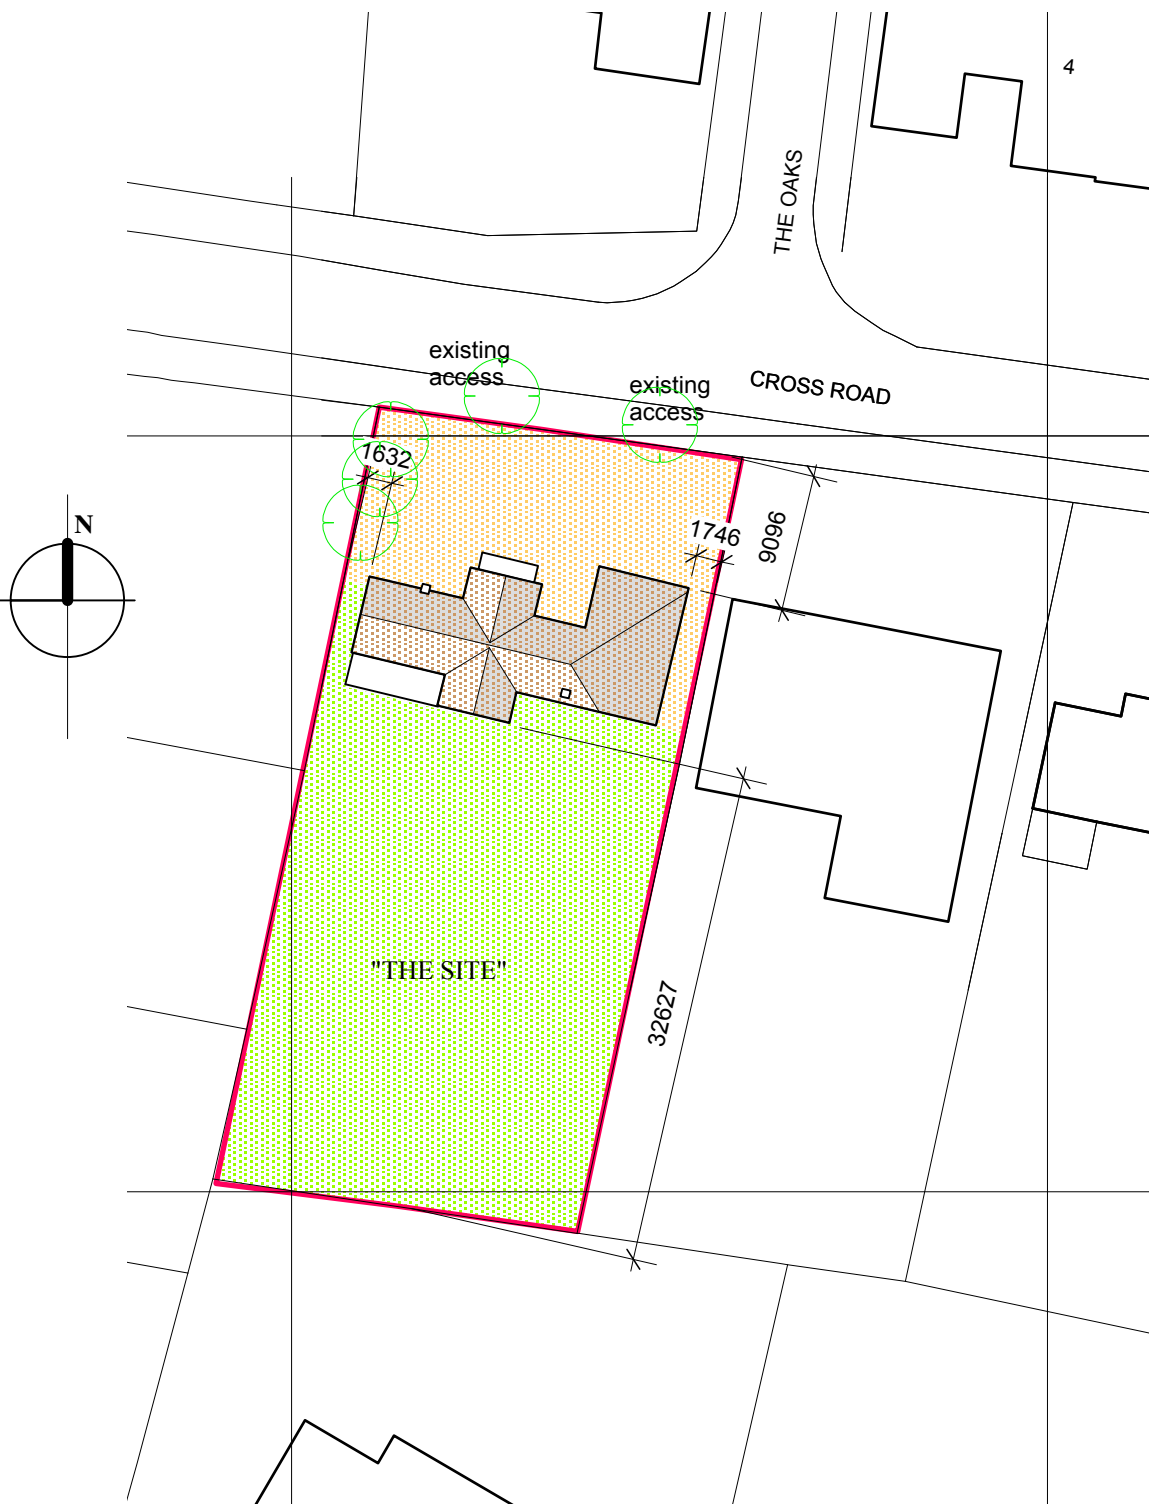

Existing Block/Roof Plan 1:500

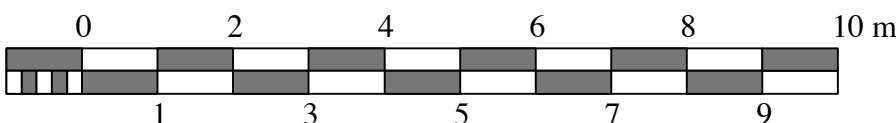

1:100 @ A1

Rev Date Amend Revision

Gerald Moore RIBA. Chartered Architect

1 Exmoor Crescent Worthing West Sussex BN13 2PL

Tel/Fax: 01903 609607 Mobile: 07793 00 44 62

www.geraldmooreriba.co.uk e-mail: contact@geraldmooreriba.co.uk

Client: MR S. MANZI


Project: PROPOSED EXTENSION & ALTERATIONS TO
7 CROSS ROAD RUSTINGTON
WEST SUSSEX BN16 2ST

Drawing: LOCATION, BLOCK & FLOOR PLANS,
ELEVATIONS
[EXISTING]


Drg No: 1279/14/P/03

Scales: 1:1250, 1:500, 1:100 Date: JULY 2014

Drawn: gm Drwg Size: A1

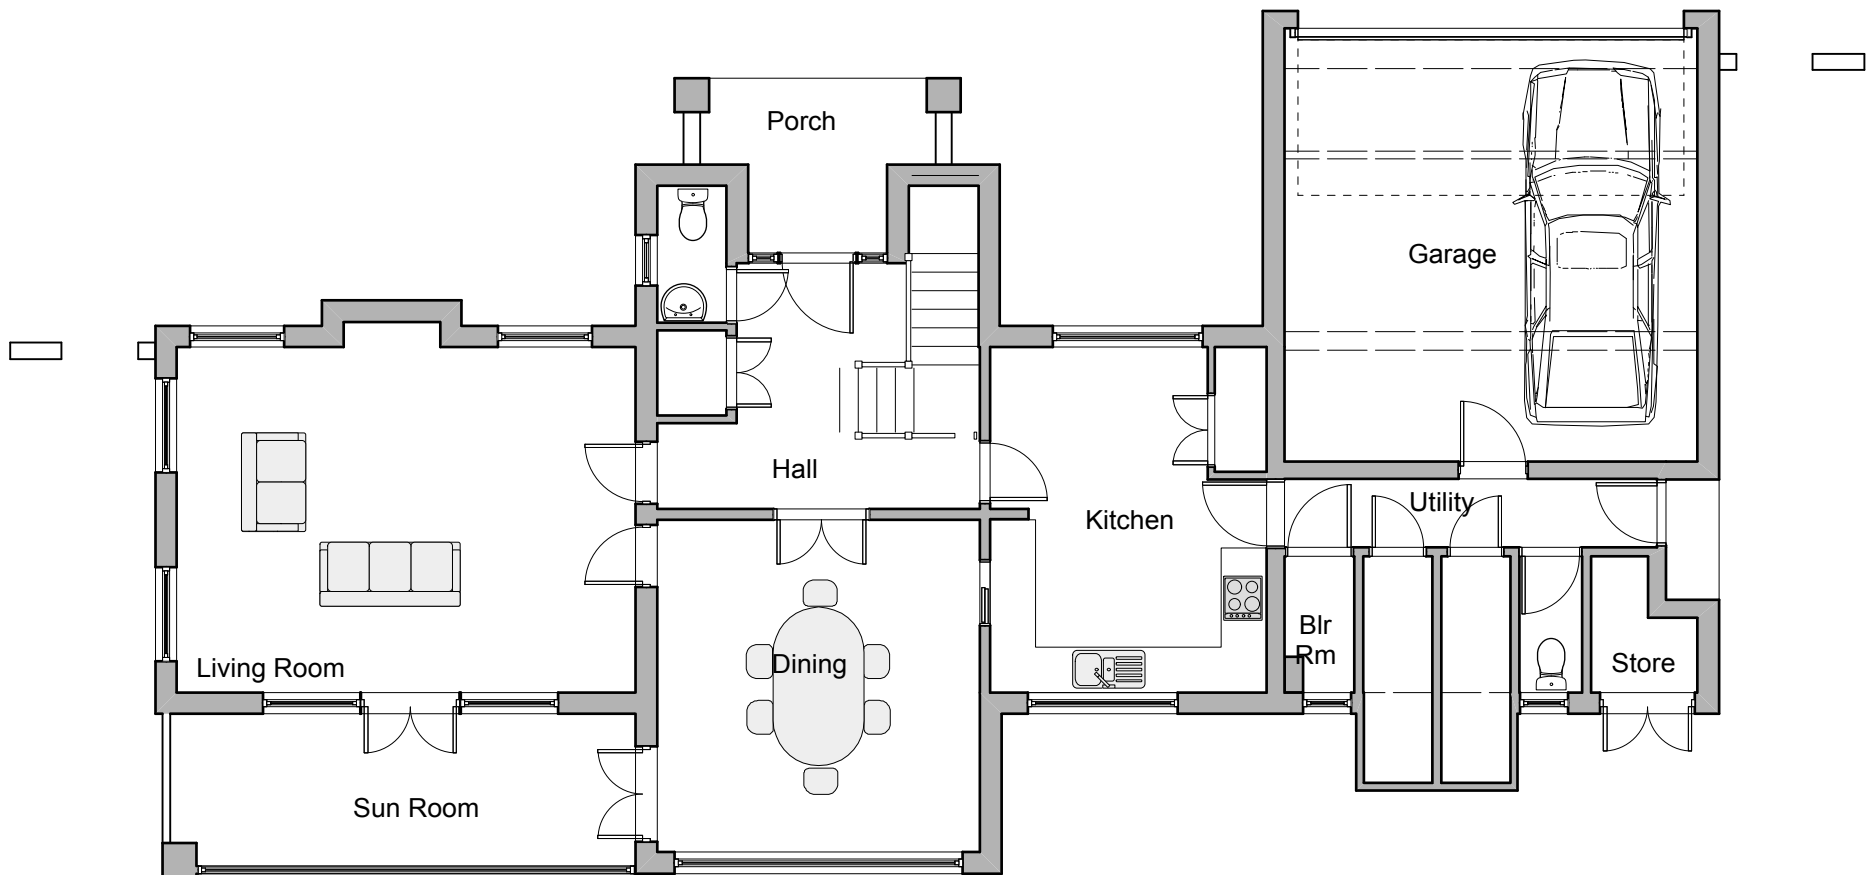

Ground Floor Plan

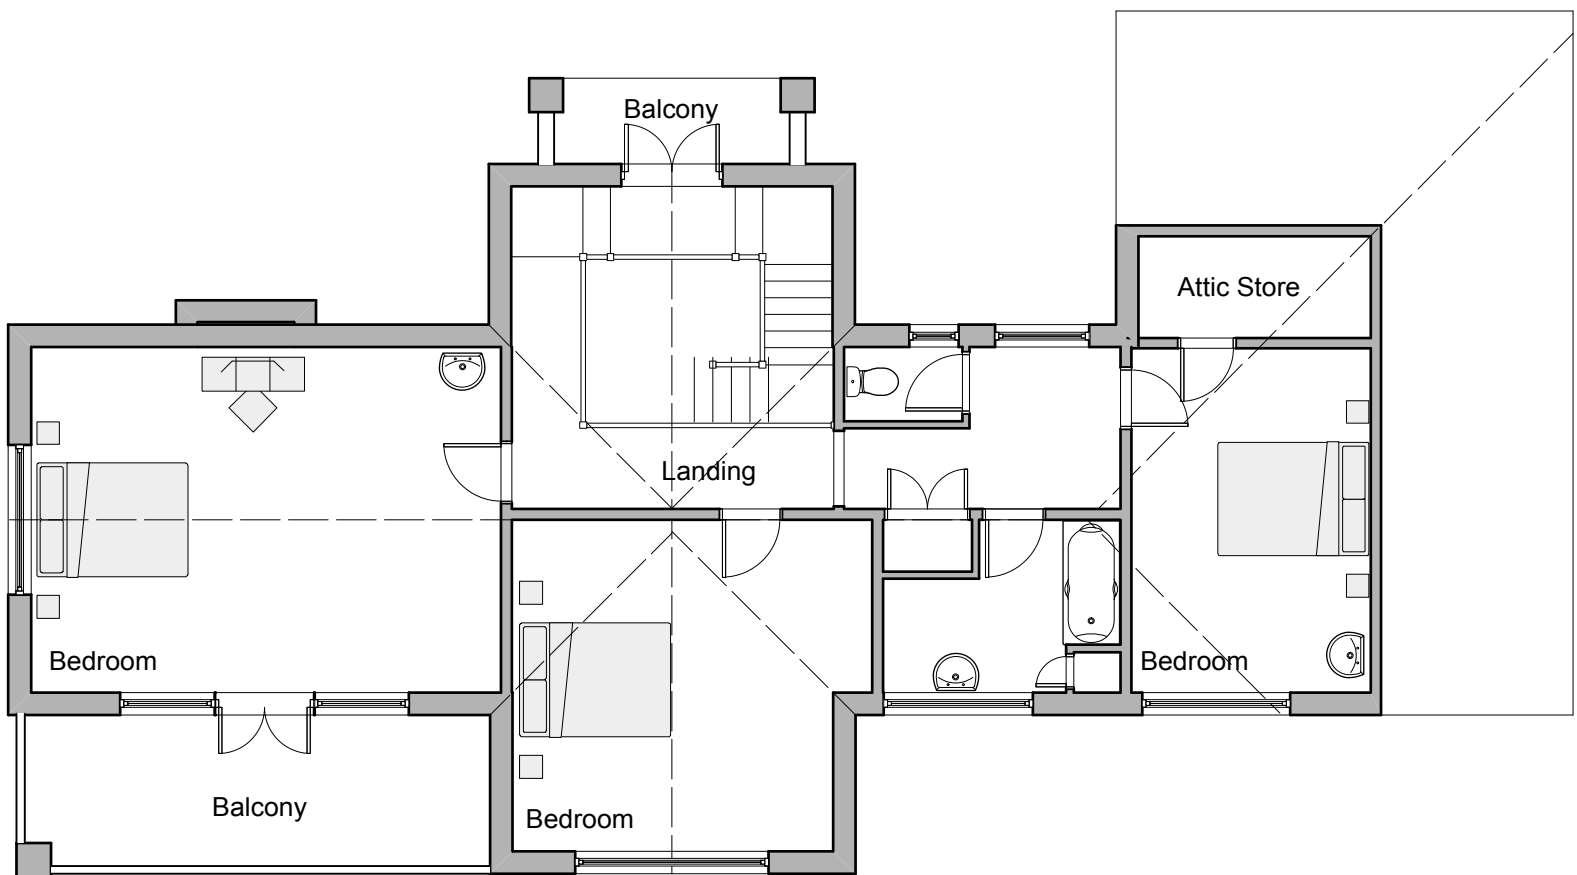

First Floor Plan

Existing Floor Plans 1:100