



This drawing is the copyright of Gerald Moore RIBA. The contractor should check all dimensions on site. No dimensions are to be scaled from this drawing except for planning purposes. It is the contractor's responsibility to ensure that all works are in compliance with the current statutory requirements.

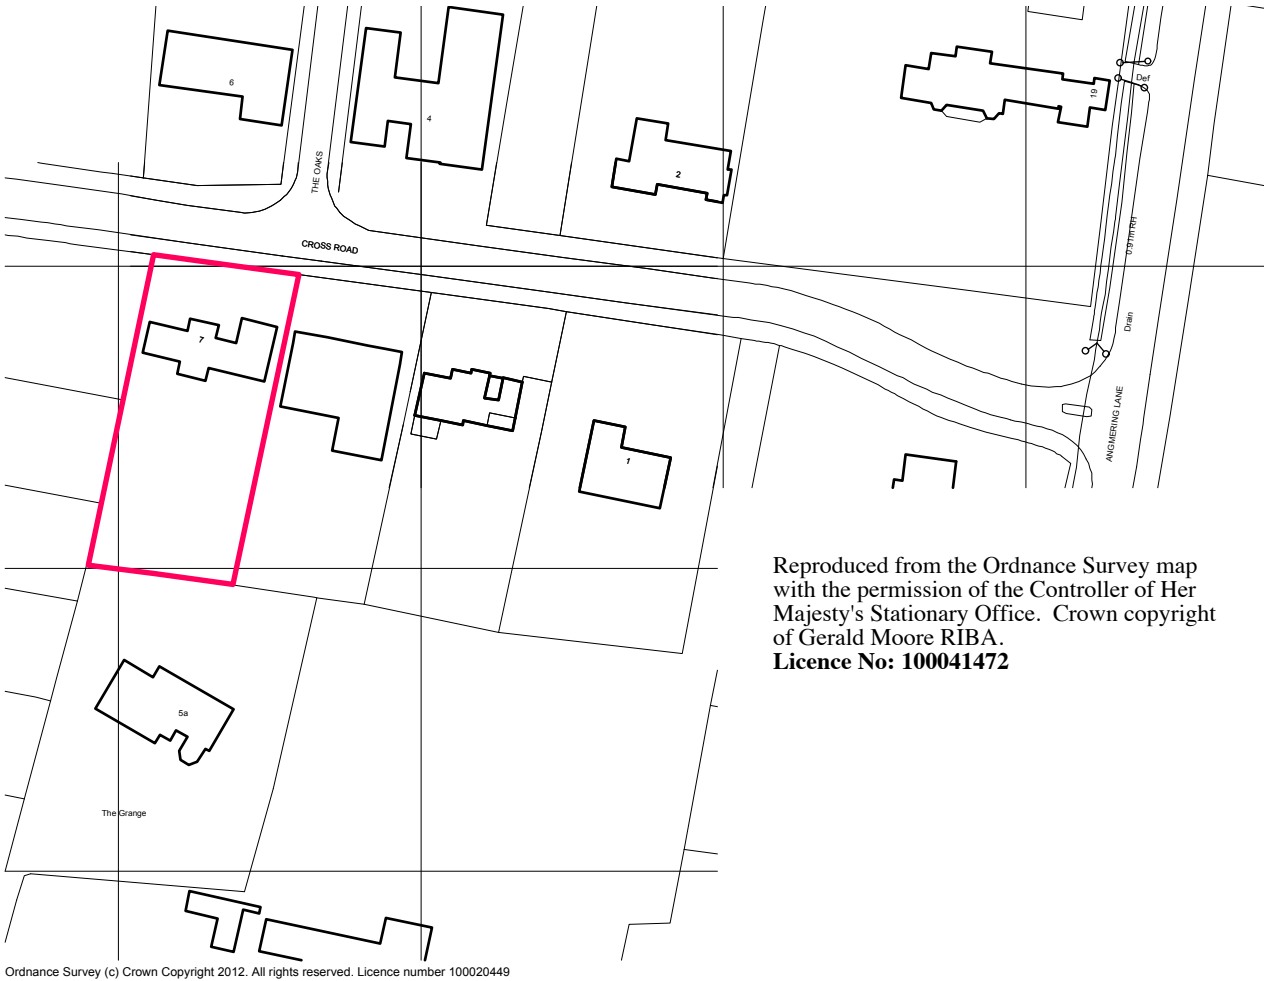


Reproduced from the Ordnance Survey map with the permission of the Controller of Her Majesty's Stationary Office. Crown copyright of Gerald Moore RIBA.
Licence No: 100041472

Location Plan 1:1250

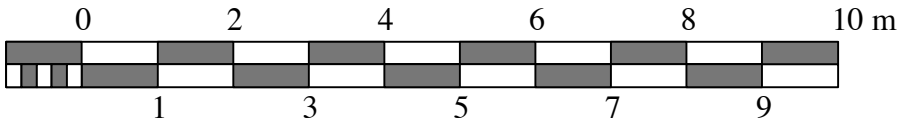

1:100 @ A3

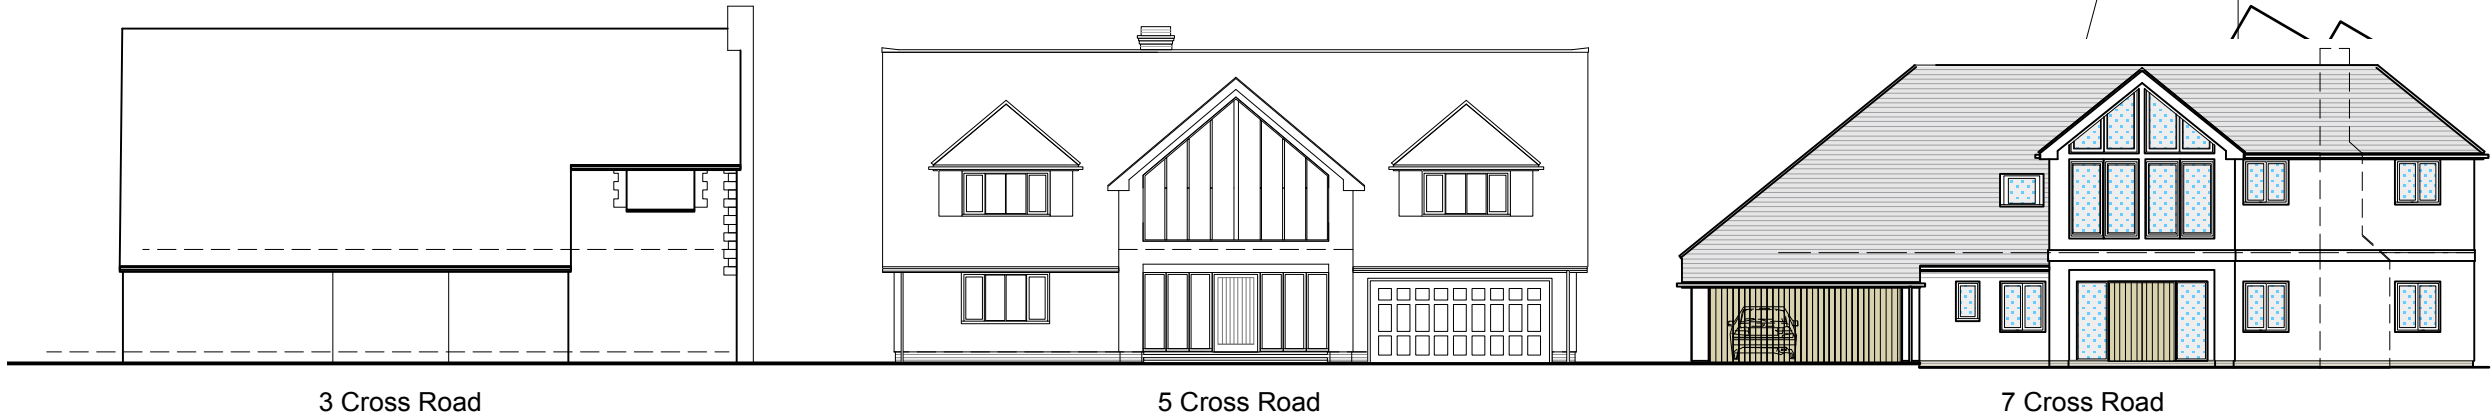

Proposed Street Elevation [Cross Road] 1:200

Gerald **M**oore RIBA. Chartered Architect

1 Exmoor Crescent Worthing West Sussex BN13 2PL

Tel/Fax: 01903 609607 Mobile: 07793 00 44 62 e-mail: contact@geraldmooreriba.co.uk

Client: MR S. MANZI

Project: 7 CROSS ROAD RUSTINGTON WEST SUSSEX BN16 2ST

Drawing: LOCATION & BLOCK PLANS, STREET ELEVATION


Rev Date Amend Revision

Drg No: 1279/14/P/02

Scales: 1:1250, 1:500, 1:200 **Date:** JULY 2014

Drawn: gm

Drawing Size: **A3**

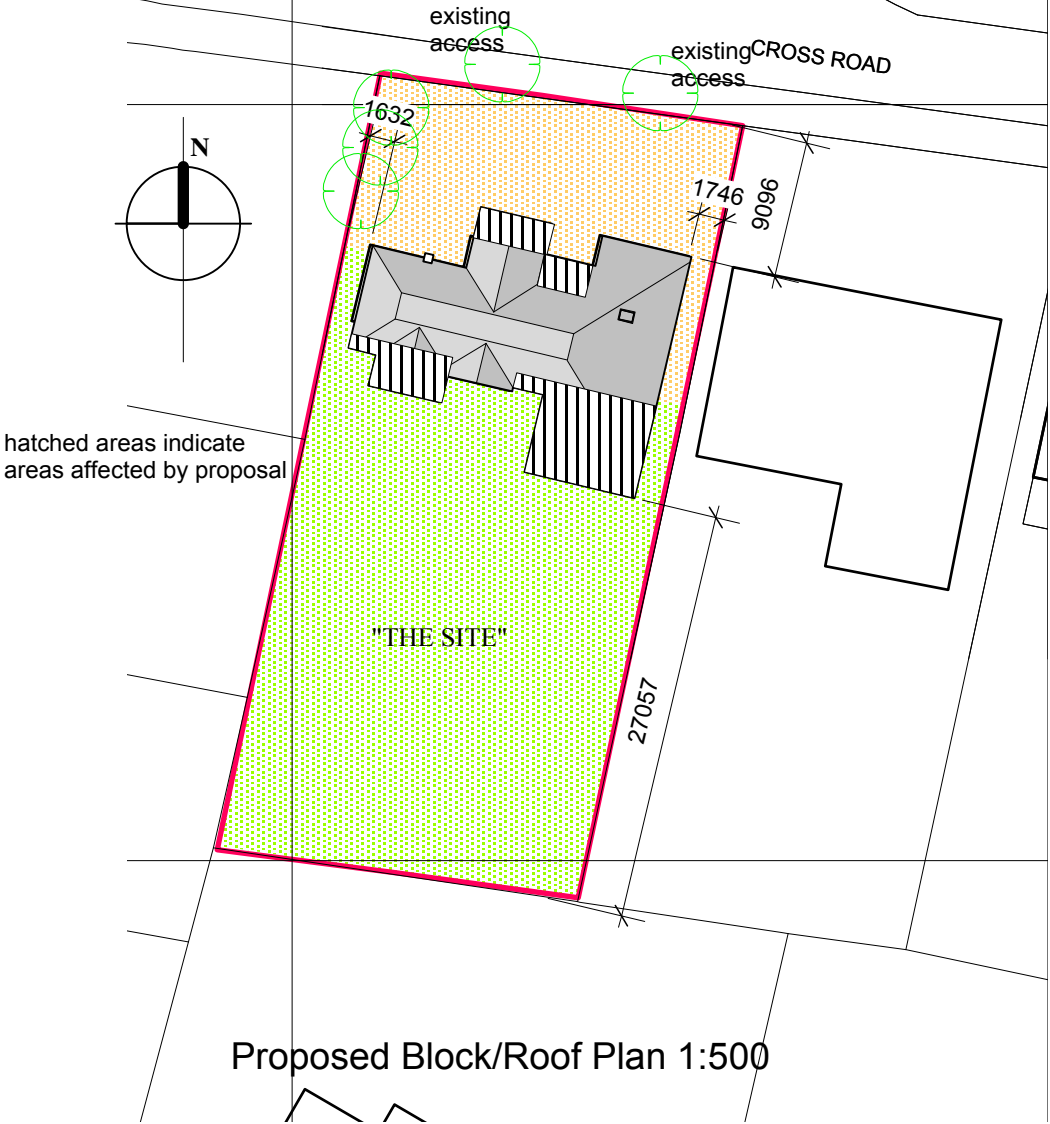

Proposed Block/Roof Plan 1:500