


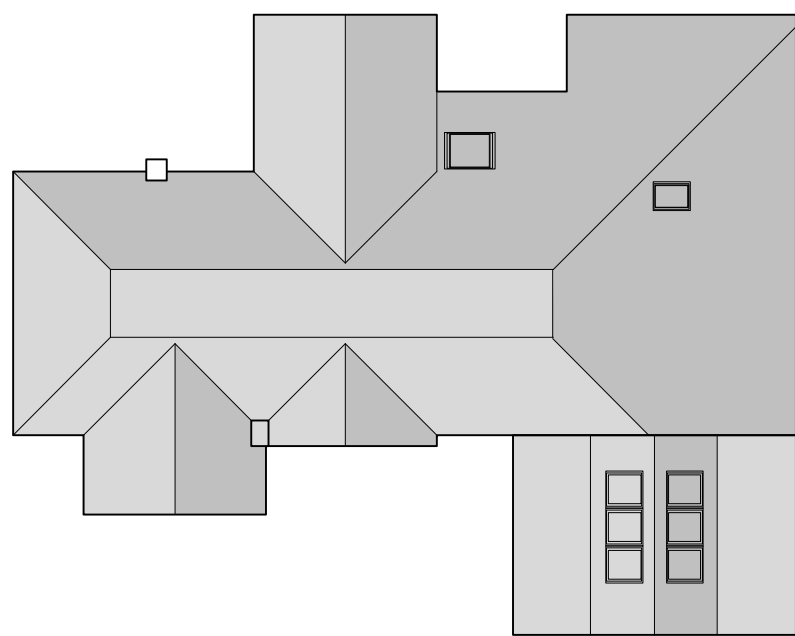


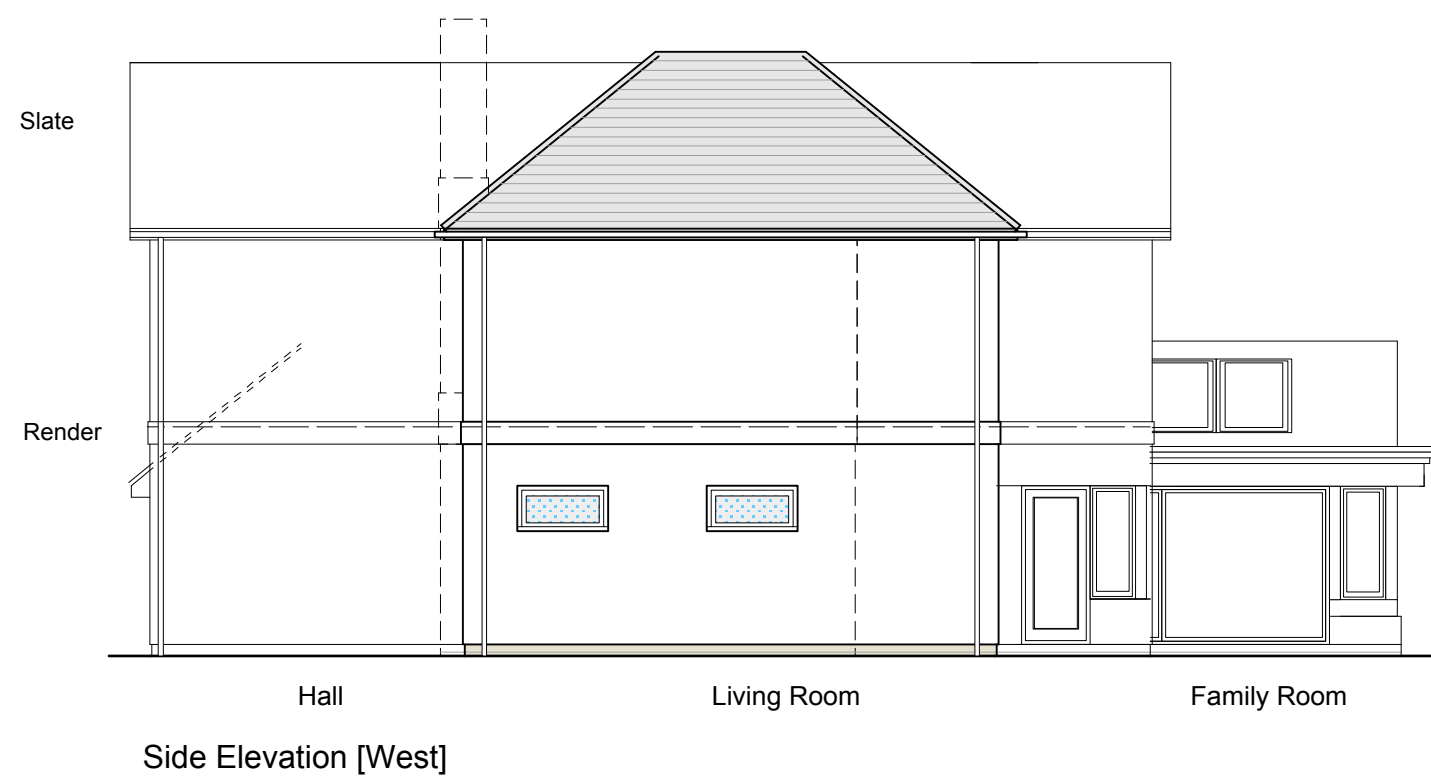



Proposed Roof Plan 1:200

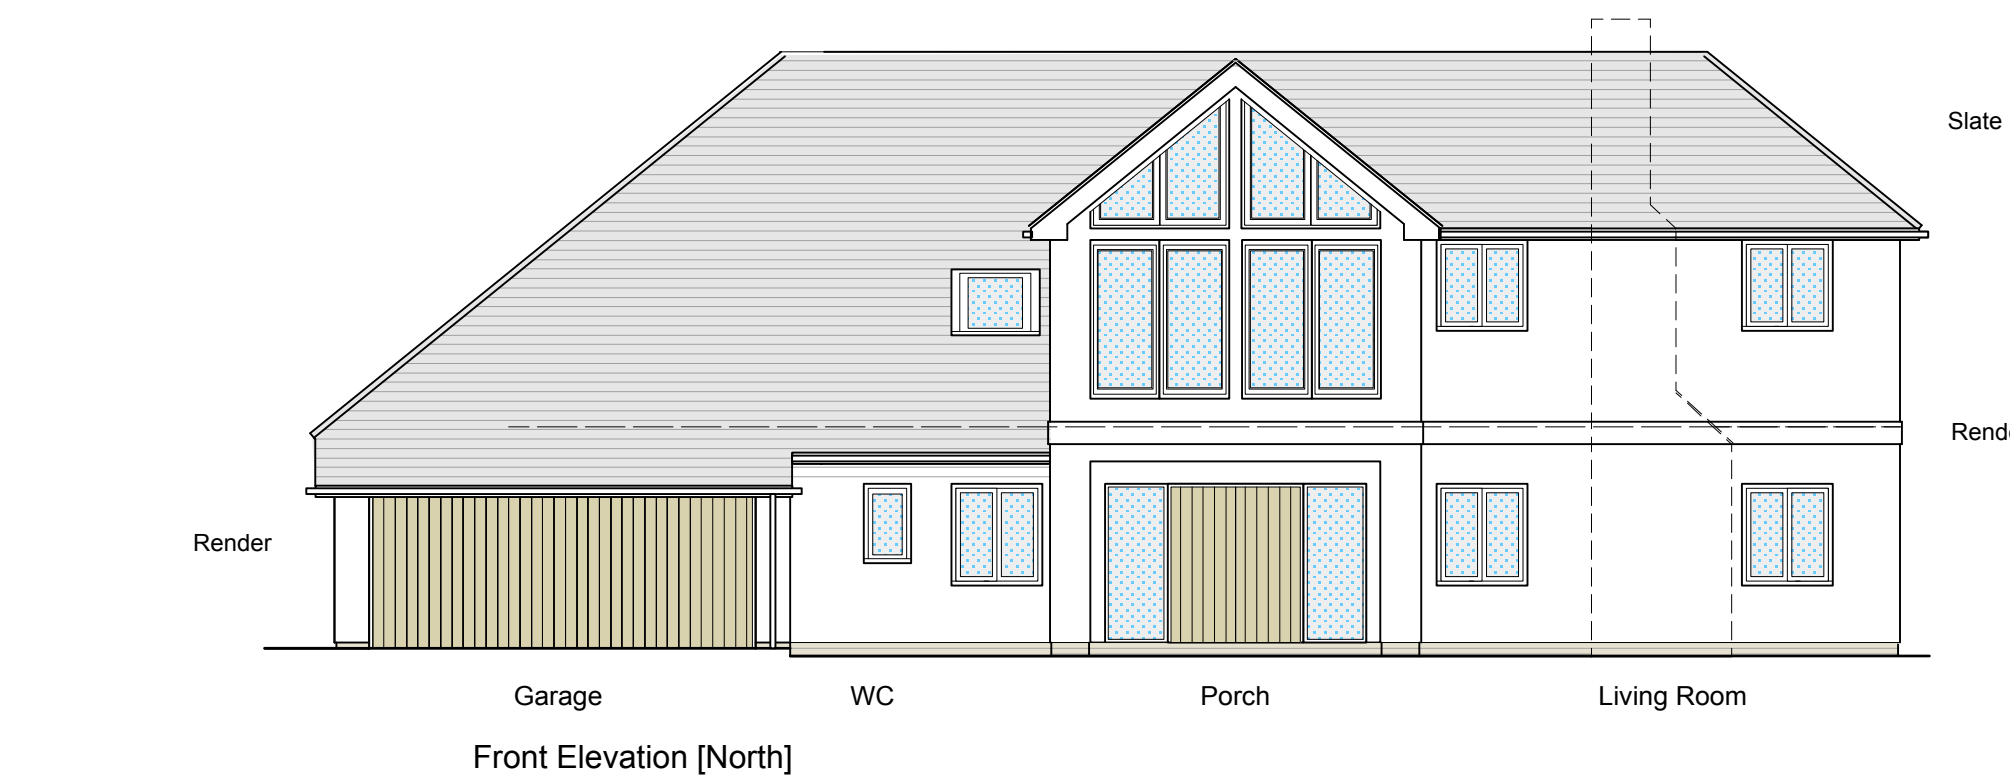

Proposed Elevations 1:100

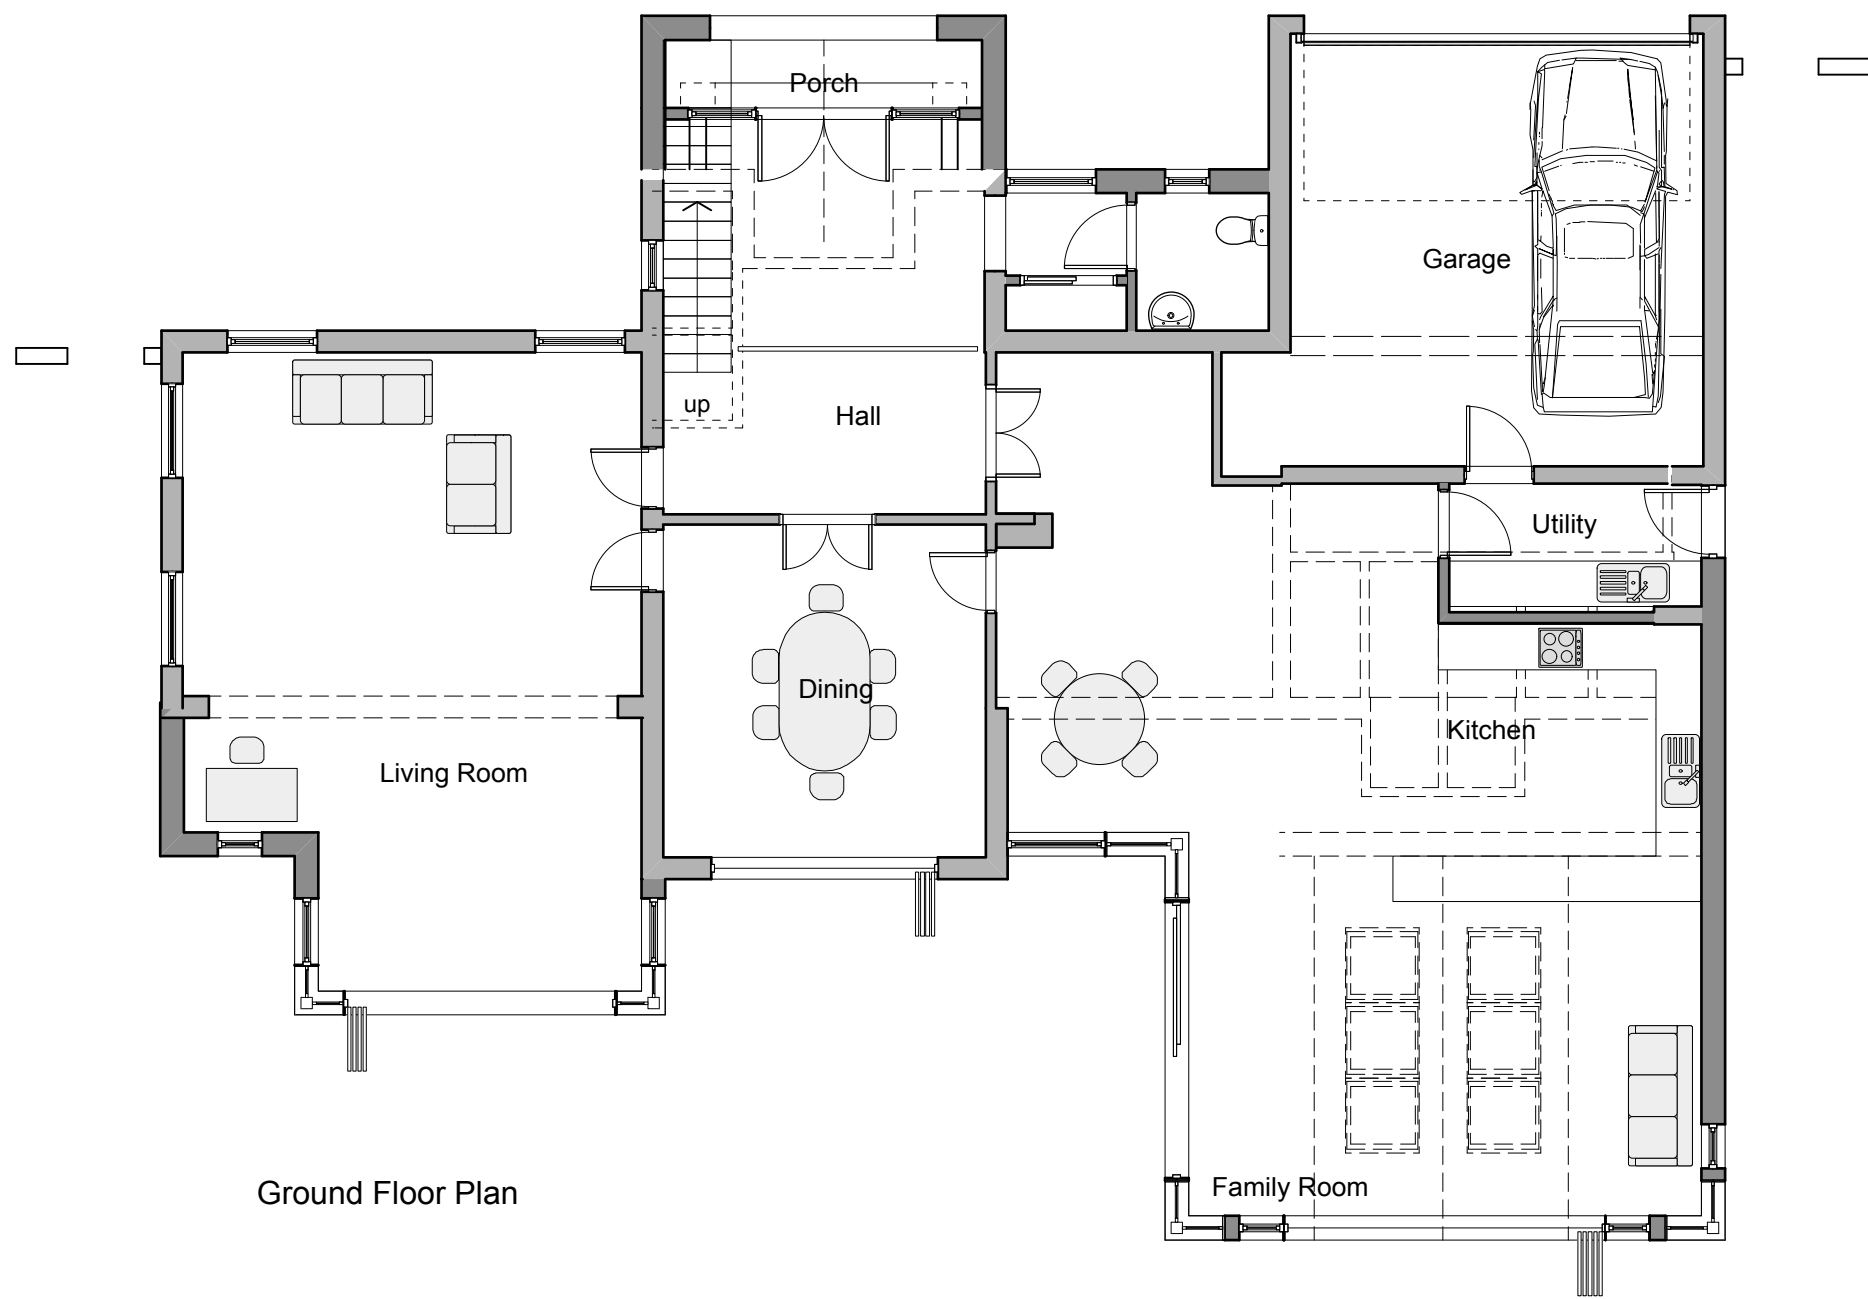

Proposed Floor Plans 1:100

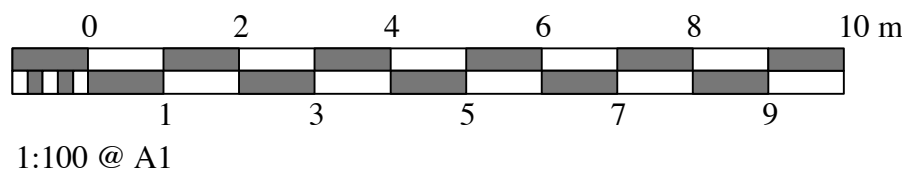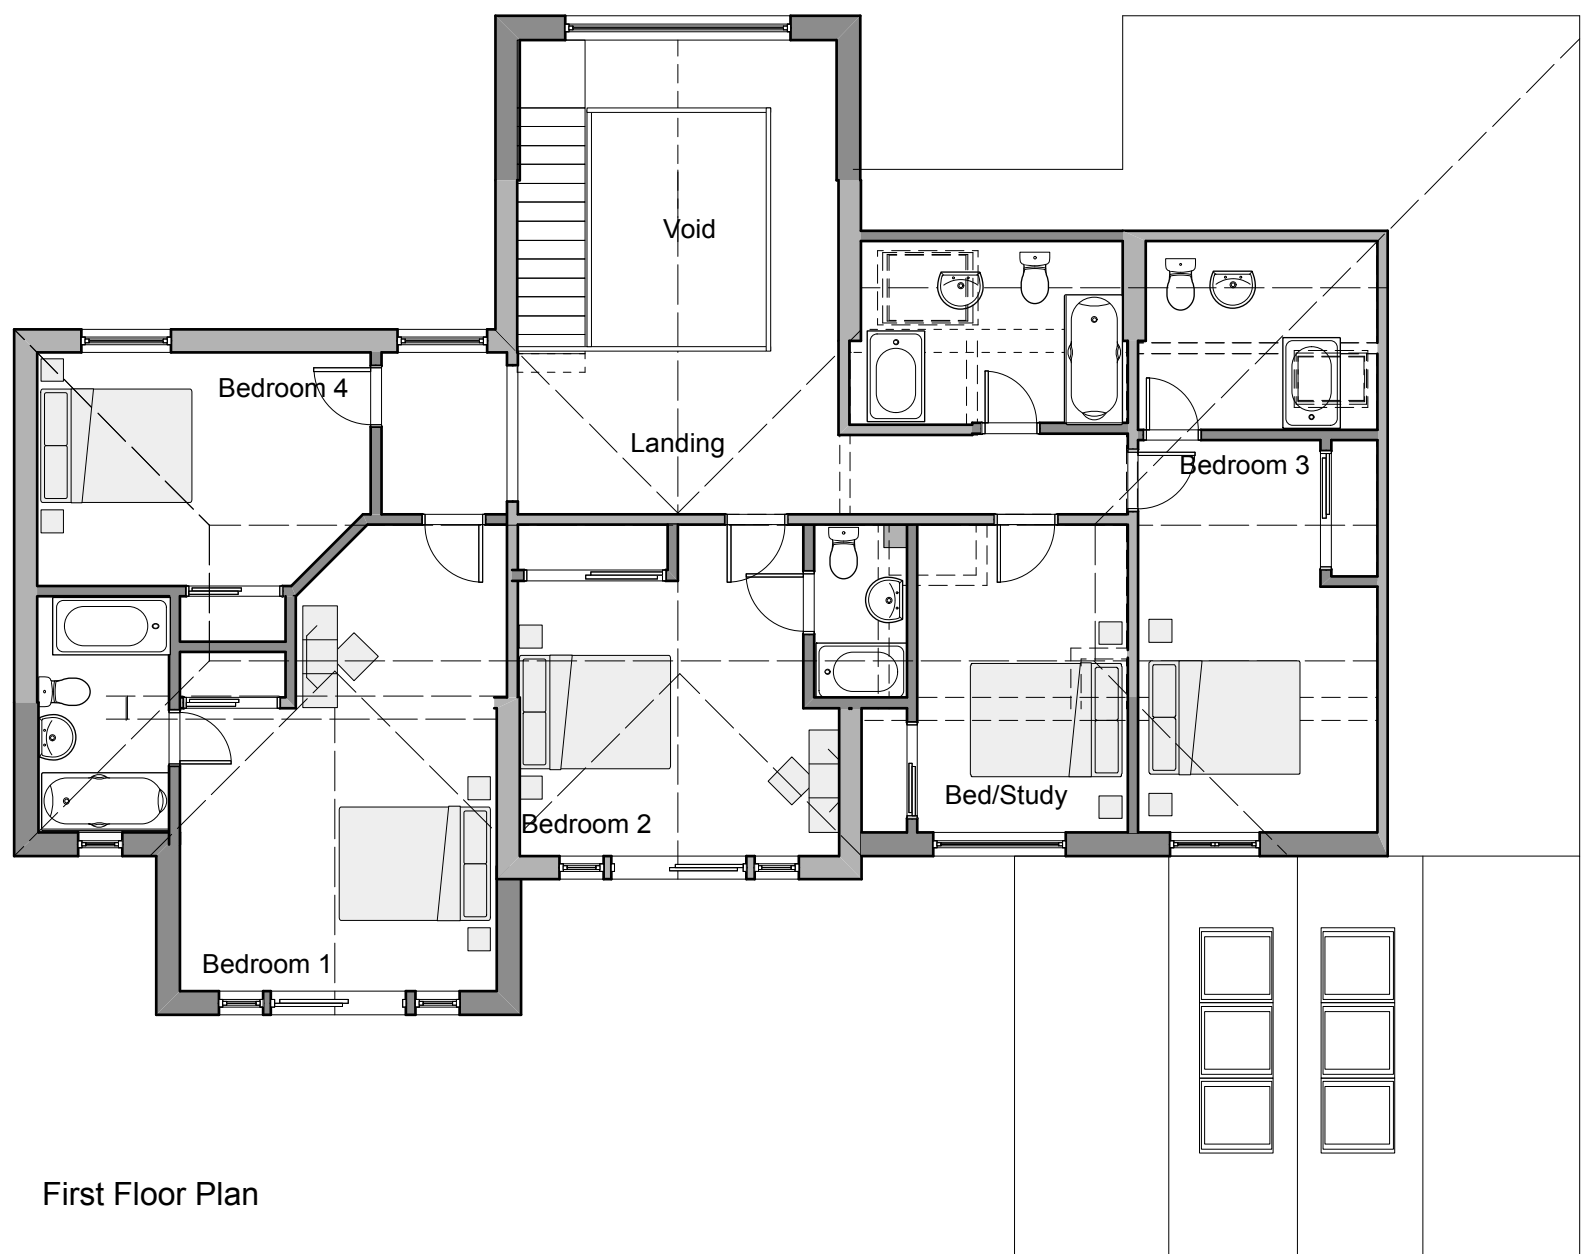

Rev Date Amend Revision

**Gerald Moore** RIBA. Chartered Architect

1 Exmoor Crescent Worthing West Sussex BN13 2PL

Tel: 01903 609607 Mobile: 07793 00 44 62

www.geraldmooreriba.co.uk e-mail: contact@geraldmooreriba.co.uk

Client: MR S. MANZI

**Project:** PROPOSED EXTENSION & ALTERATIONS TO  
7 CROSS ROAD RUSTINGTON  
WEST SUSSEX BN16 2ST

**Drawing:** FLOOR PLANS, ELEVATIONS & SECTIONS  
[PROPOSED]

**Drg No:** 1279/14/P/01

**Scales:** 1:100 **Date:** JULY 2014

**Drawn:** gm **Drwg Size:** A1