


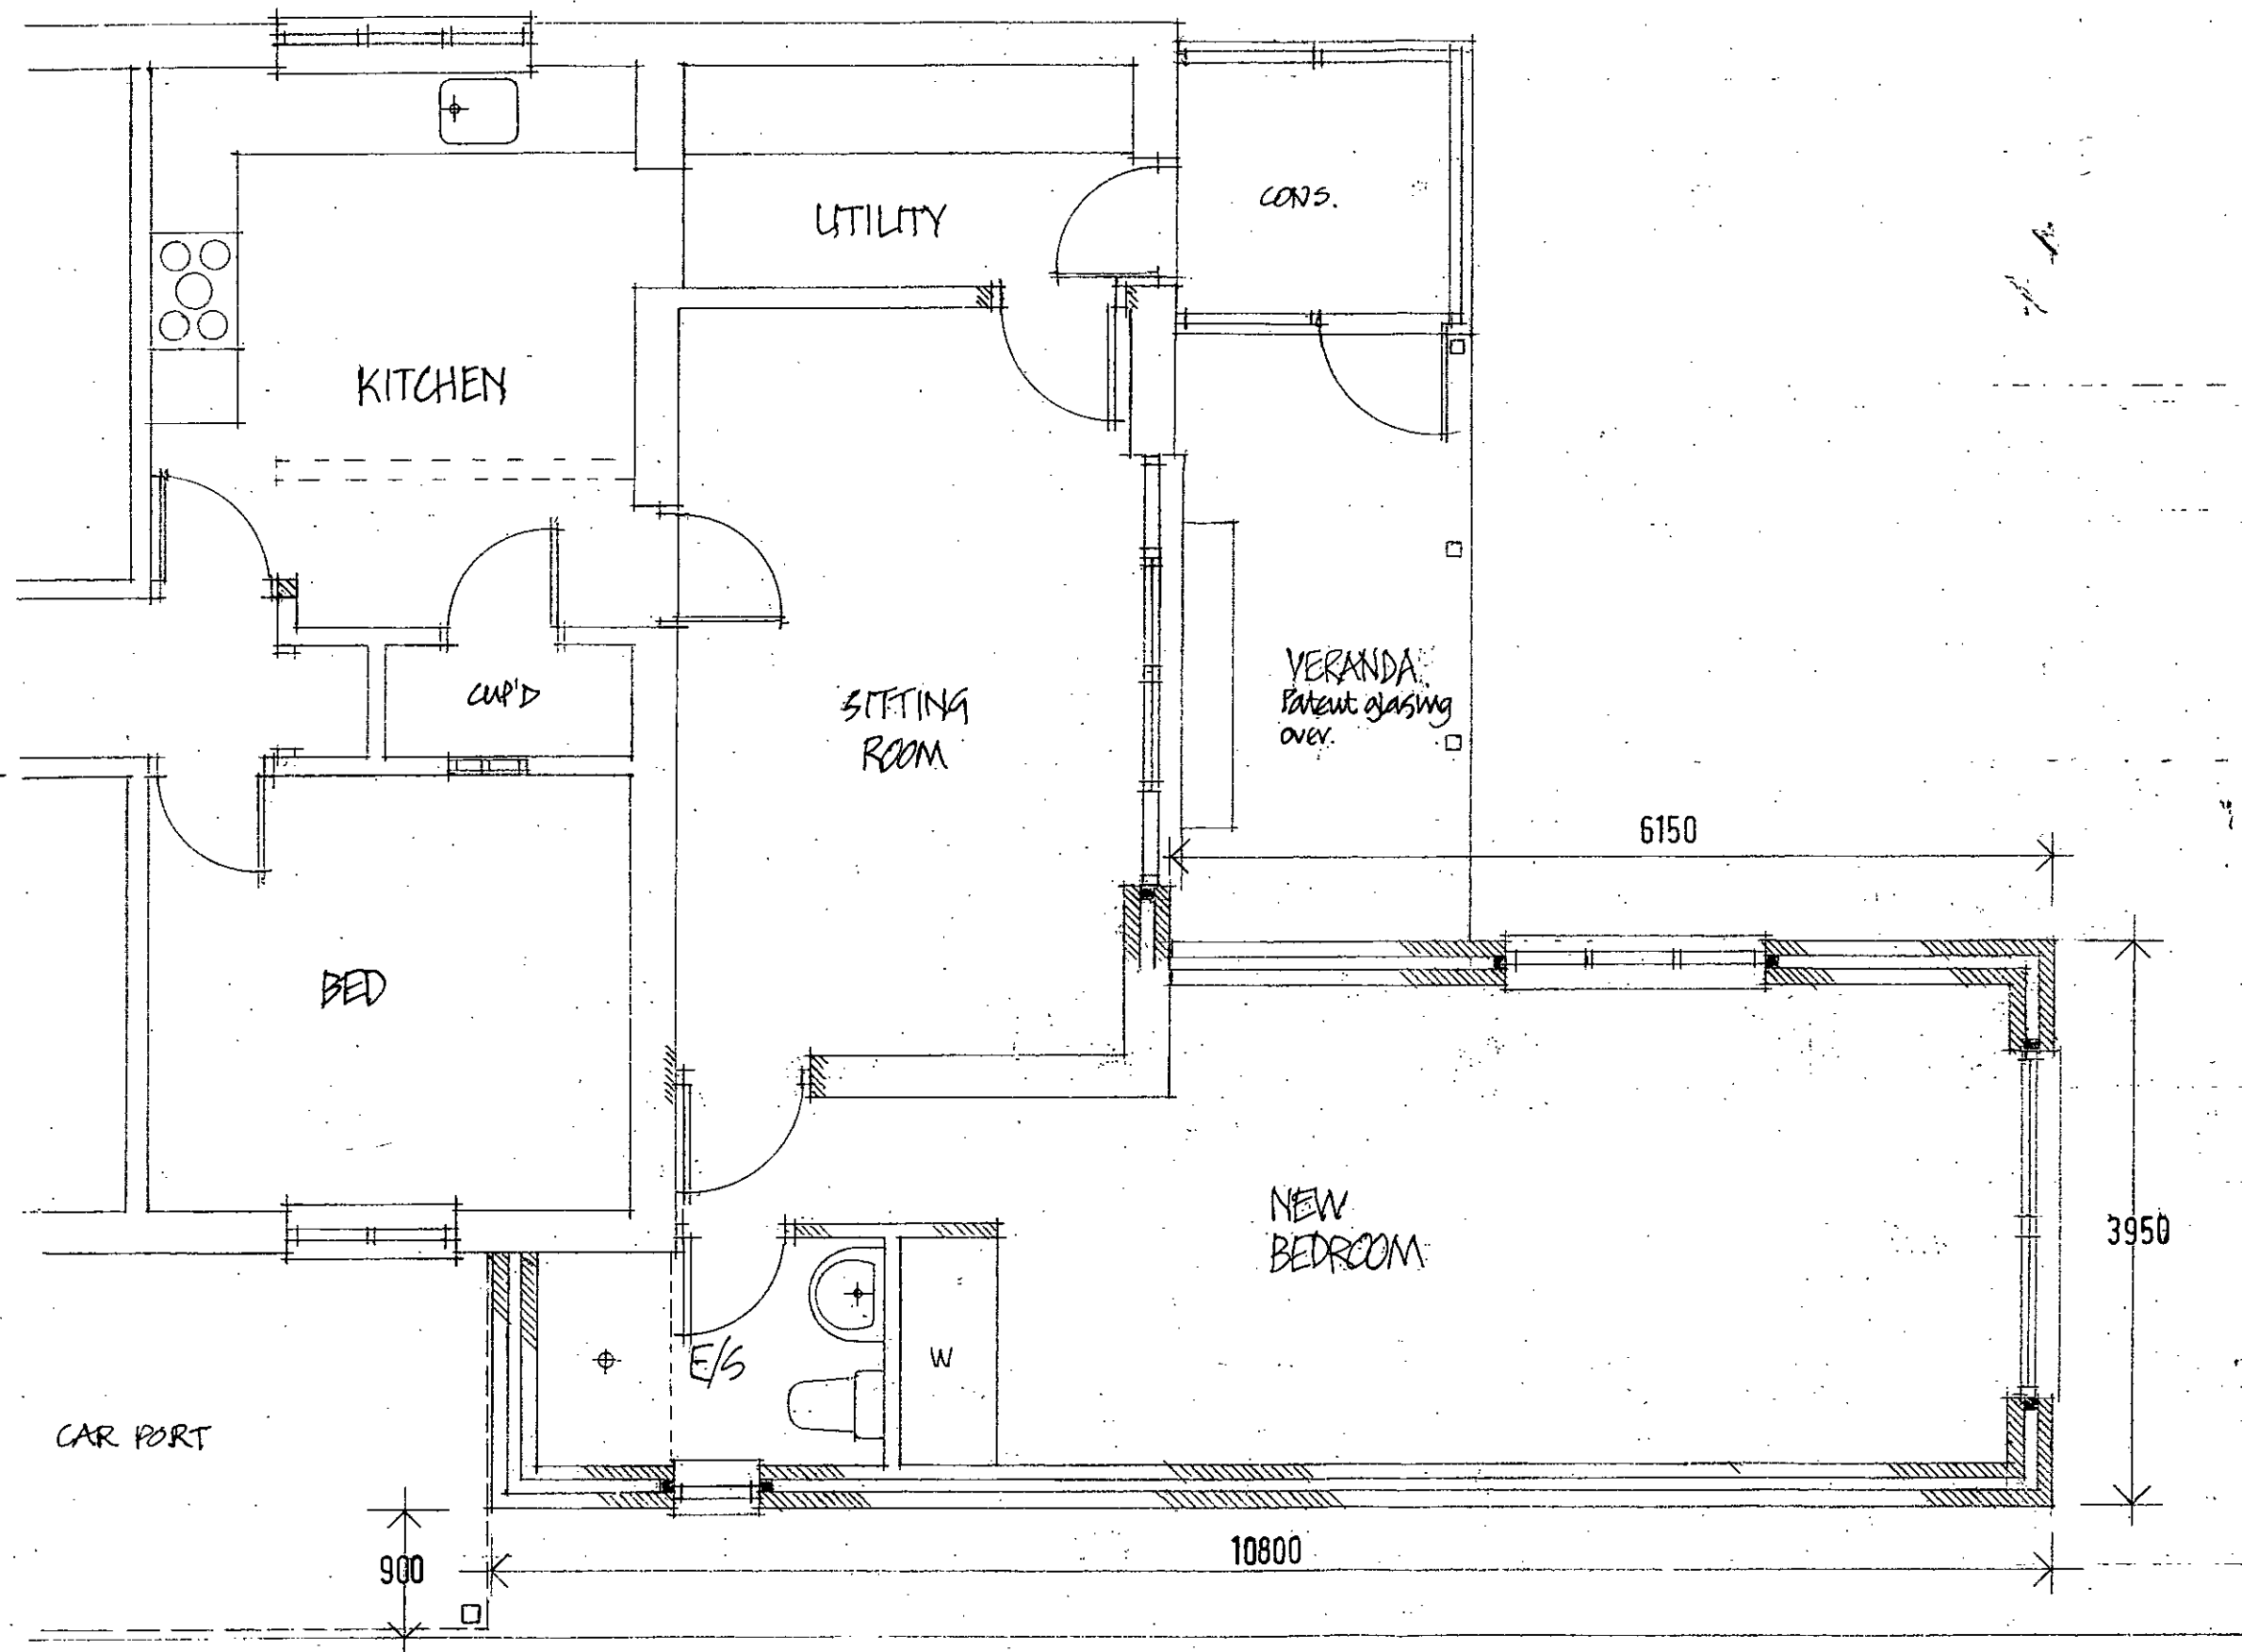

PROPOSED GROUND FLOOR PLAN

12 AMBERLEY ROAD
 RUSTINGTON BN16 2EF
 FOR: Sylvia Mills
 JOB: Single Storey Extension
 TITLE: Proposed Ground Floor
 SCALE: 1:50 DATE: JUNE 15
 DRG. N° SM/15/04