



Proposed Extension

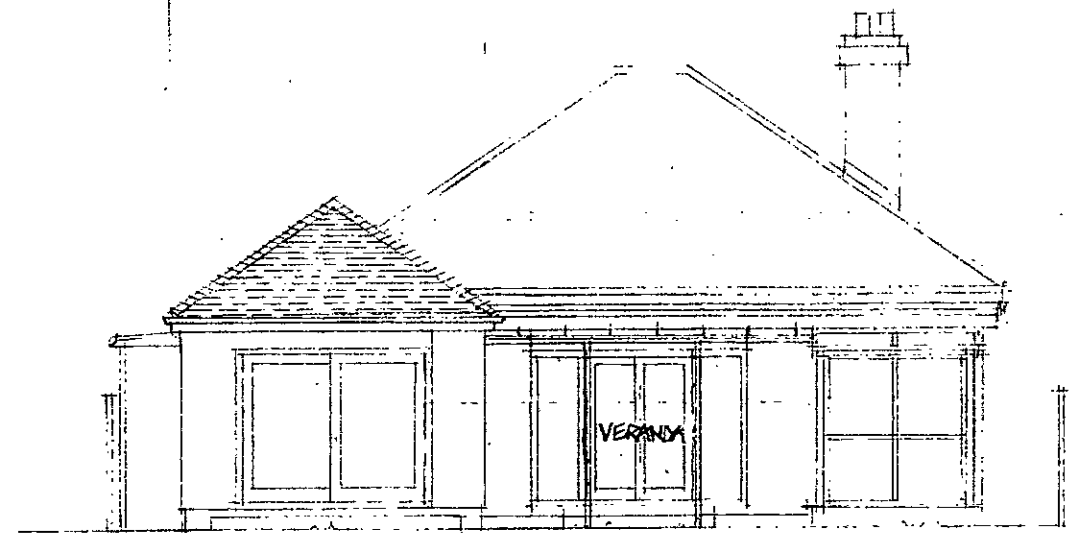


REAR ELEVATION (WEST) AS PROPOSED

Proposed Extension

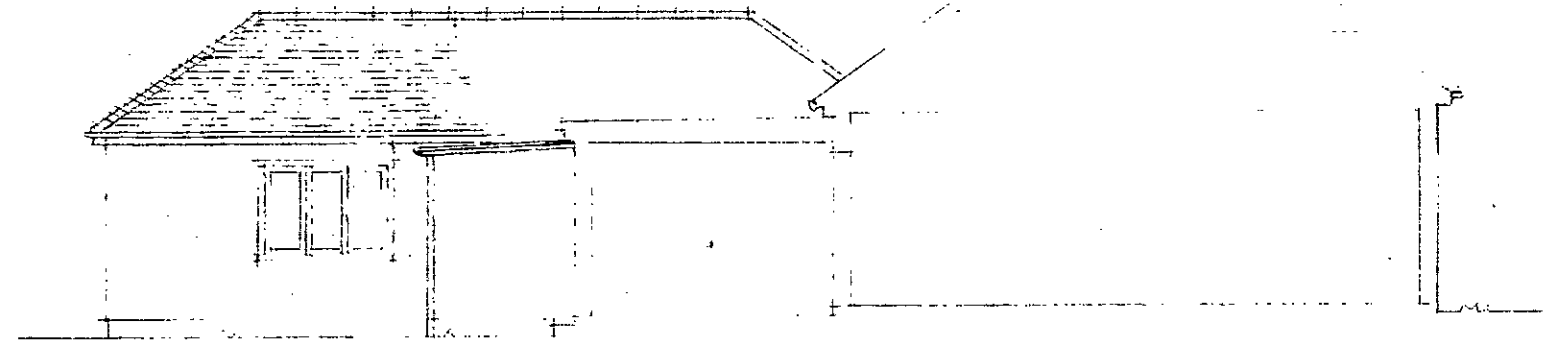


SIDE ELEVATION (SOUTH) AS PROPOSED

Proposed Extension

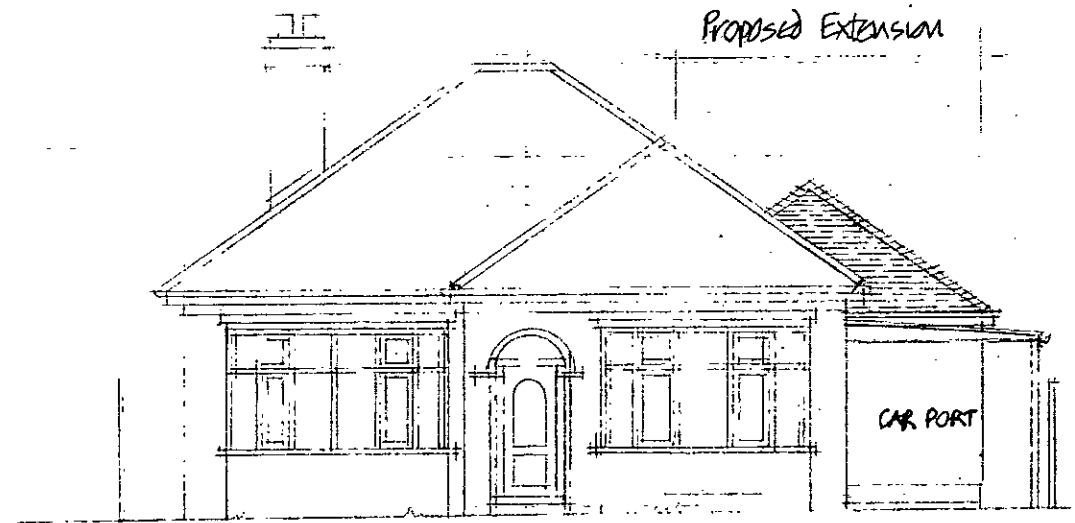

FRONT ELEVATION (EAST) AS PROPOSED

Proposed Extension

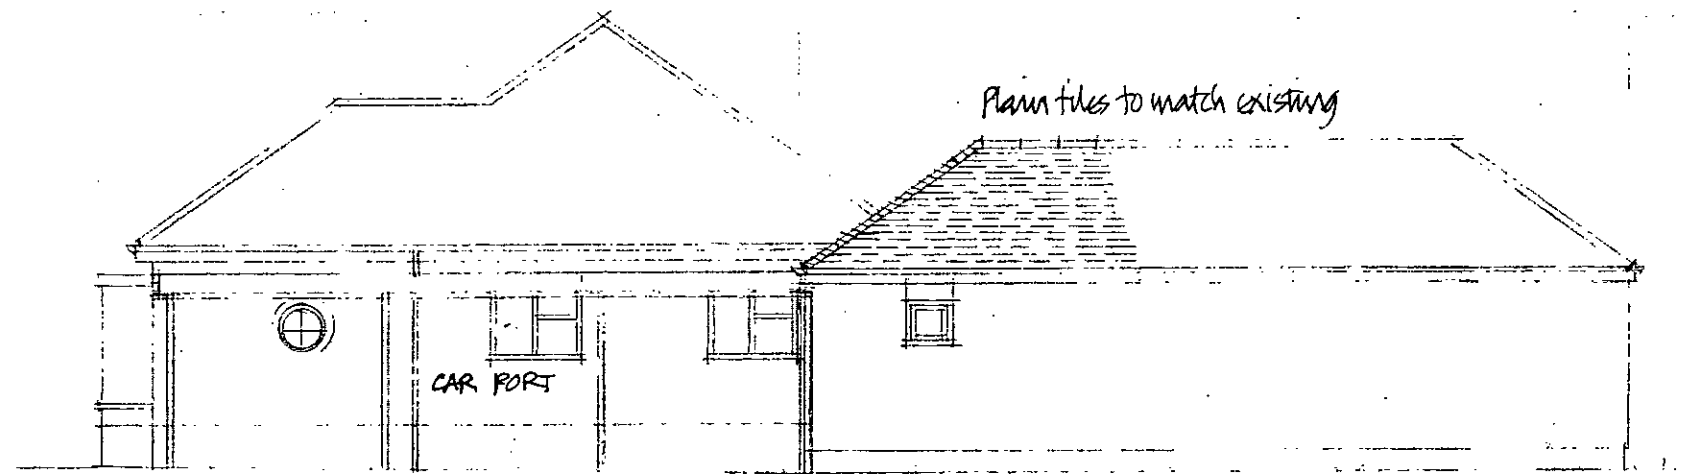

SIDE ELEVATION (NORTH) AS PROPOSED

Plain tiles to match existing

Rendered walls to match existing

12 AMBERLEY ROAD
RUSTINGTON BN16 2EF

FOR: Sylvia Mills
JOB: Single storey extension
TITLE: Elevations as Proposed
SCALE: 1:100 DATE: JUNE 2015

DRG. N° SM/15/05