



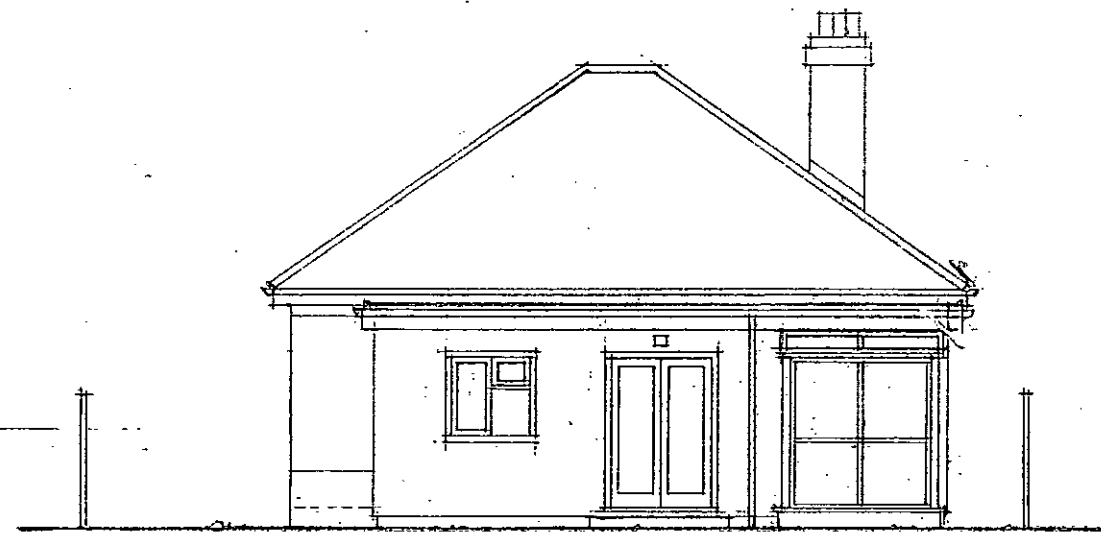

REAR ELEVATION (WEST) AS EXISTING

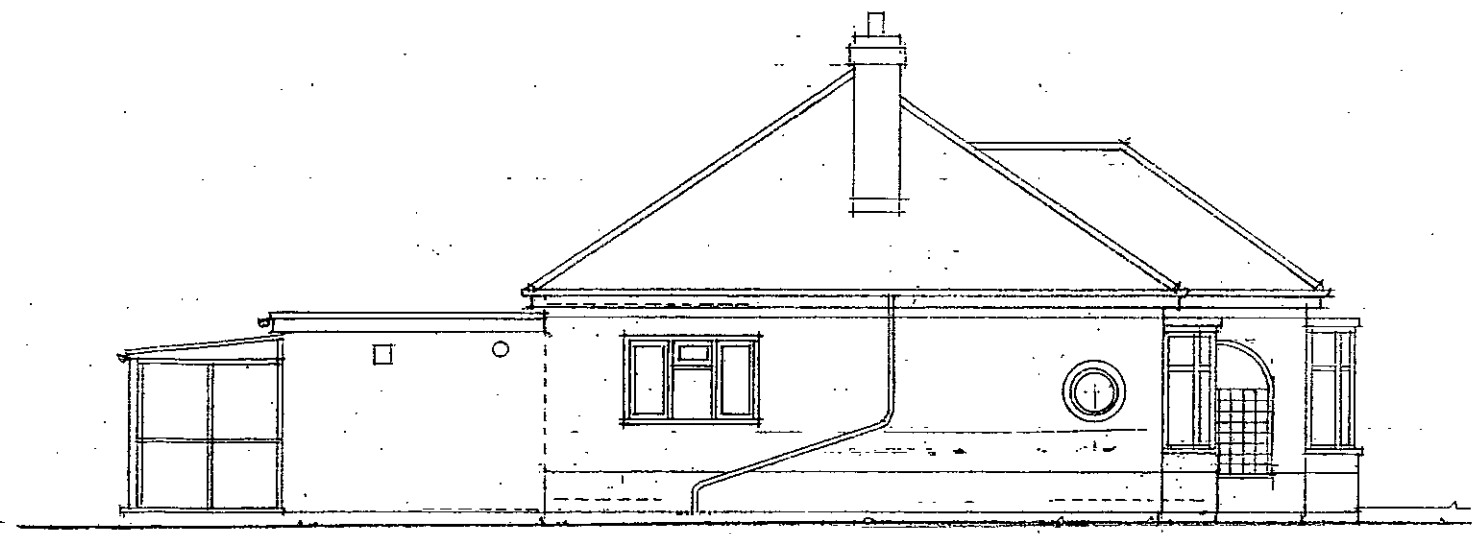

SIDE ELEVATION (SOUTH) AS EXISTING



FRONT ELEVATION (EAST) AS EXISTING

Plain roof tiles

Rendered main walls

Brick plinth



SIDE ELEVATION (NORTH) AS EXISTING

12 AMBERLEY ROAD
RUSTINGTON BN16 2EF

FOR: Sylvia Mills

JOB: Single Storey Extension

TITLE: Elevations as Existing

SCALE: 1:100 DATE: June '15

DRG. N° SM/15/02