


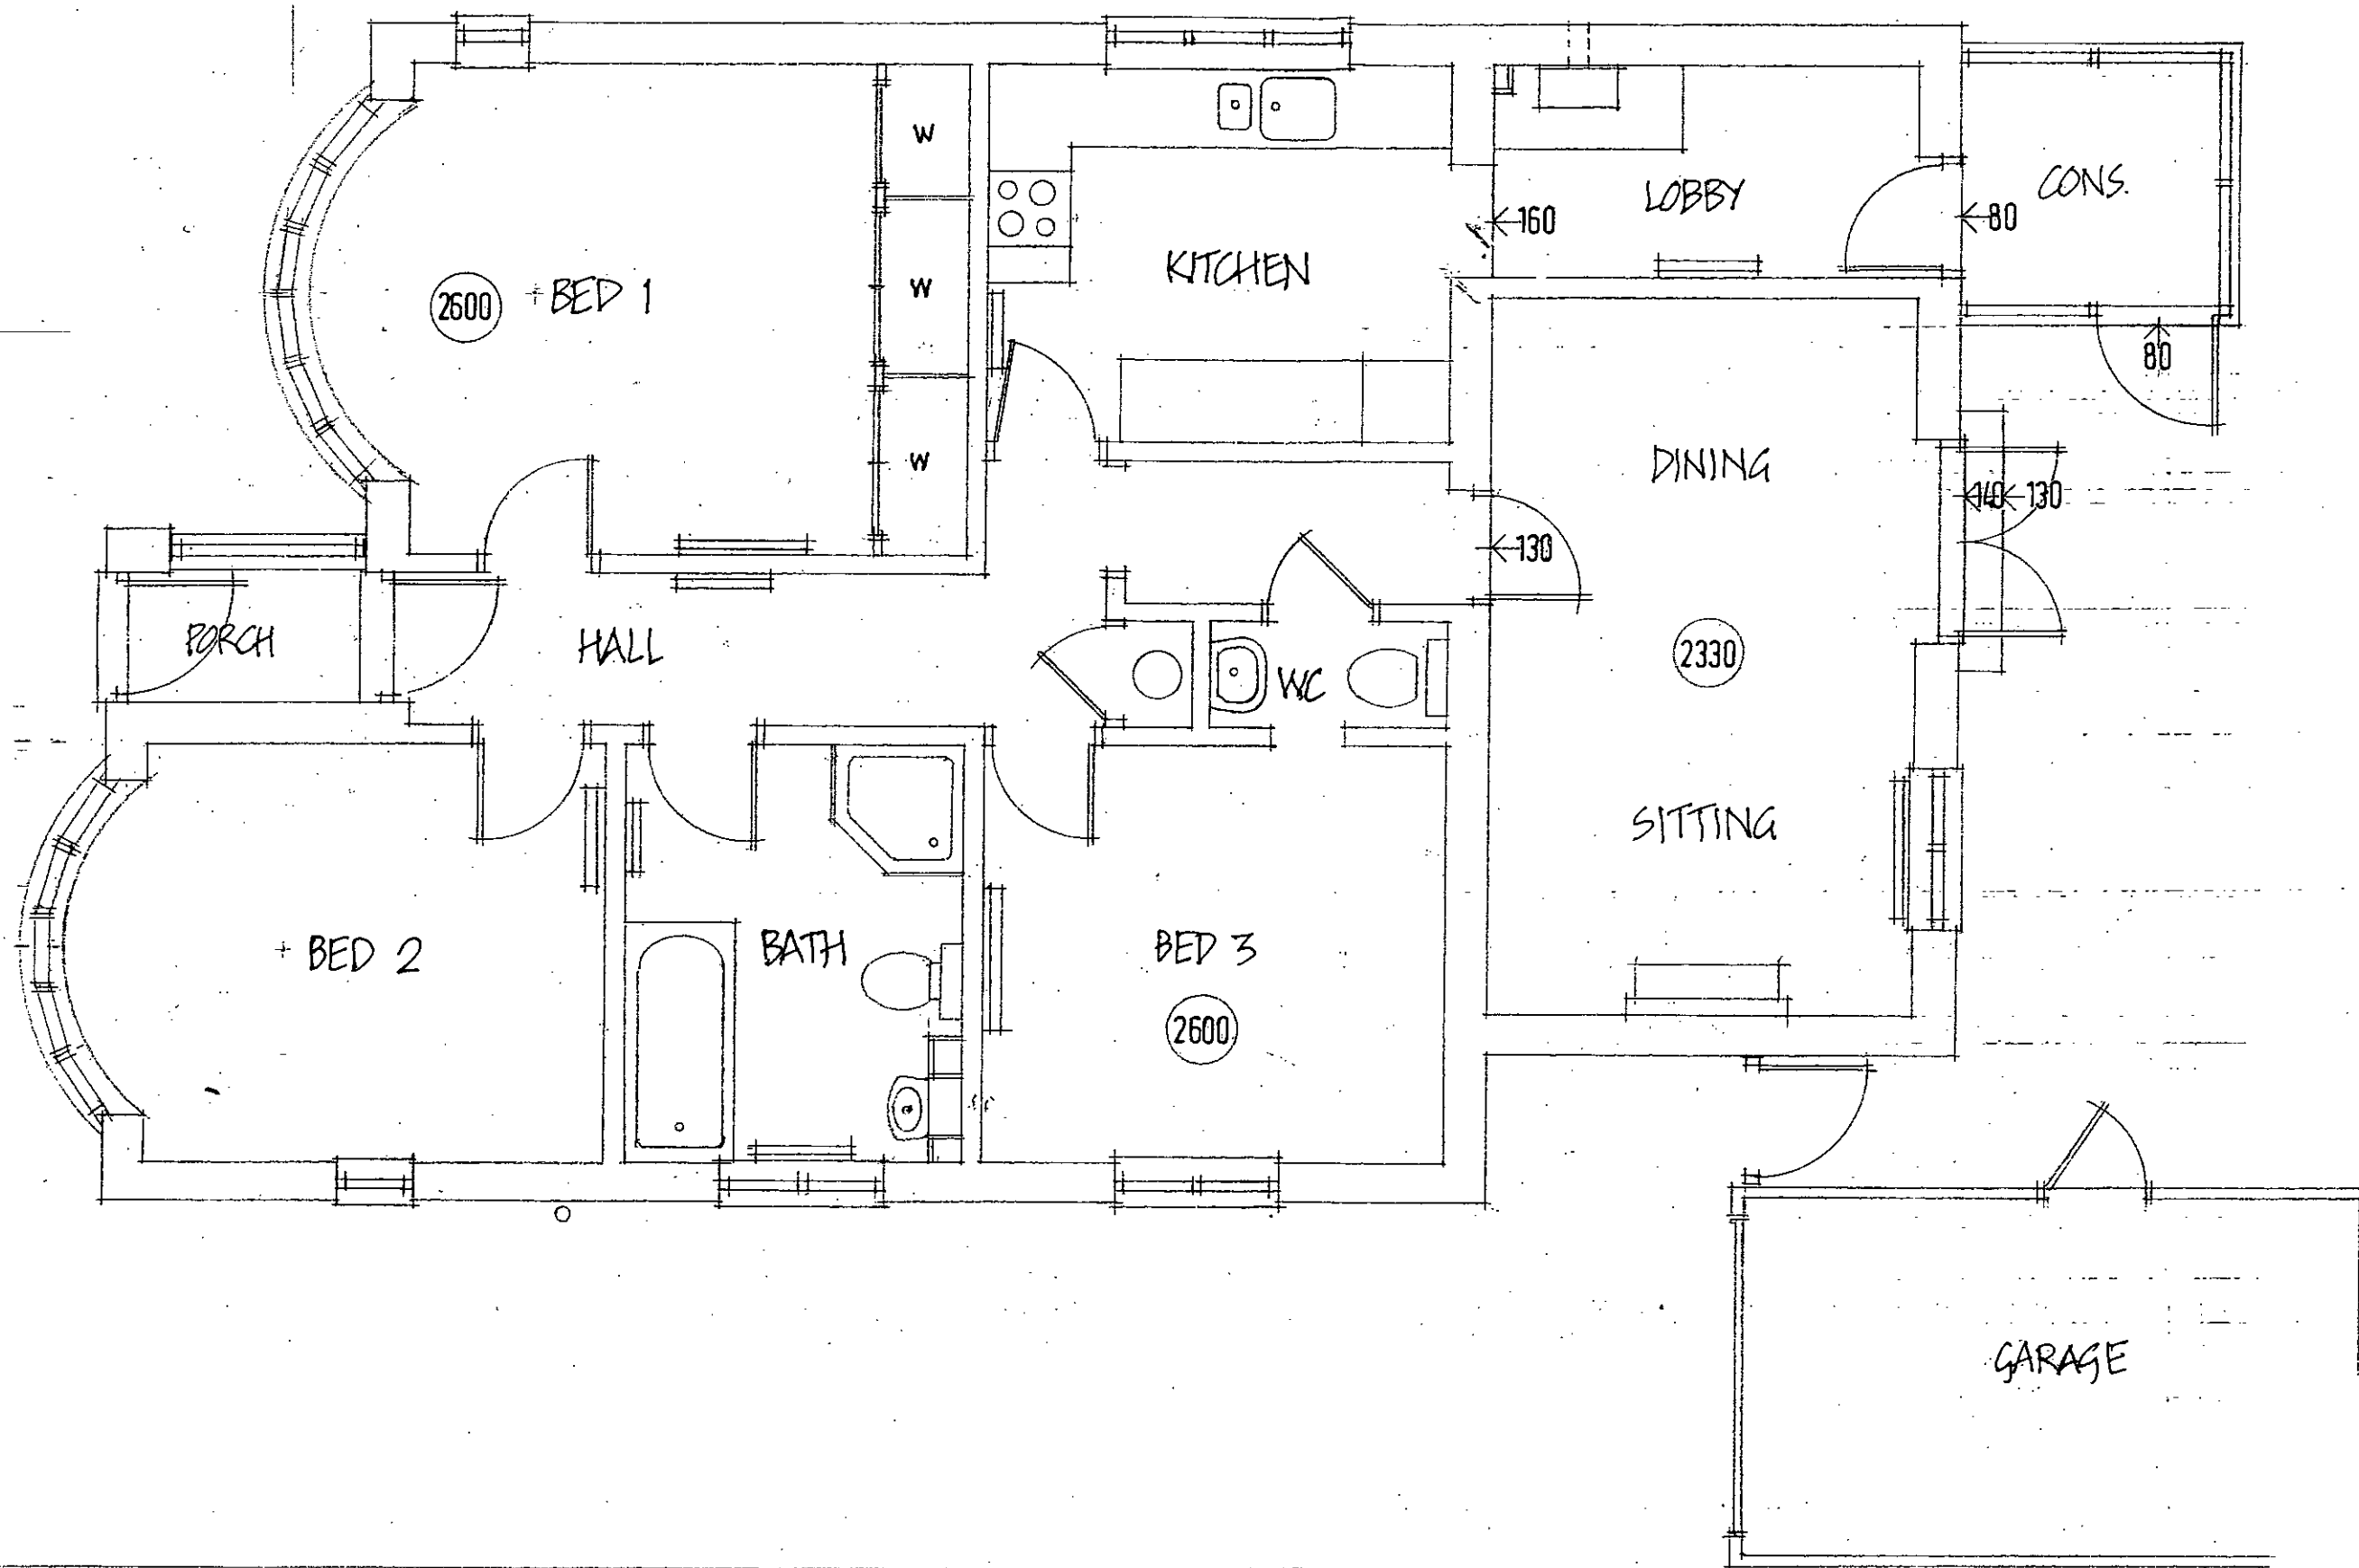

GROUND FLOOR PLAN AS EXISTING

12 AMBERLEY ROAD
RUSTINGTON BN16 2EF

FOR: Sylvia Mills
JOB: Single Storey Extension
TITLE: Existing Ground Floor
SCALE: 1:50 DATE: June '15

DRG. N° SM/15/03