





VISUAL SCALE 1:100 @ A3

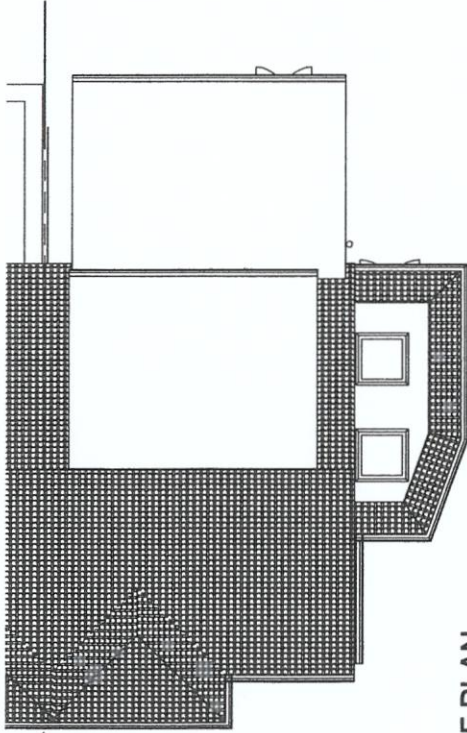

2 ROOF PLAN

1 : 100

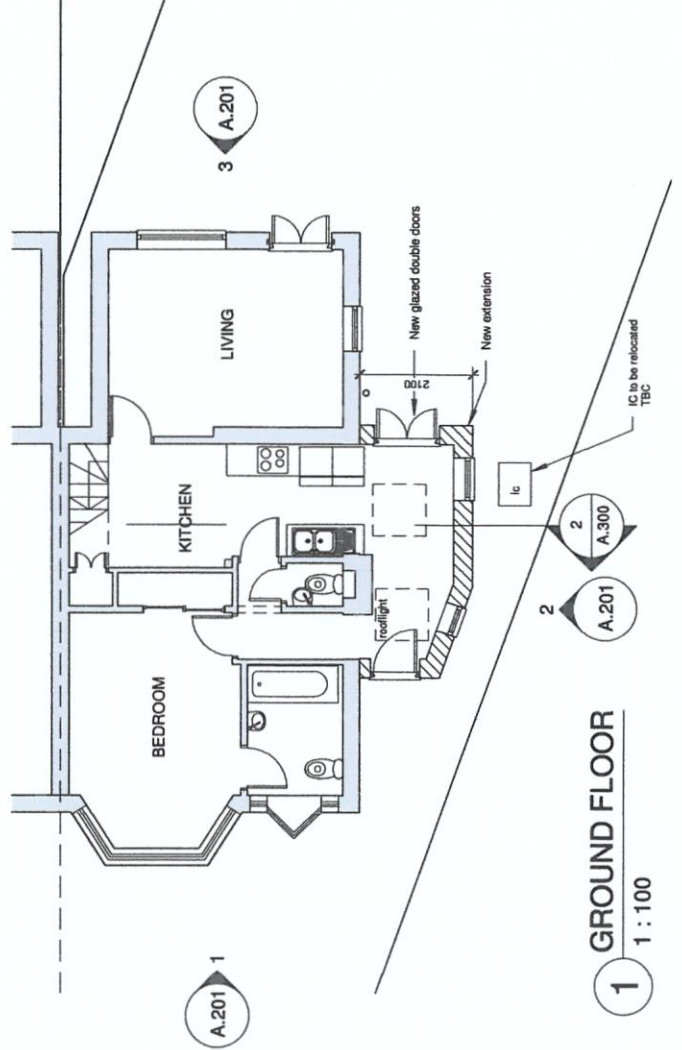

1 GROUND FLOOR

1 : 100

 KRONA DESIGN ARCHITECTURE AND INTERIOR DESIGN 4 Union Place Worthing BN11 1LG info@kronadesign.co.uk kronadesign.co.uk 01903 256150		PROJECT	Side Extension	
		ADDRESS	81 Chaucer Avenue Rustington West Sussex	
		TITLE	Proposed Plans	
		CLIENT	Lynne Martin	
DRAWN	JLB	STATUS	Design	DATE
				09/09/25
SCALE (@ A3)		PROJECT NUMBER		
1 : 100		KD.1743		
DRAWING NUMBER		REV		
A.101				