


VISUAL SCALE 1:500 @ A3



A2



VISUAL SCALE 1:1250 @ A3

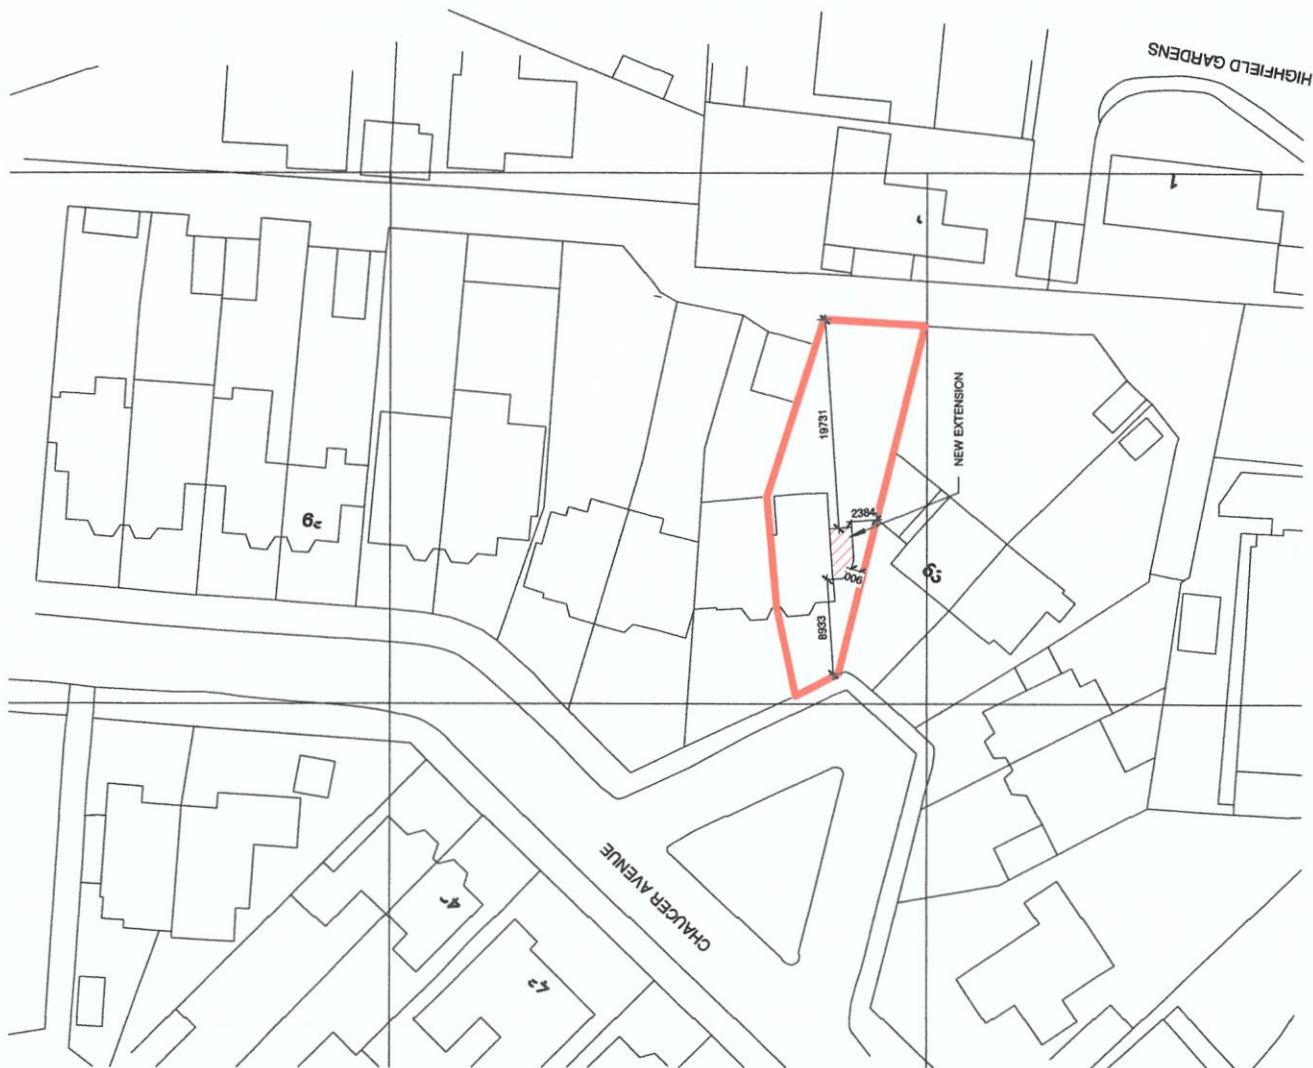

1 SITE PLAN

1 : 500



2 LOCATION PLAN

1 : 1250

|   |        |                |                                                |  |
|---|--------|----------------|------------------------------------------------|--|
|  <b>KRONA DESIGN</b><br>ARCHITECTURE AND INTERIOR DESIGN<br>4 Union Place   Worthing   BN11 1LG<br>info@kronadesign.co.uk<br>kronadesign.co.uk<br>01903 256160 |        | PROJECT        | Side Extension                                 |  |
|   |        | ADDRESS        | 81 Chaucer Avenue<br>Rustington<br>West Sussex |  |
|   |        | TITLE          | Site Plan & Location<br>Plan                   |  |
|   |        | CLIENT         | Lynne Martin                                   |  |
| DRAWN   | STATUS | DATE           |                                                |  |
| JLB   | Design | 22/08/25       |                                                |  |
| SCALE (@ A3)   |        | PROJECT NUMBER |                                                |  |
| As indicated   |        | KD.1743        |                                                |  |
| DRAWING NUMBER   |        | REV            |                                                |  |
| A.001   |        |                |                                                |  |