





VISUAL SCALE 1:100 @ A3

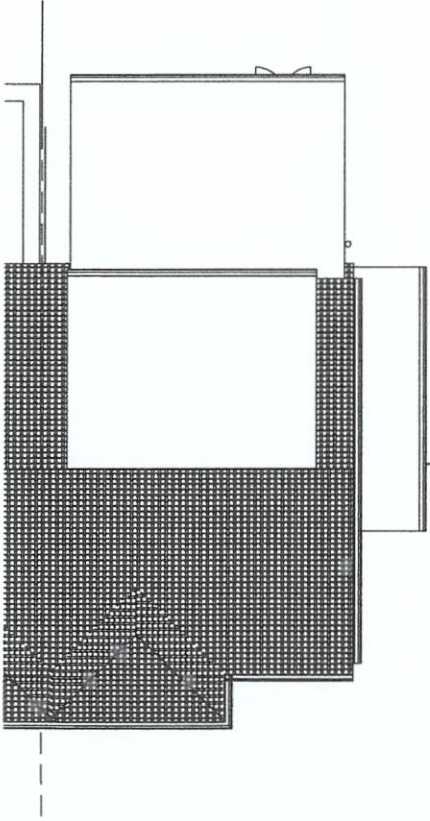

2 ROOF PLAN
1 : 100

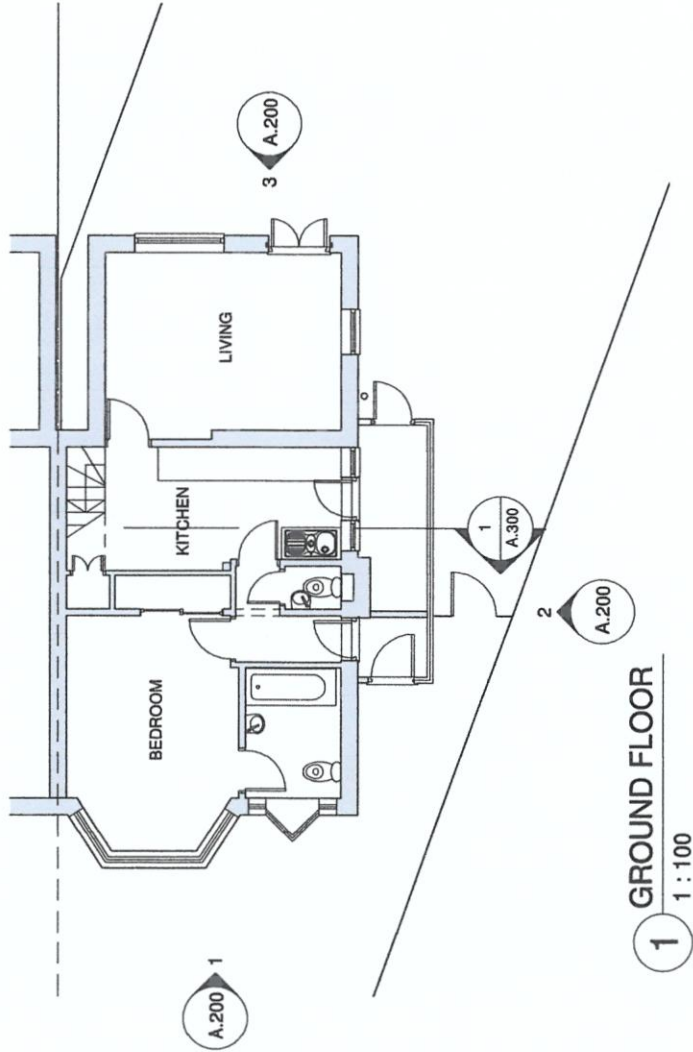

1 GROUND FLOOR
1 : 100

 KRONA DESIGN ARCHITECTURE AND INTERIOR DESIGN		4 Union Place Worthing BN11 1LG Info@kronadesign.co.uk kronadesign.co.uk 01903 256150	
PROJECT		Side Extension	
ADDRESS		81 Chaucer Avenue Rustington West Sussex	
TITLE		Existing Plans	
CLIENT		Lynne Martin	
DRAWN	STATUS	DATE	
JLB	Design	07/09/25	
SCALE (@ A3)		PROJECT NUMBER	
1 : 100		KD.1743	
DRAWING NUMBER		REV	
A.100			