





x = distance to neighbour
1.985m

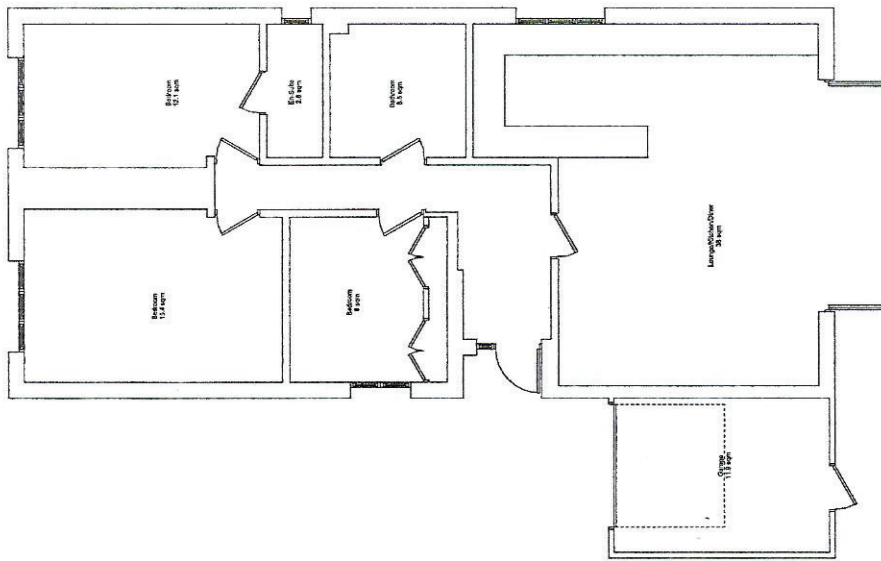

Ground Floor Plan
1:50

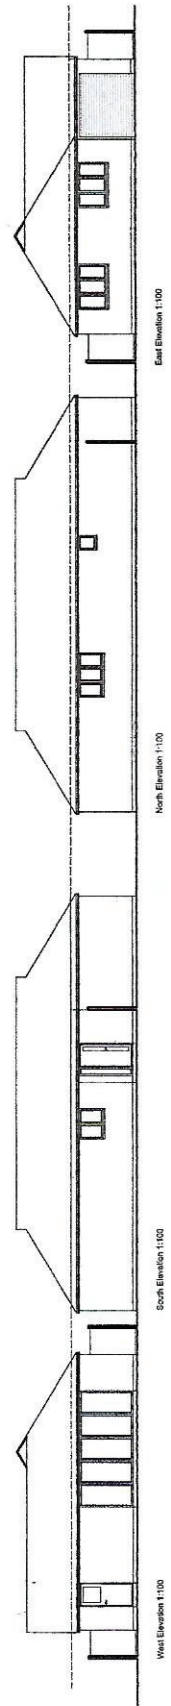

Job Title	0314 WESE
Drawing	
Survey	
Scale	1:100 & 1:50
Drawn by	ADS-001-9
Checked by	
Approved by	
Date	21.03.18