
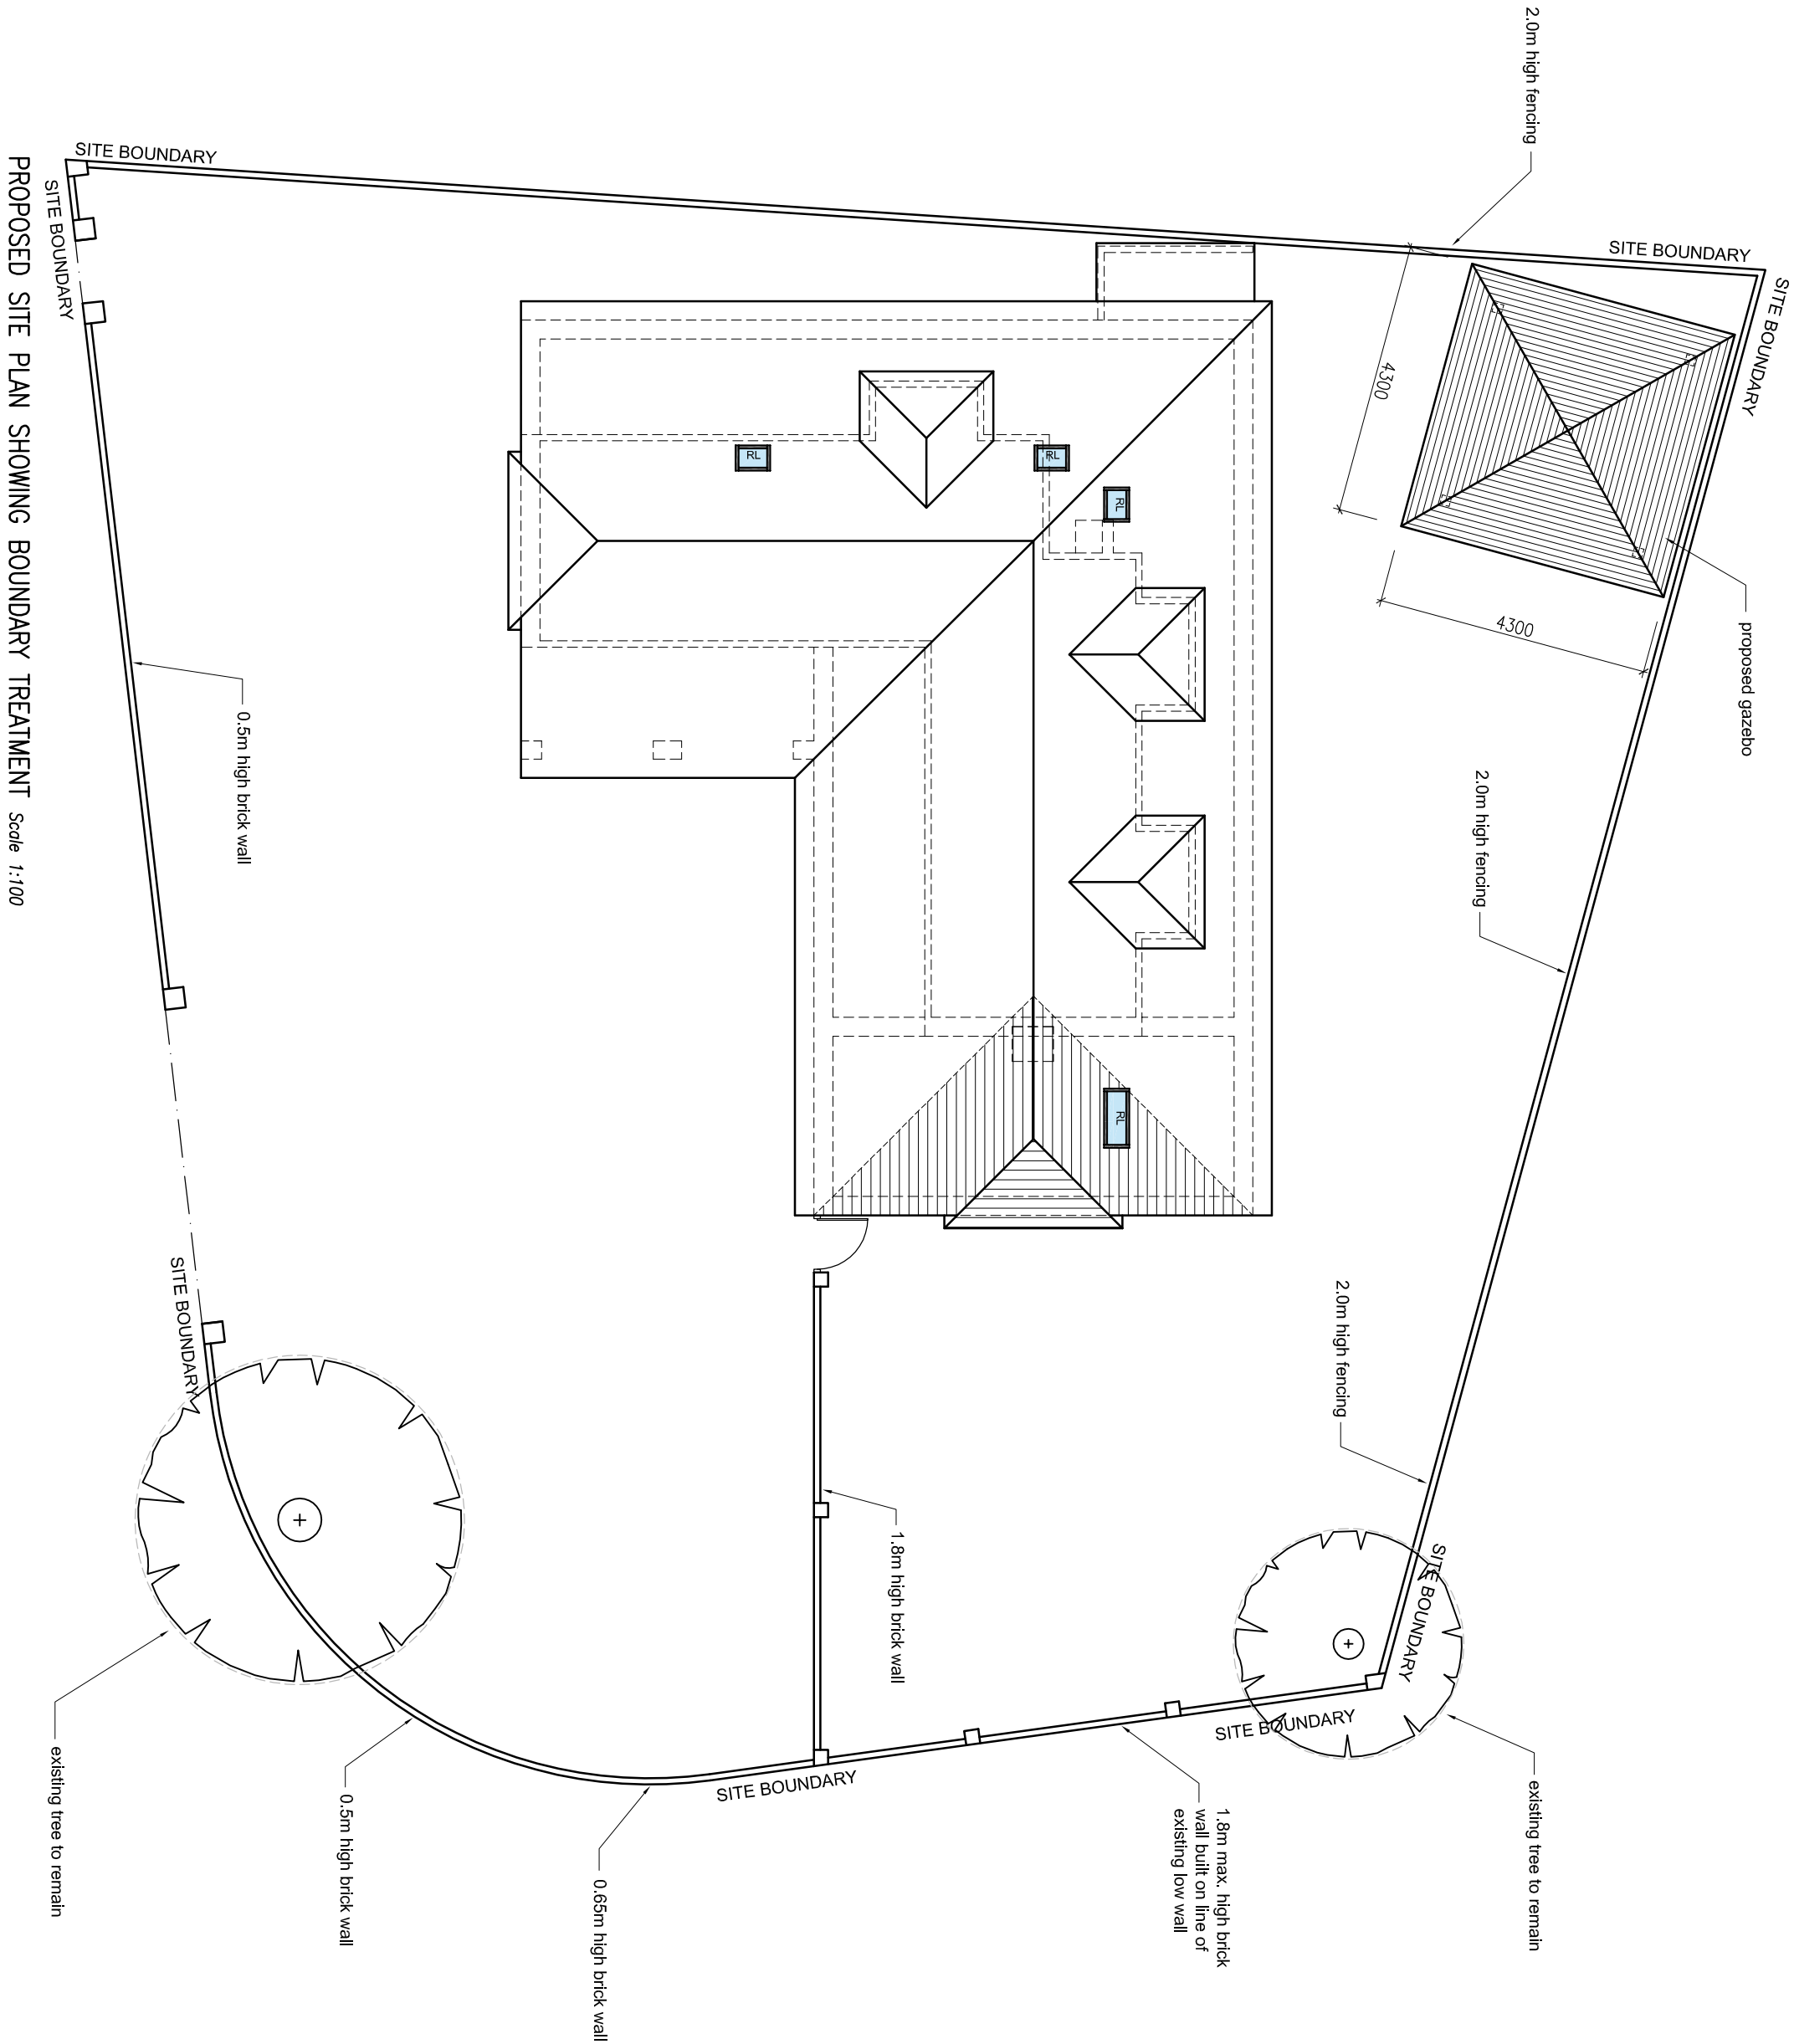


Copyright reserved
This drawing may only be used for the client and location specified in the title block. It may not be copied or disclosed to any other third party.
1. The works shown have been drawn for submission to the local planning authority and are not to be used for construction.
2. No works shall commence until planning approval has been given by the local authority.
3. The works shall be completed within either full plans building control approval or a building notice served with the local authority.
4. The dimensions indicated are approximate and subject to site checks by the contractor prior to commencement.
5. I accept no responsibility for any unknown factors which either preclude the works from construction or add additional costs, ie location of public sewers and underground services, or any underground structure or obstruction, ground condition of the existing building.

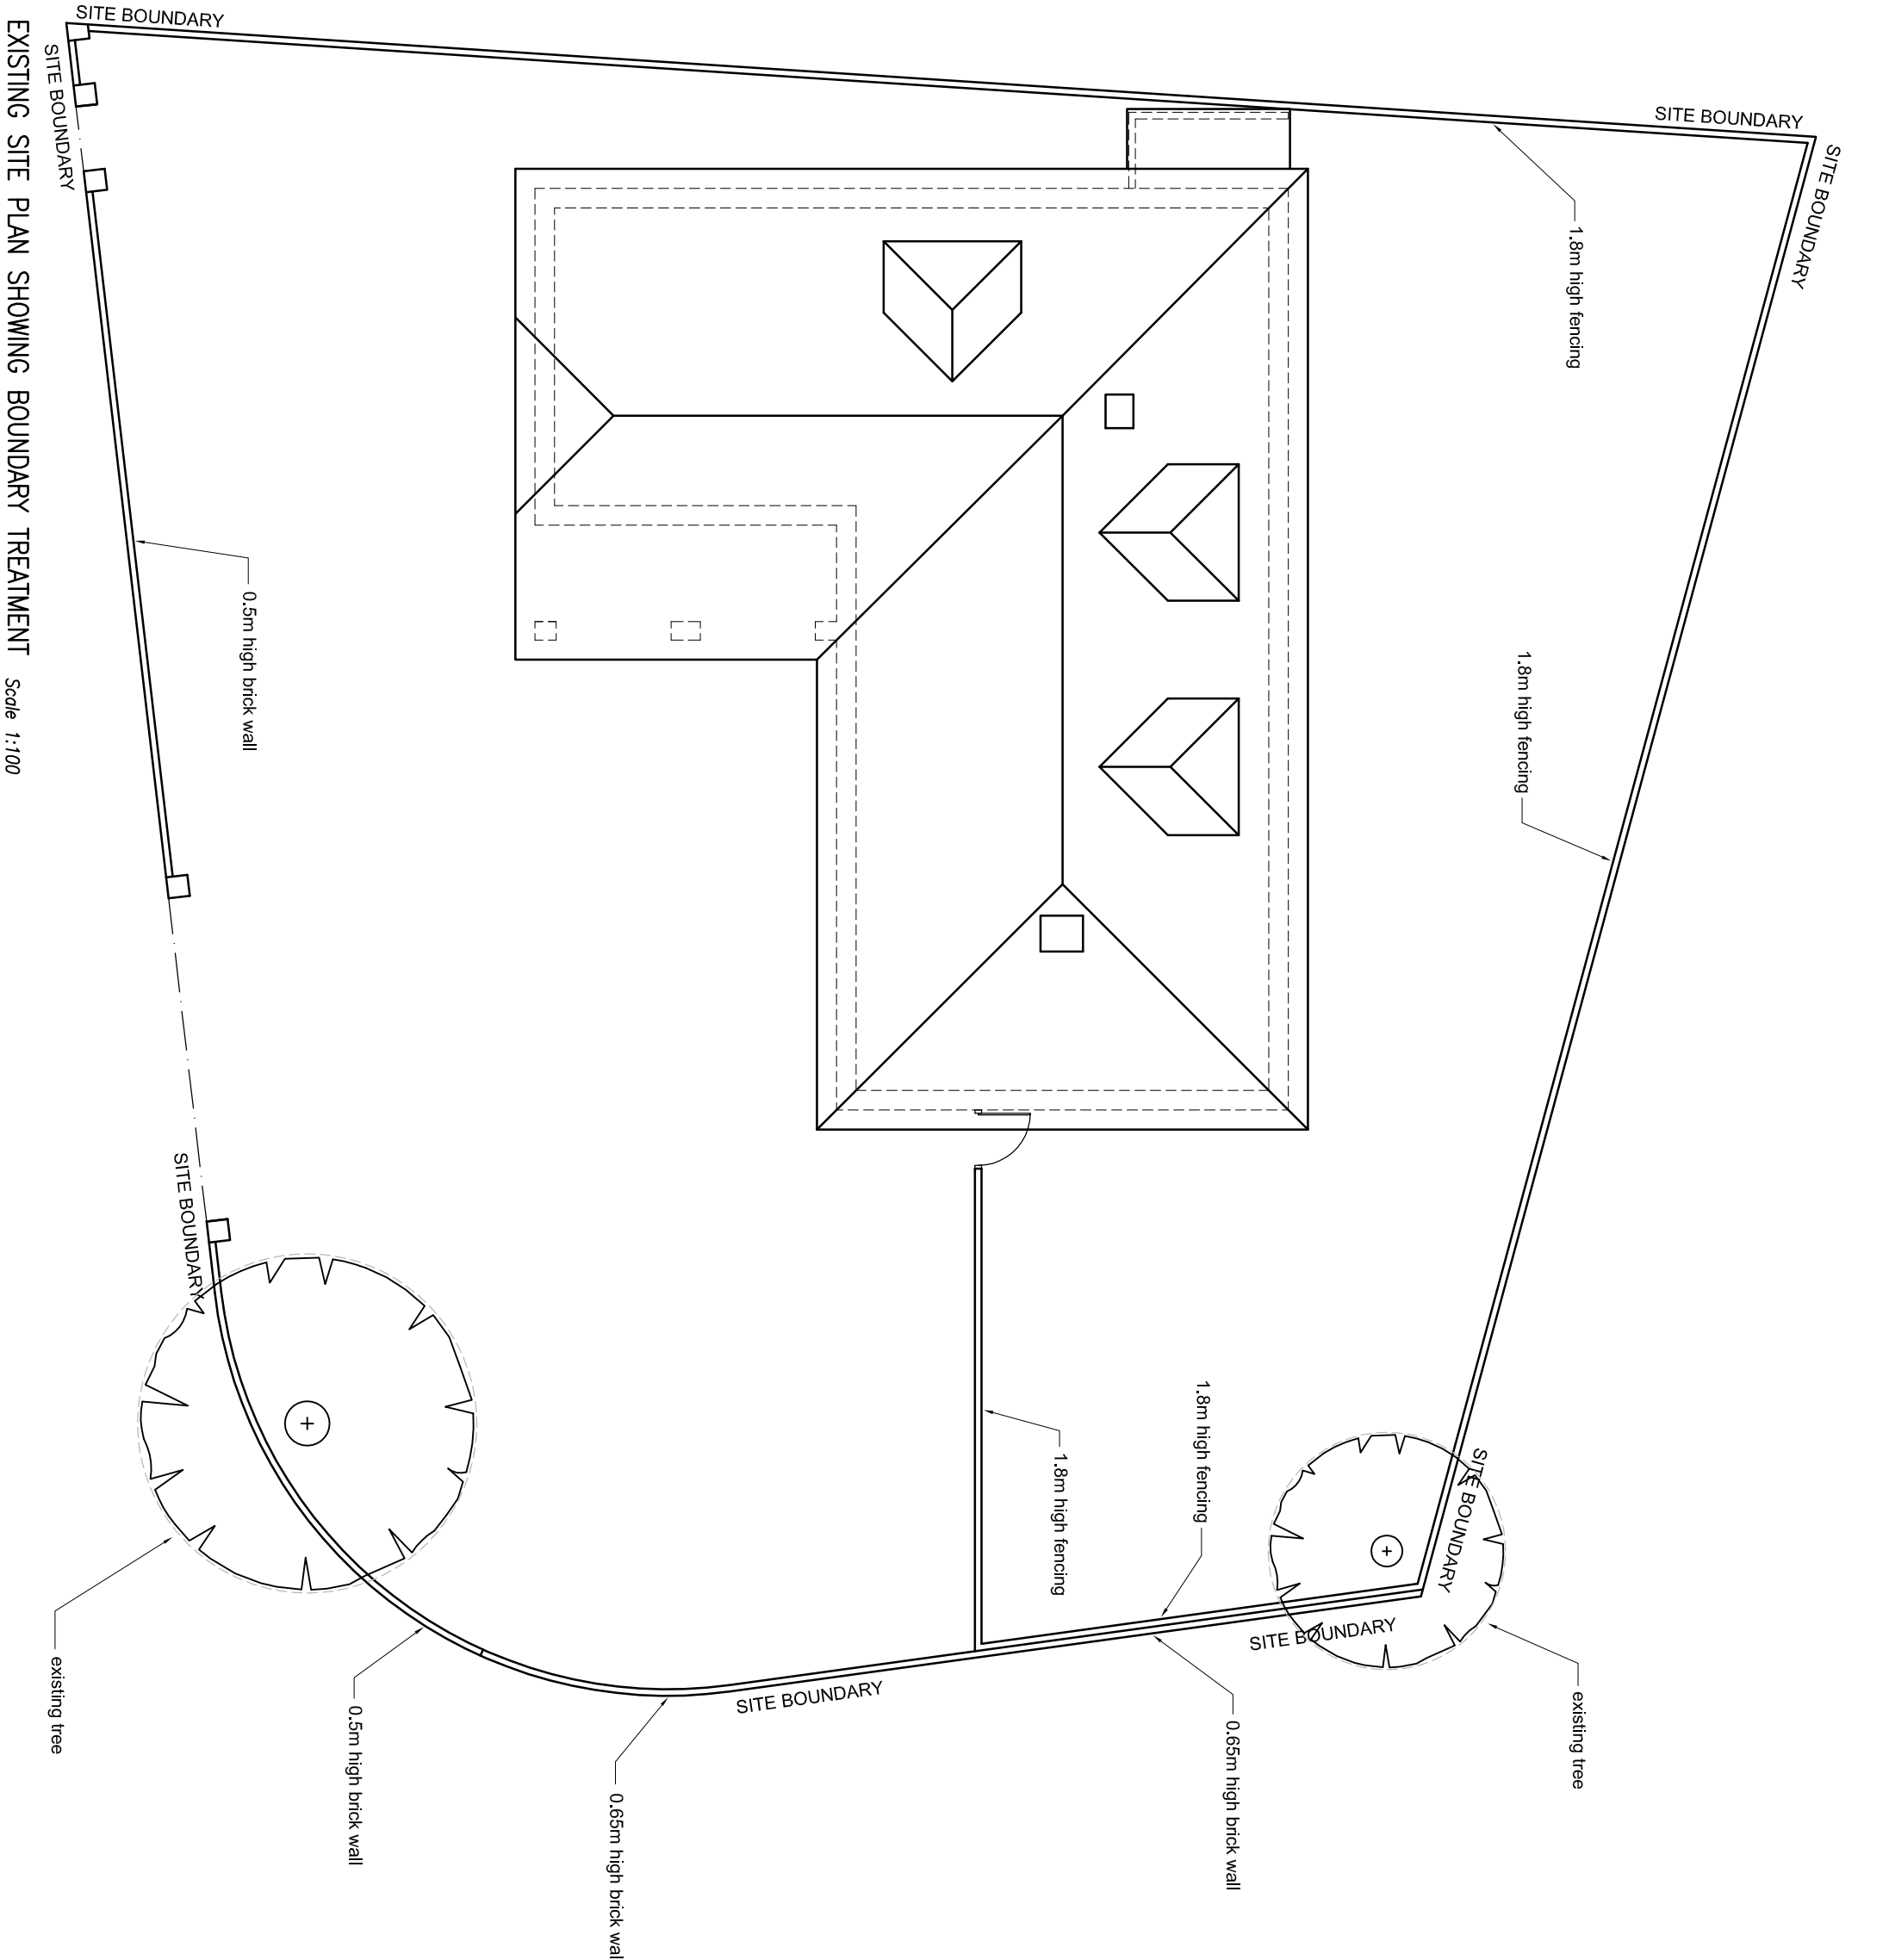

A		UPDATED FOLLOWING PRE-APPLICATION ADVICE	06/07/21
-		PROJ APPROVAL ISSUE	02/05/21
REV	DESCRIPTION		DATE
CLIENT			
MR & MRS LAMPRELL			
PROJECT			
2 WINDMILL DRIVE			
RUSTINGTON			
WEST SUSSEX, BN16 3HU			
DRAWINGS			
EXISTING SITE PLAN SHOWING BOUNDARY TREATMENT & PROPOSED SITE PLANS SHOWING BOUNDARY TREATMENT -			
STATUS			
APPLICATION			
SCALE	DATE	DRG. No.	REVISION
1:100 1:50	MAY 2021	3366102	A