

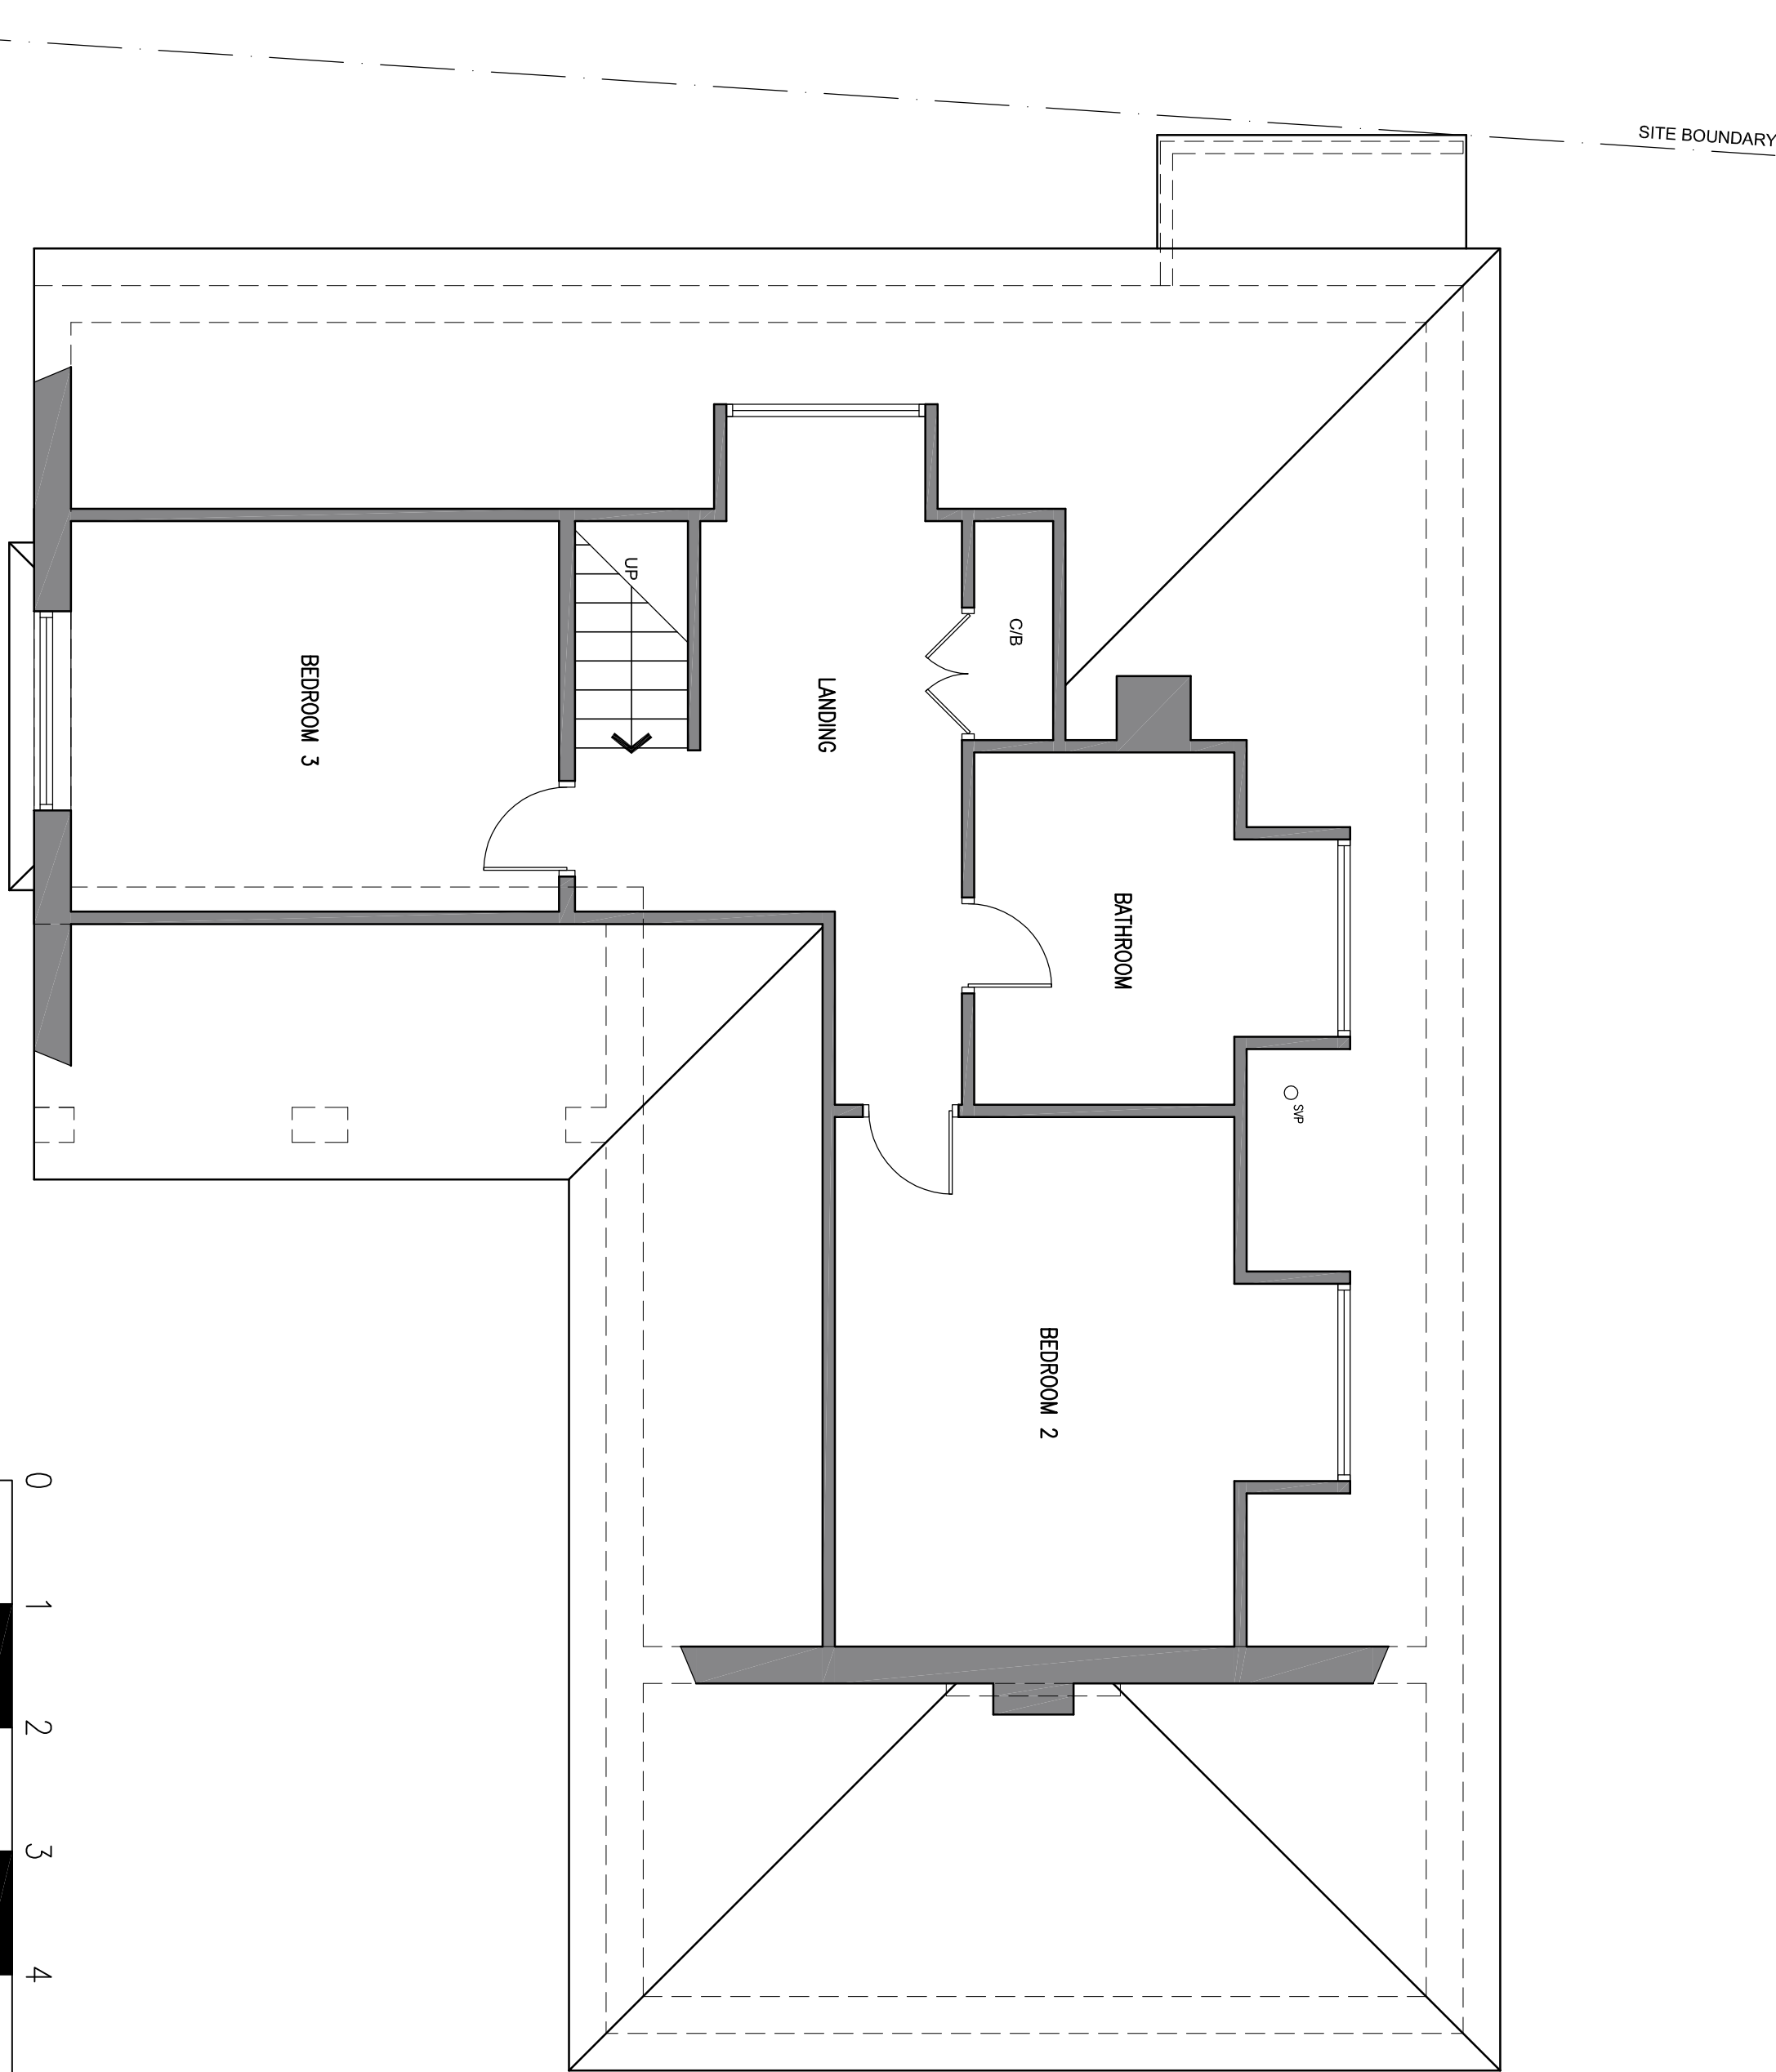


Copyright reserved
This drawing may only be used for the client and location specified in the title block. It may not be copied or disclosed to any other third party.
1. The works shown have been drawn for submission to the local planning authority and are not to be used for construction.
2. No works shall commence until planning approval has been given by the local authority.
3. The works shall be completed within the time specified in the planning approval or a building notice served with the local authority.
4. The dimensions indicated are approximate and subject to site checks by the contractor prior to commencement.
5. I accept no responsibility for any unknown factors which either preclude the works from construction or add additional costs, ie location of public sewers and underground services, or any underground structure or obstruction, condition of the existing building.


PLANNING ISSUE		06/07/21
PRIORITY APPROVAL ISSUE		02/06/21
REV	DESCRIPTION	DATE
MR & MRS LAMPRELL		
PROJECT		
2 WINDMILL DRIVE		
RUSTINGTON		
WEST SUSSEX, BN16 3HU		
DRAWINGS		
EXISTING FLOOR PLANS & ELEVATIONS		
STATUS		
APPLICATION		
SCALE	DATE	DRG. No.
1:100 1:50	MAY 2021	33660105
		REVISION
		.

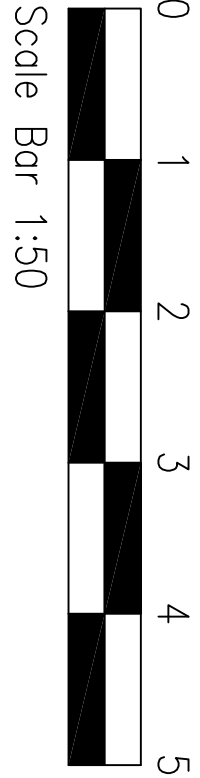


First Floor Plan

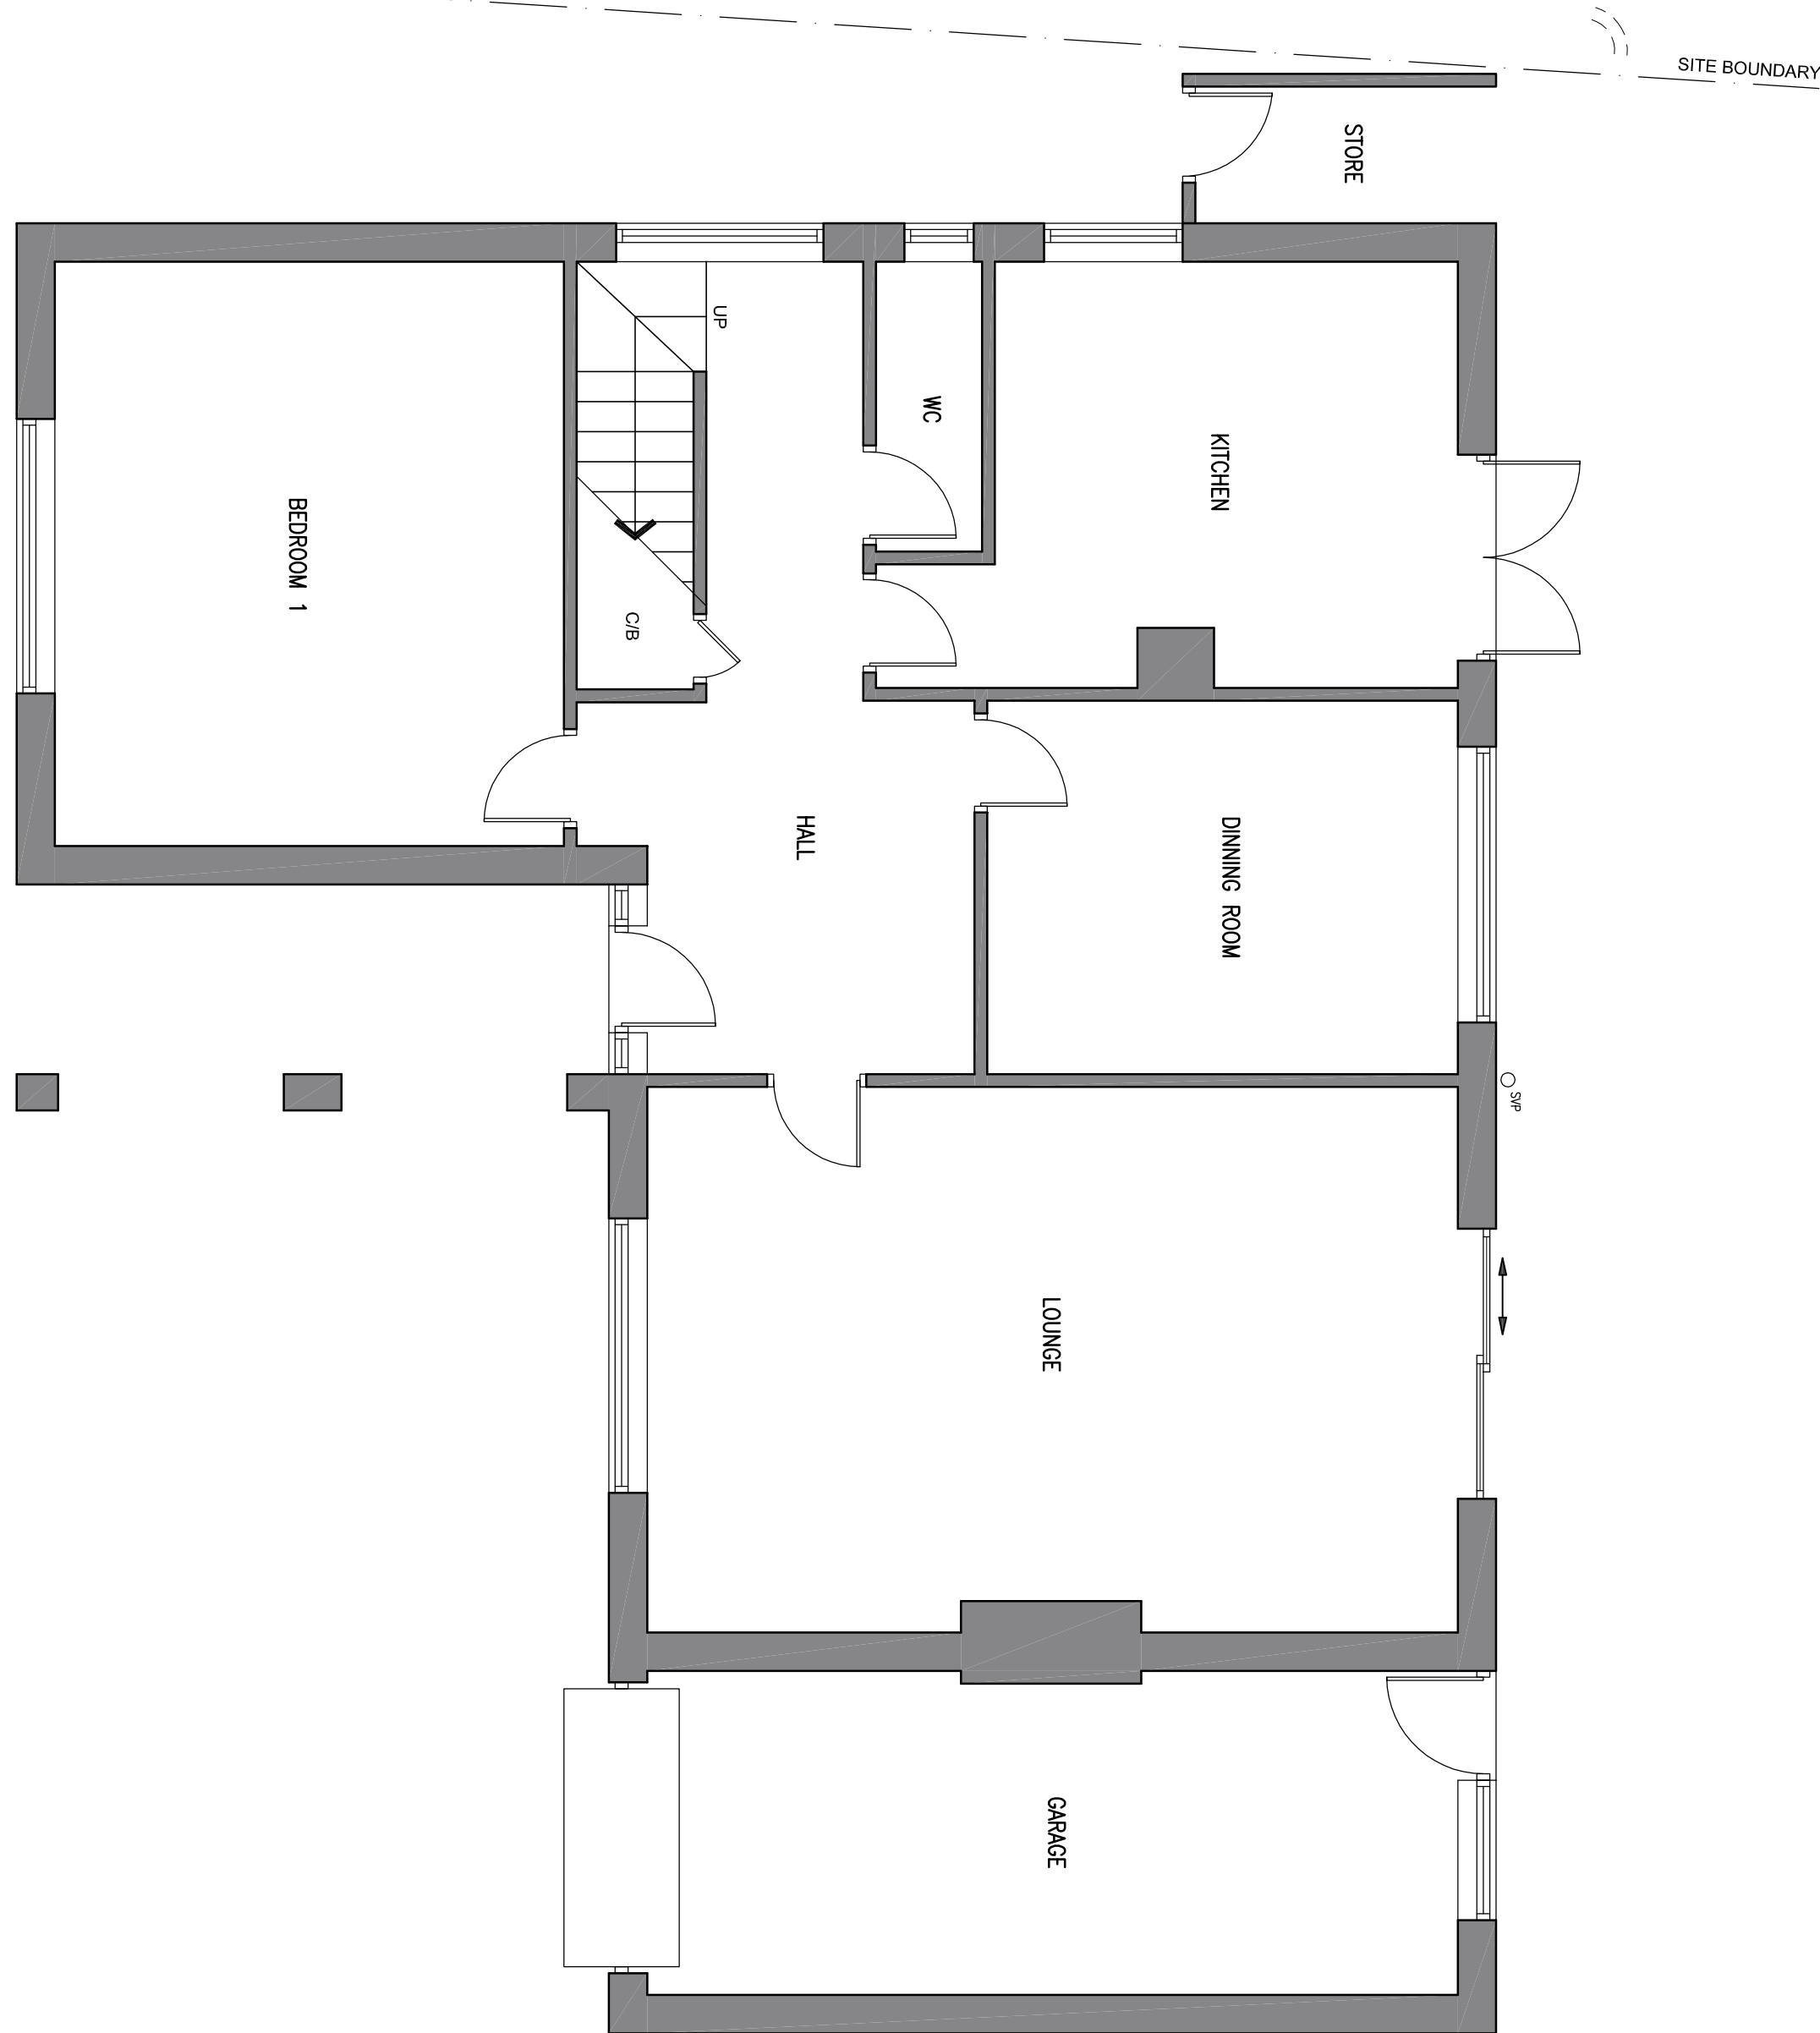


Ground Floor Plan
EXISTING FLOOR PLANS Scale 1:50

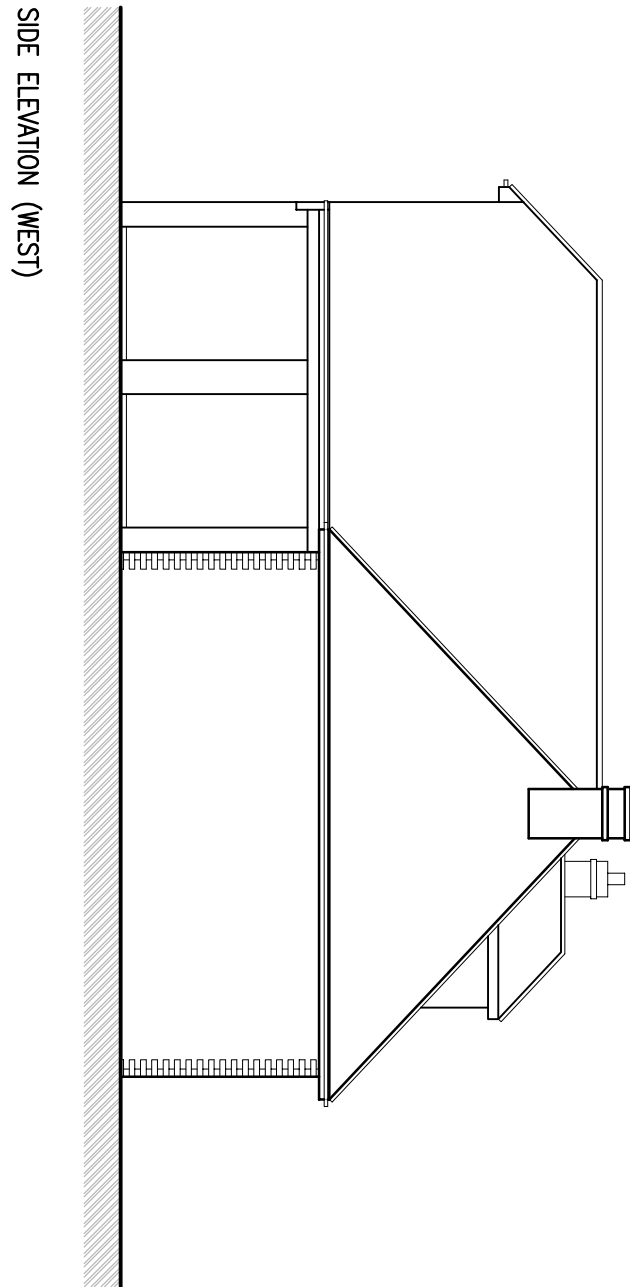


SIDE ELEVATION (WEST)

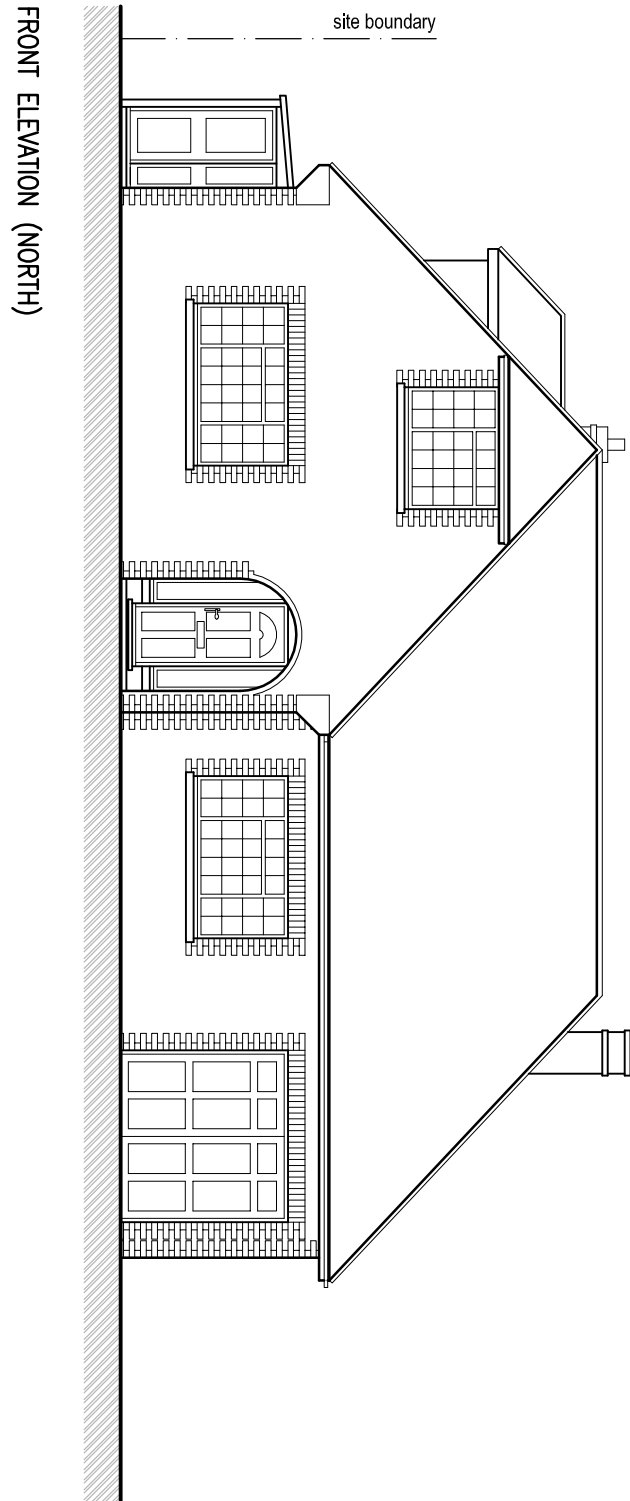


FRONT ELEVATION (NORTH)

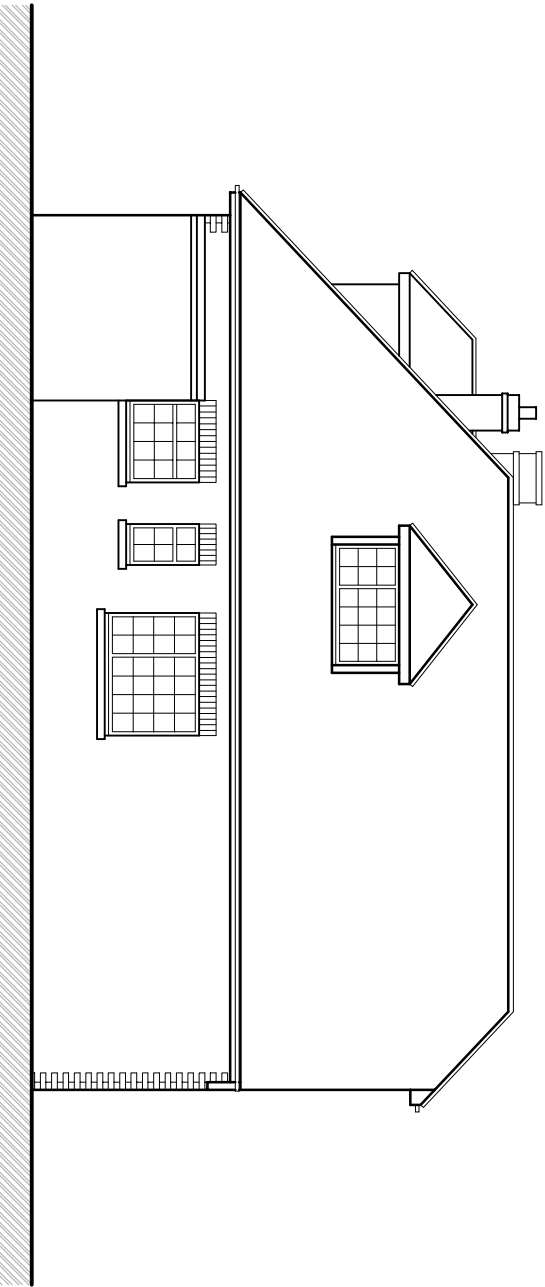

SIDE ELEVATION (EAST)

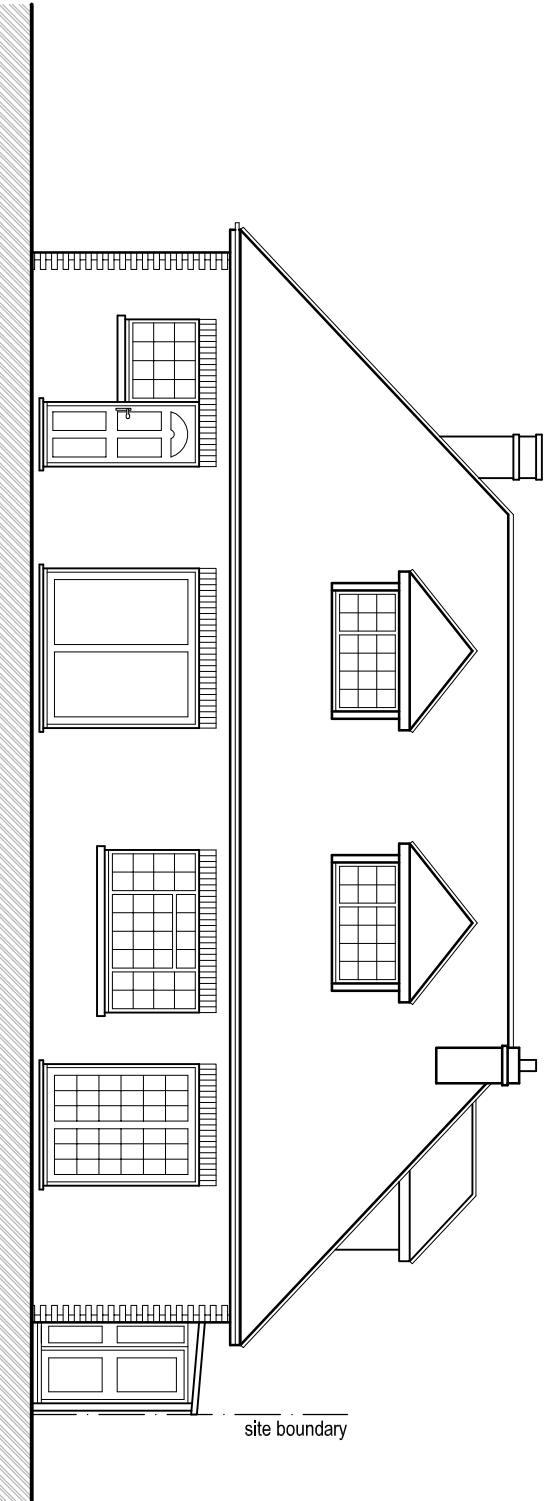

REAR ELEVATION (SOUTH)
EXISTING ELEVATIONS Scale 1:100

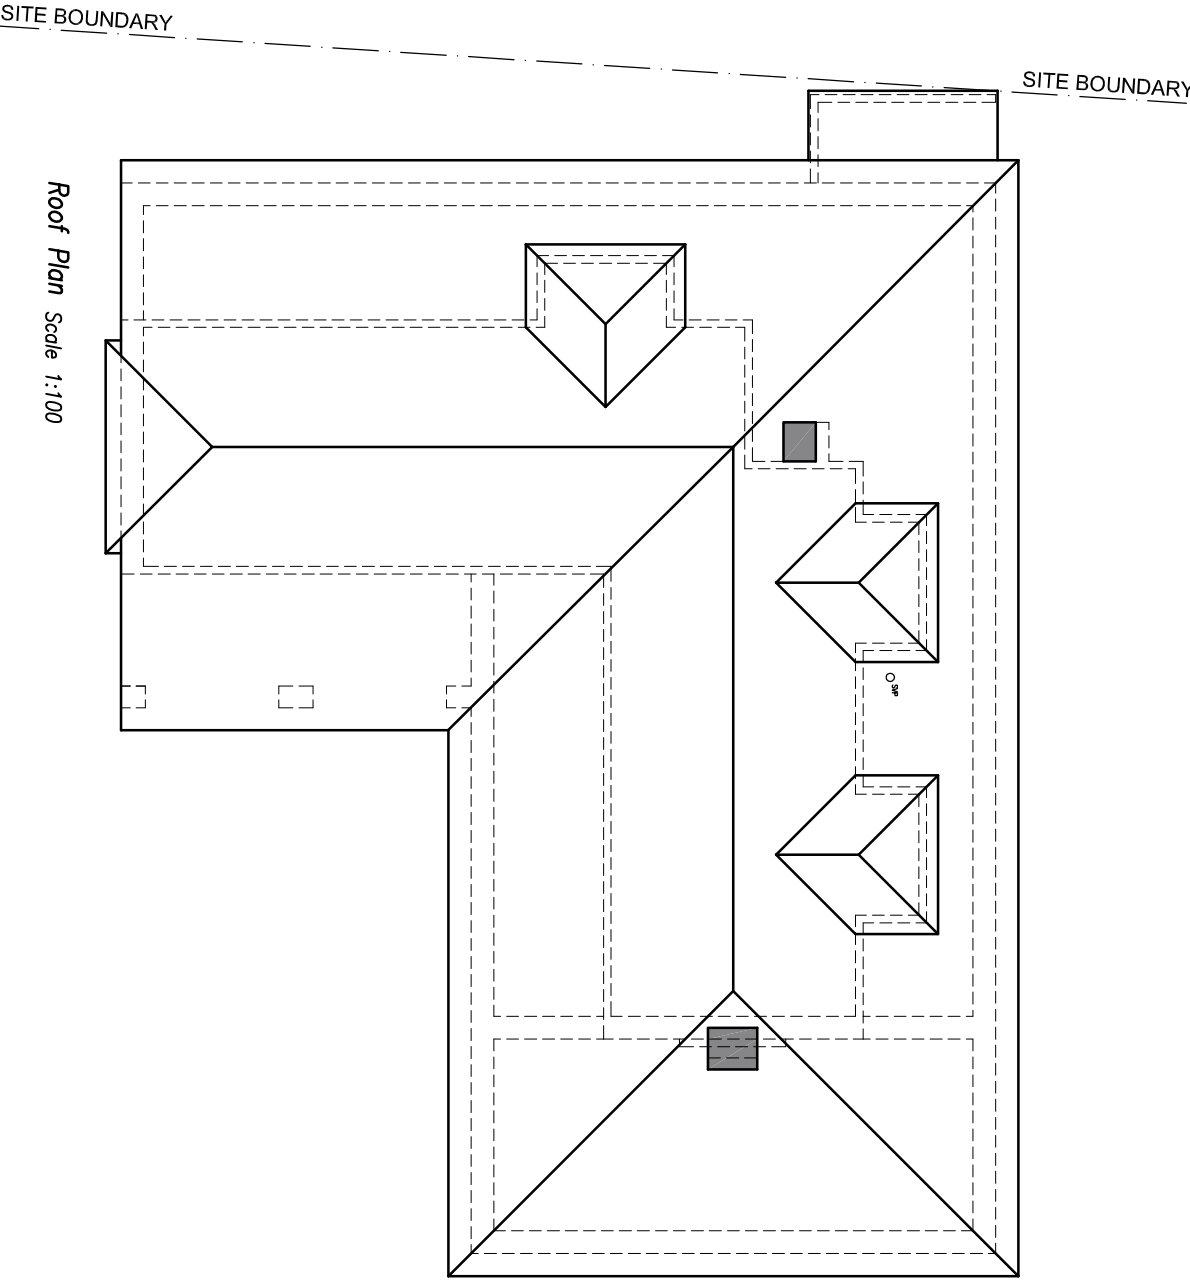

Roof Plan Scale 1:100

