



Copyright reserved


This drawing may only be used for the client and location specified in the title block. It may not be copied or disclosed to any other third party.
The works shown have been drawn for submission to the local planning authority and are not to be used for construction.
2. No works shall commence until planning approval has been given by the local authority.
3. The contractor shall ensure that either full plans building control approval or a building notice saved with the local authority.
4. The dimensions indicated are approximate and subject to site checks by the contractor prior to commencement.
5. I accept no responsibility for any unknown factors which either preclude the works from construction or add additional costs, be location or public services and underground services, or any underground structure or obstruction, condition of the existing building.

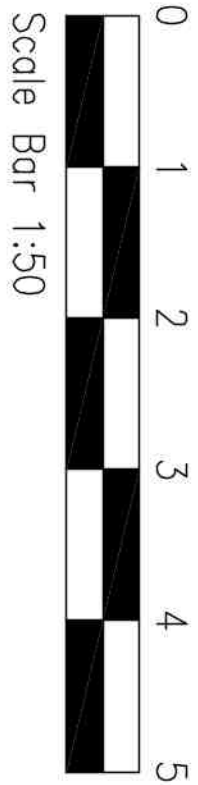


Ground Floor Plan
PROPOSED FLOOR PLANS Scale 1:50

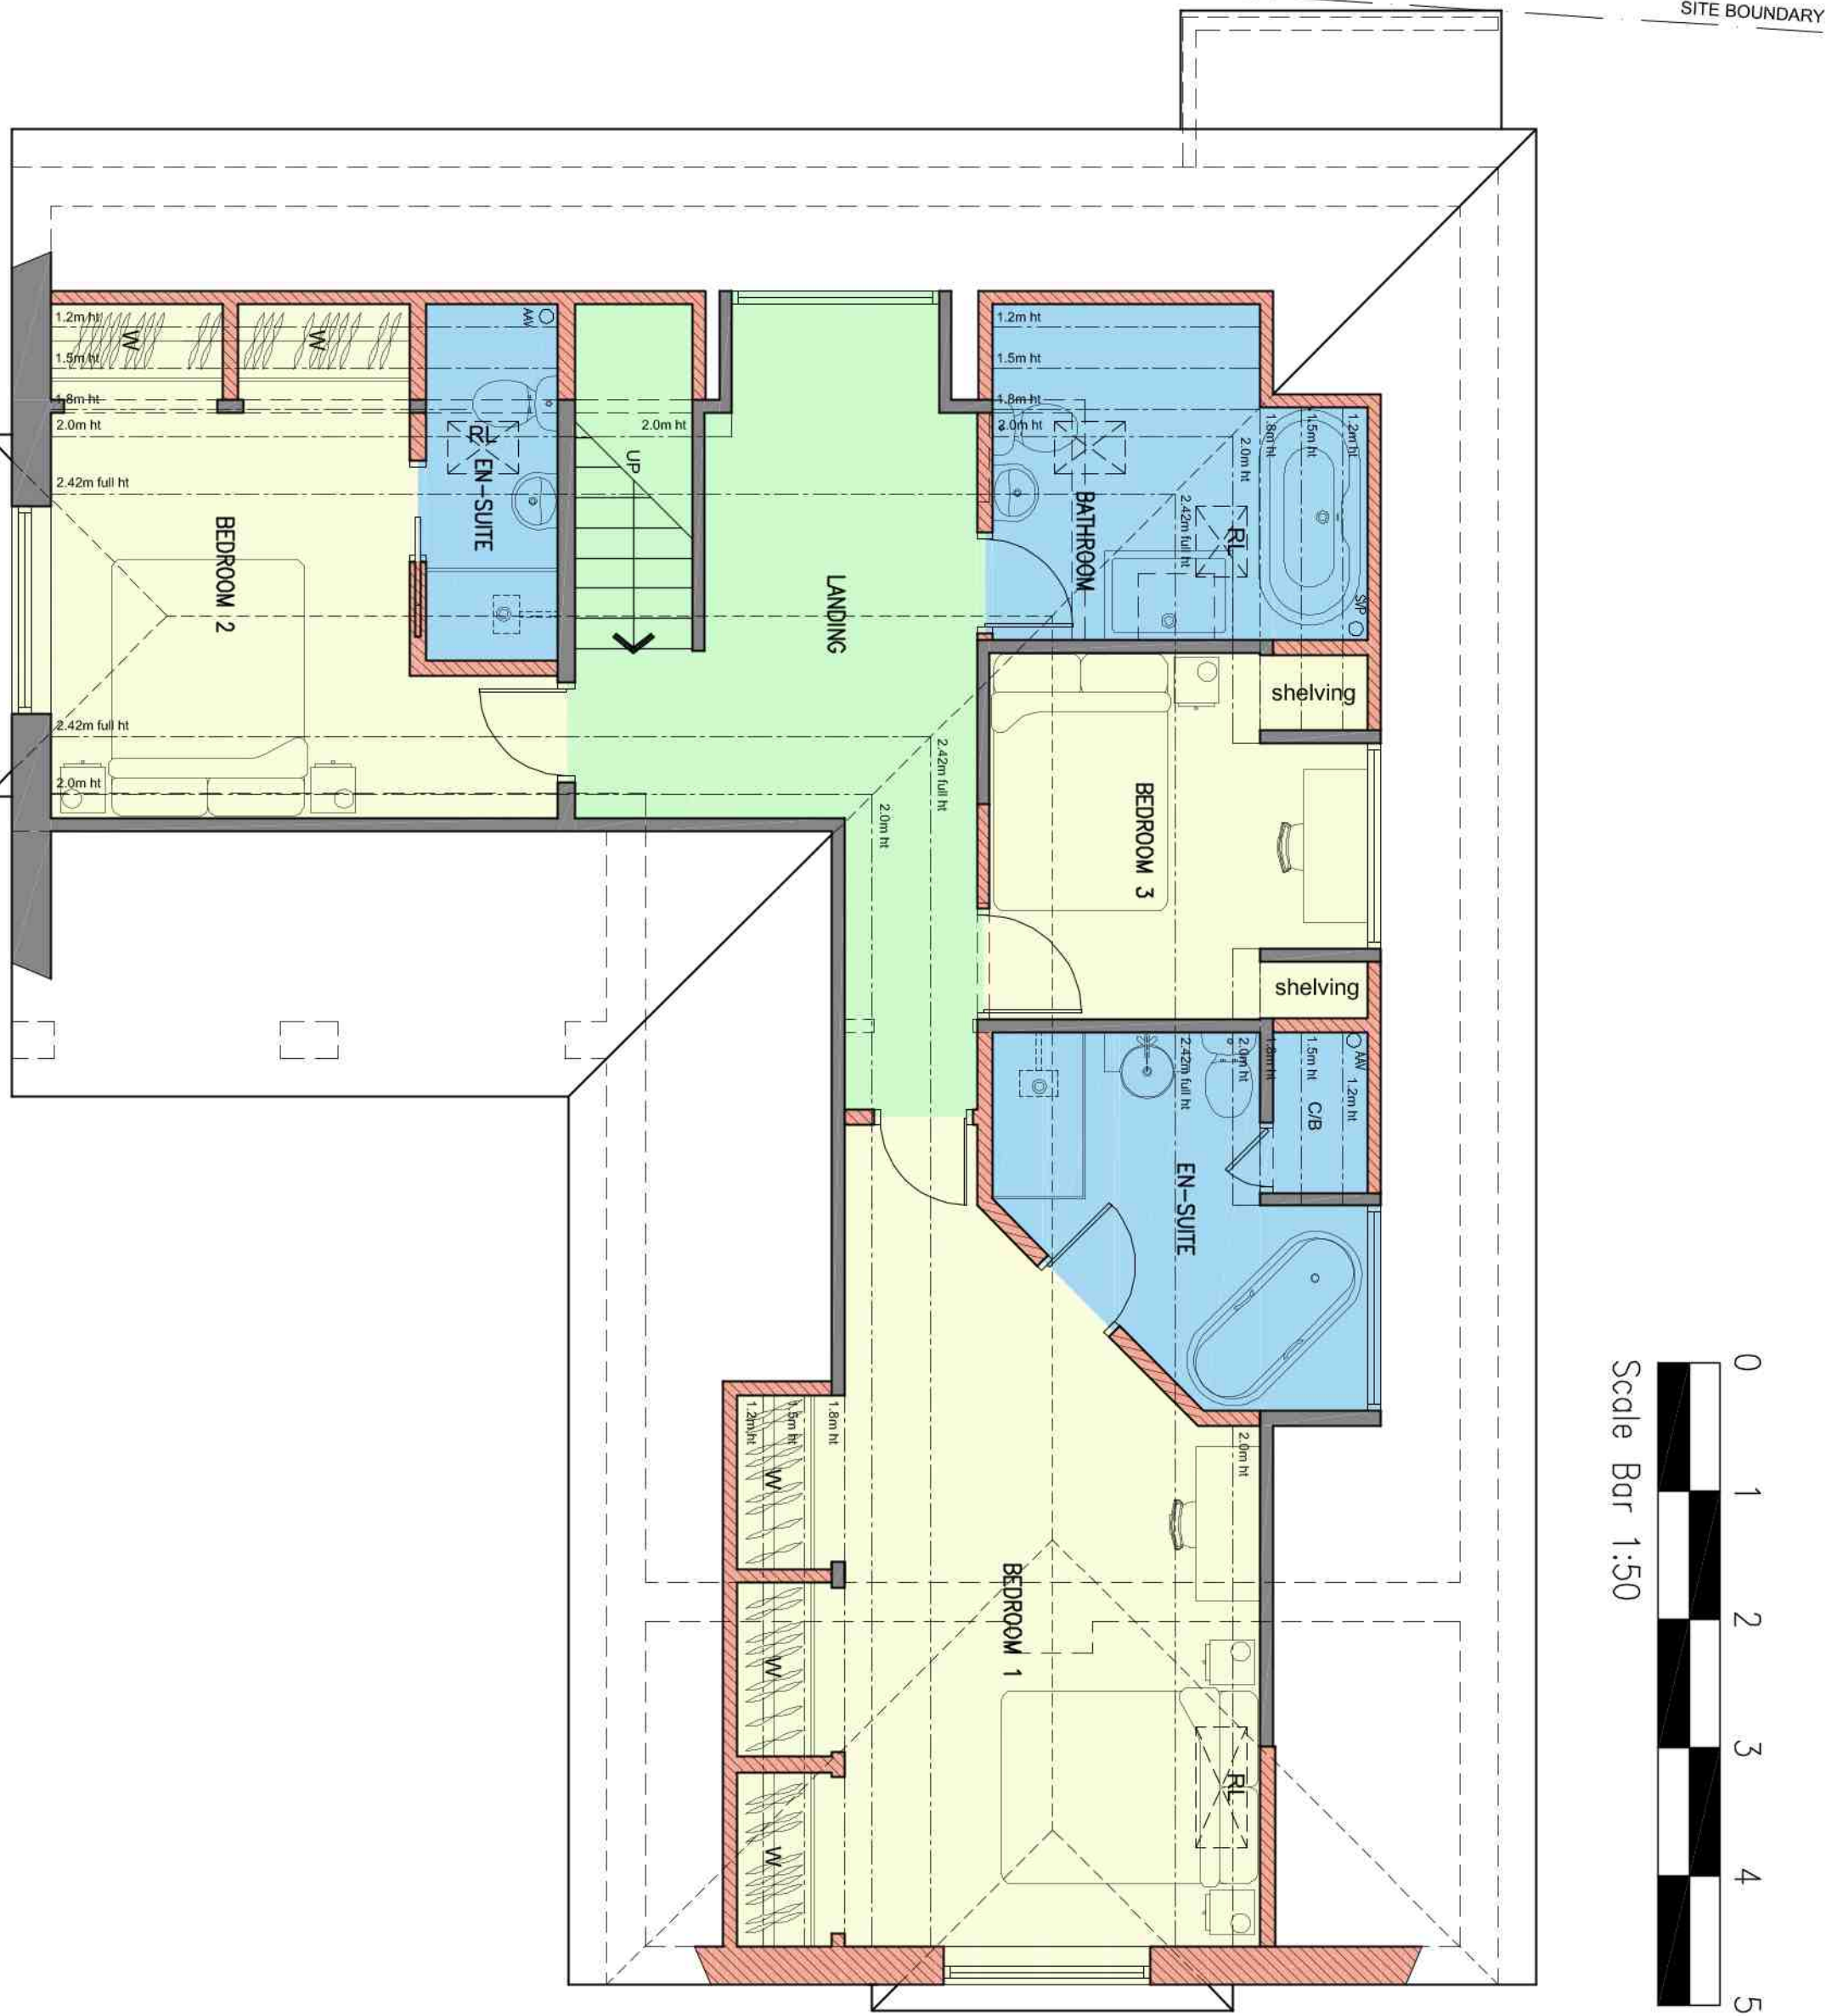


First Floor Plan

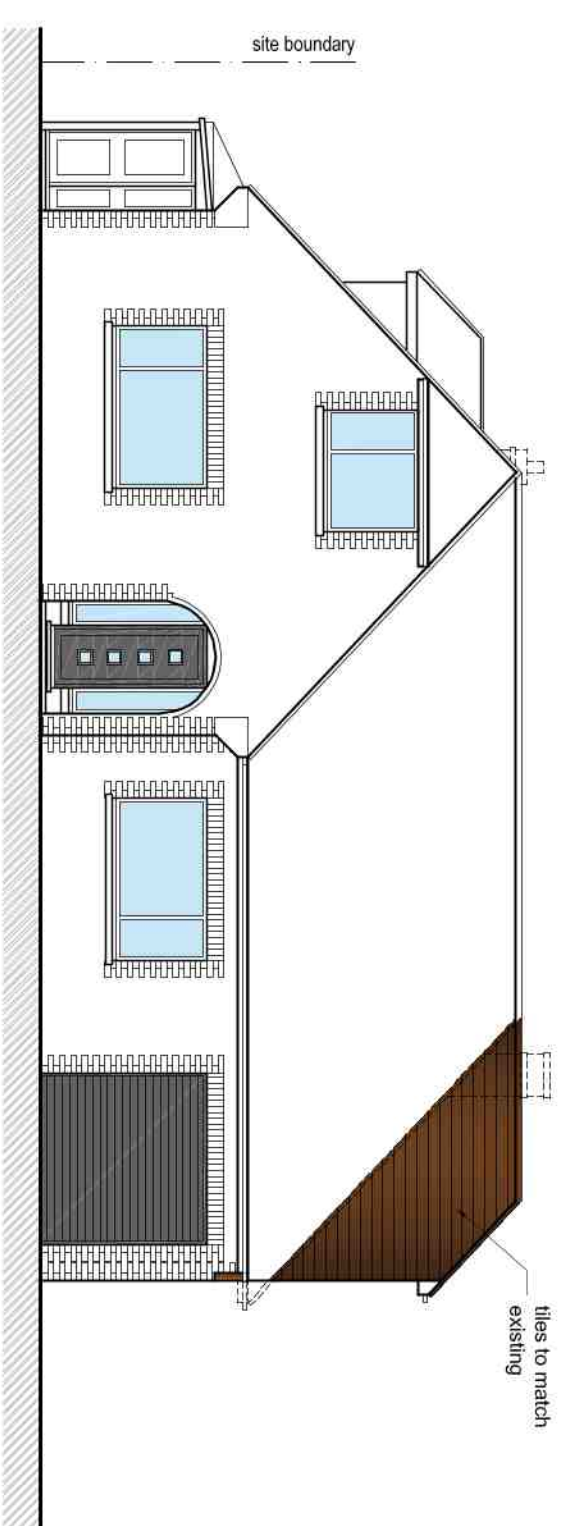


FRONT ELEVATION (NORTH) - SCHEME 1

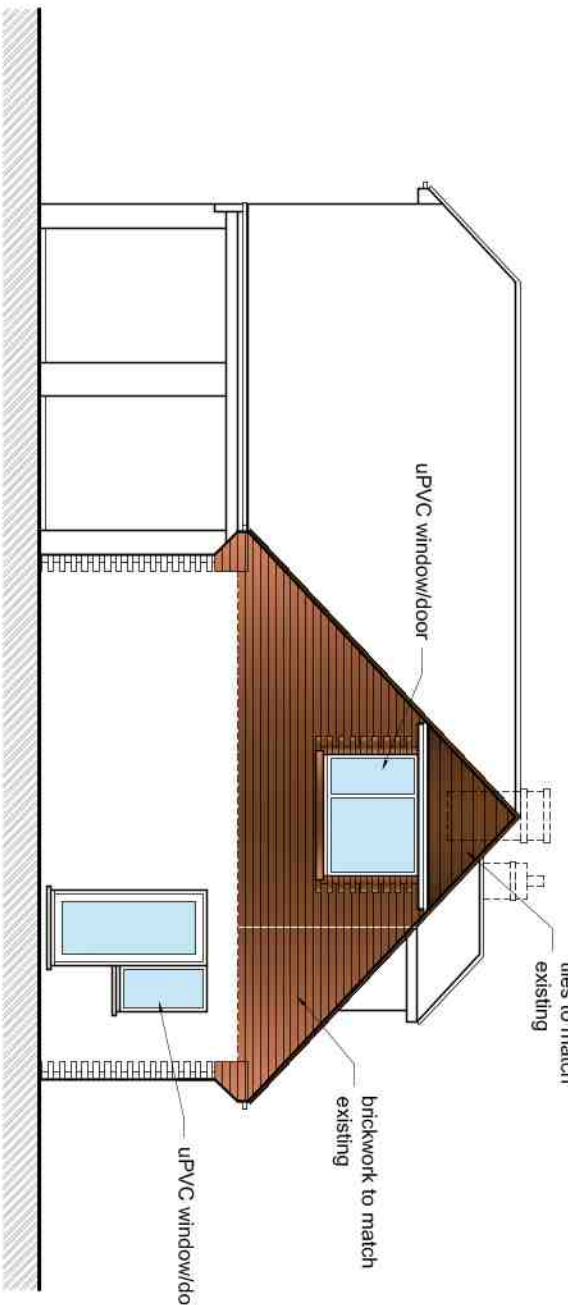


SIDE ELEVATION (WEST) - SCHEME 1

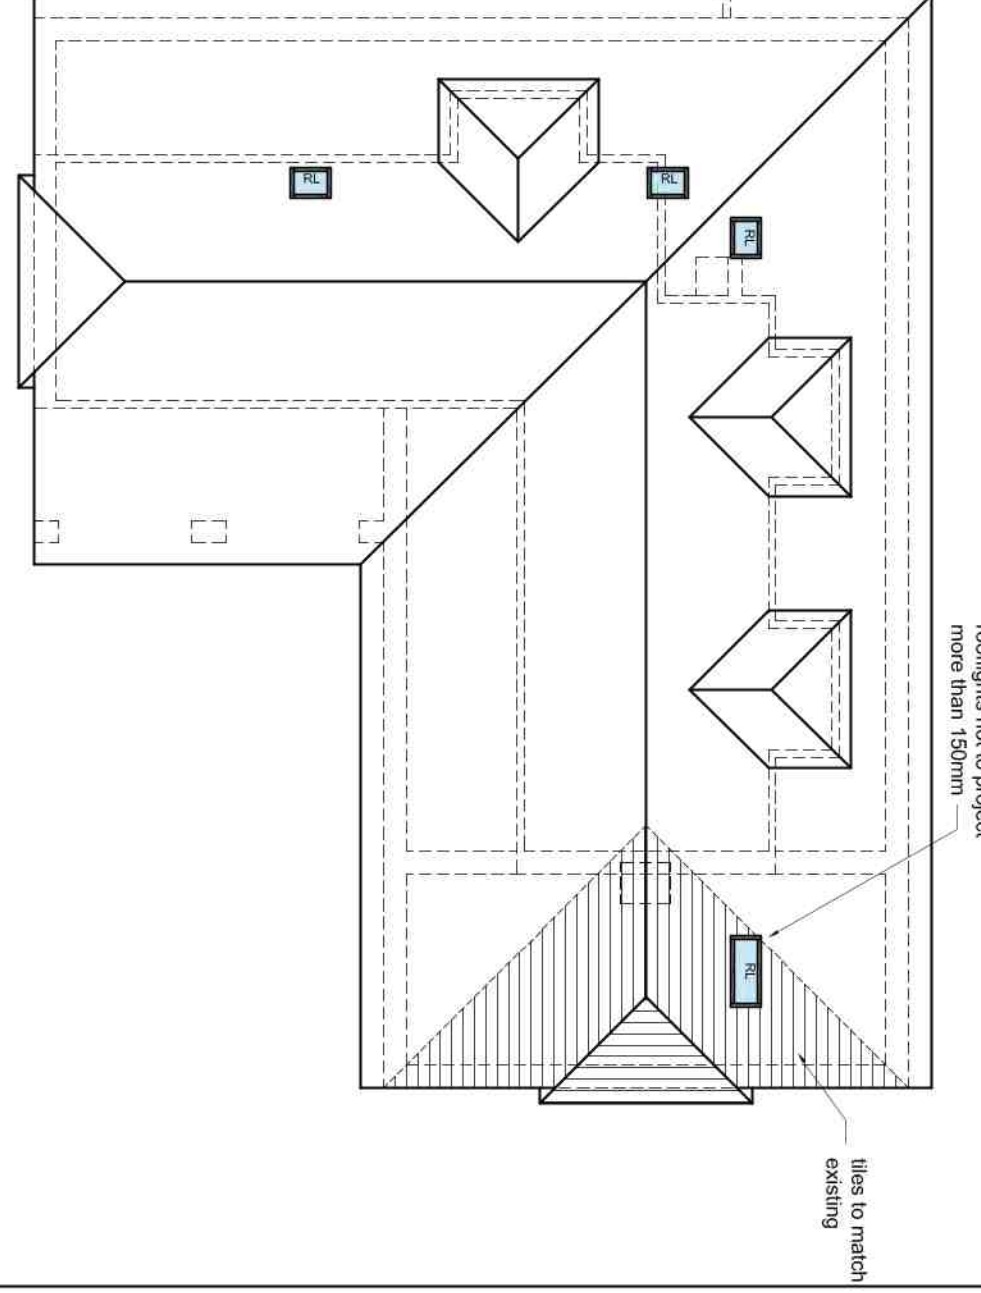


Roof Plan Scale 1:100

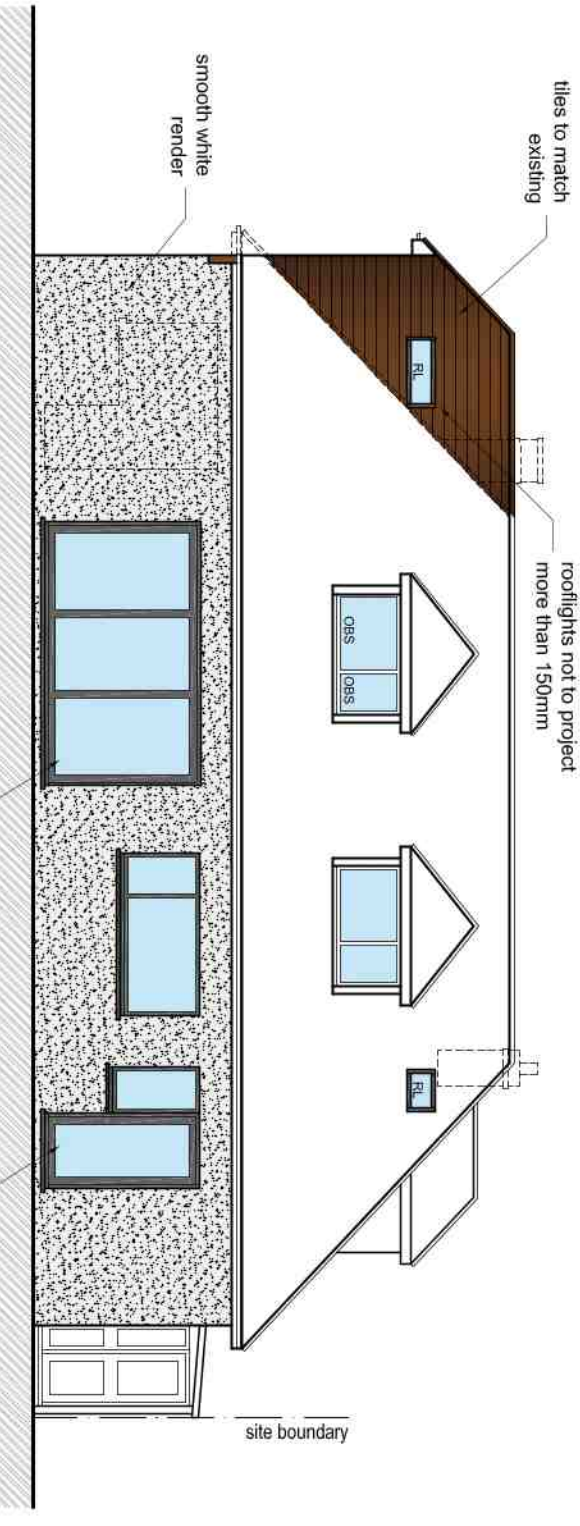


REAR ELEVATION (SOUTH) - SCHEME 1

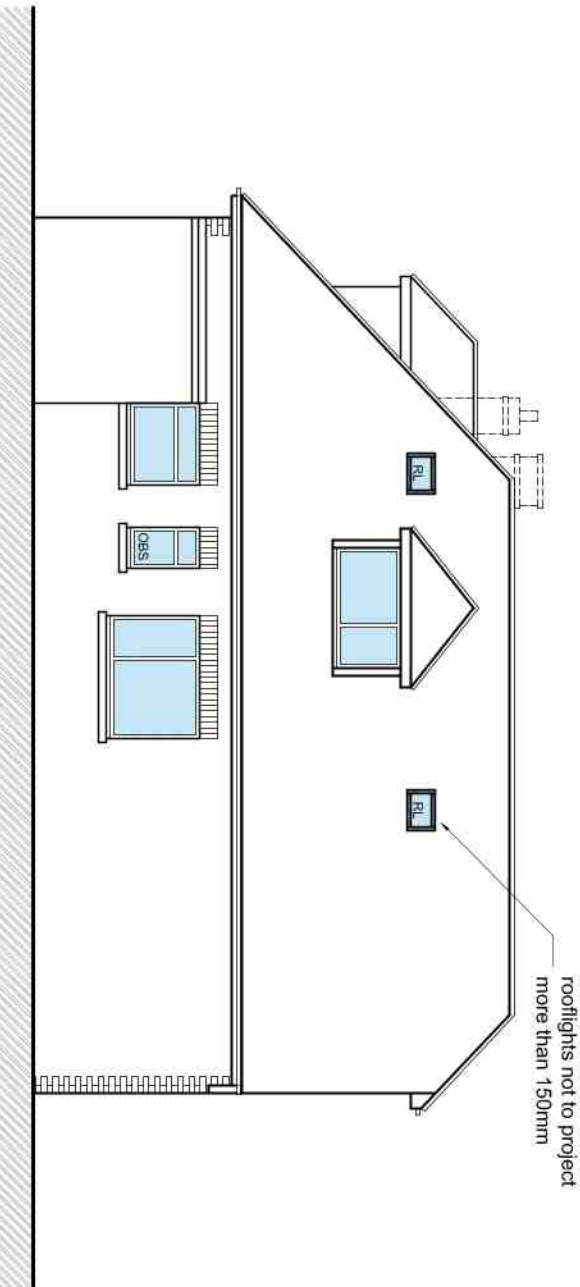


SIDE ELEVATION (EAST) - SCHEME 1

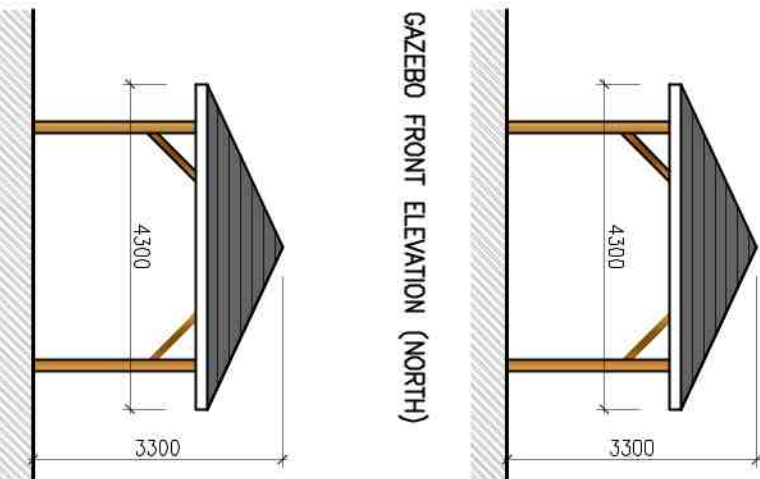


GAZEBO FRONT ELEVATION (NORTH)

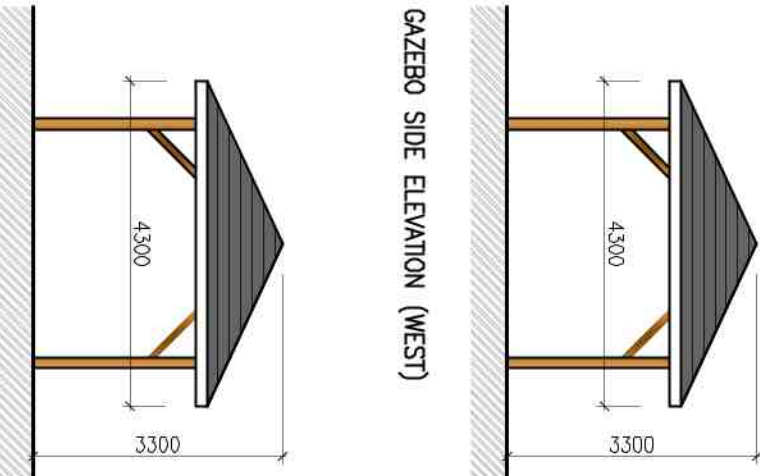


GAZEBO SIDE ELEVATION (WEST)

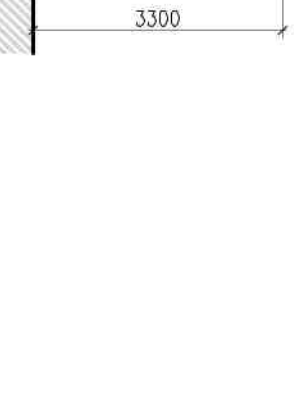

GAZEBO REAR ELEVATION (SOUTH)

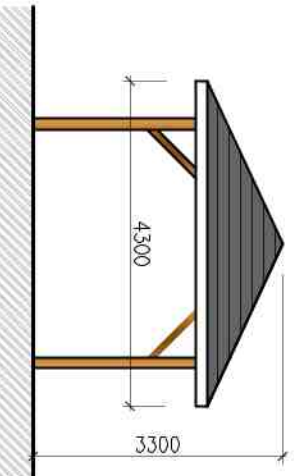

GAZEBO SIDE ELEVATION (EAST)

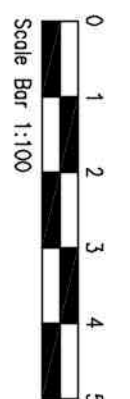

Scale Bar 1:100

STATUS			
APPLICATION			
SCALE	DATE	REF. NO.	REVISION
1:100 1:50	MAY 2021	33660106	A

PROJECT			
MR & MRS LAMPRELL			
2 WINDMILL DRIVE			
RUSTINGTON			
WEST SUSSEX, BN16 3JH			

REVISIONS			
PROPOSED FLOOR PLANS & ELEVATIONS			
REV	DESCRIPTION	DATE	
1	PLANNING ISSUE	06/07/21	
2	PLANNING ISSUE	02/08/21	

APPENDIX			
GAZEBO ELEVATIONS ADDED			
PLANNING ISSUE			
PLANNING ISSUE			