



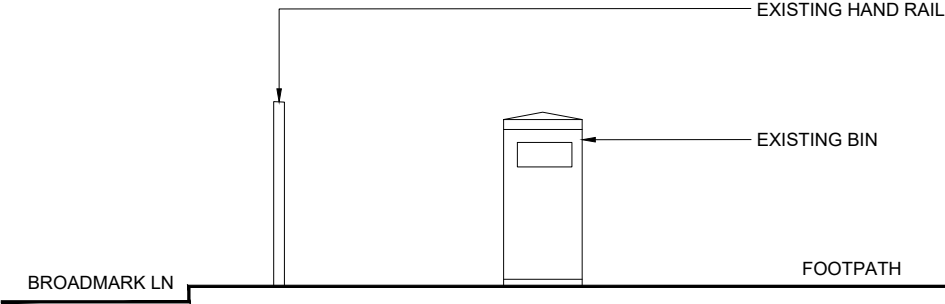

EXISTING FRONT ELEVATION
SCALE 1:50

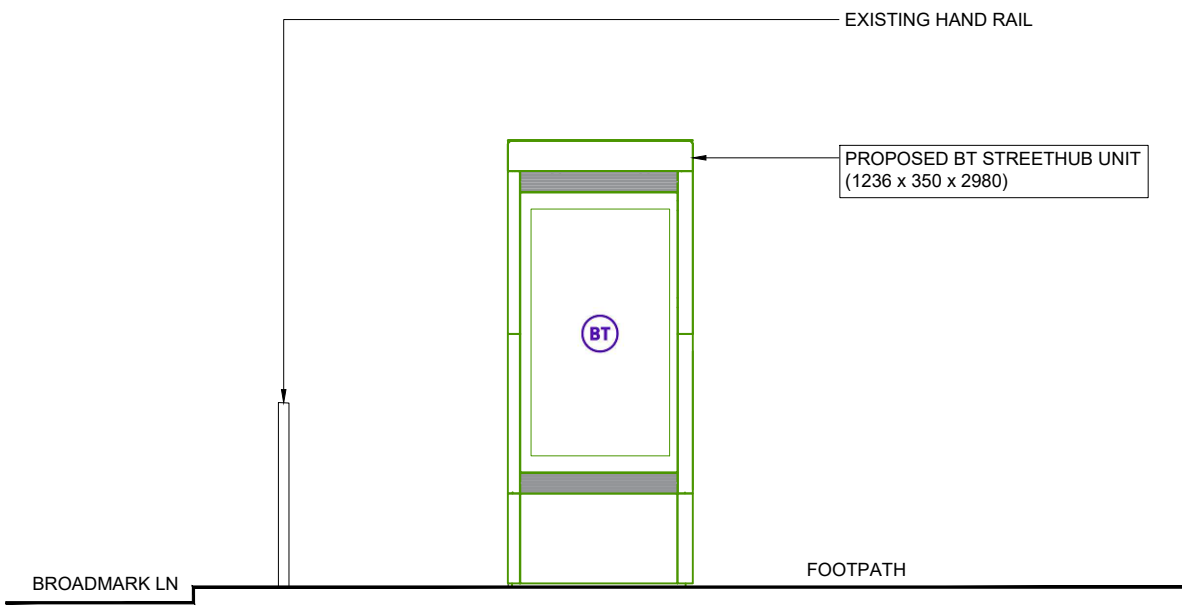

PROPOSED FRONT ELEVATION
SCALE 1:50



PROPOSED PHOTOMONTAGE
NTS



PROPOSED SIDE ELEVATION
SCALE 1:50

GENERAL NOTES

Use written dimensions only, do not scale from drawing. Use latest revision of all referenced information.

LAT 50.809957	LONG -0.505152
---------------	----------------

A	04-08-2025	New BT Streethub Structure	MJS	ABH
Rev	Date	Description	Drawn	Chkd
				
				
Drg Status PLANNING				
Cell No. & Name 3-ADU004				
Site Name & Address Pavement o/s 9 Broadmark Parade, Broadmark Lane, Rustington, Littlehampton, BN16 2NE				
Drawing Title EXISTING AND PROPOSED ELEVATIONS				
Scale 1:50		Date 04-08-2025		
Drawn By MJS		Checked By ABH		
Drawing Number 003				Revision A