

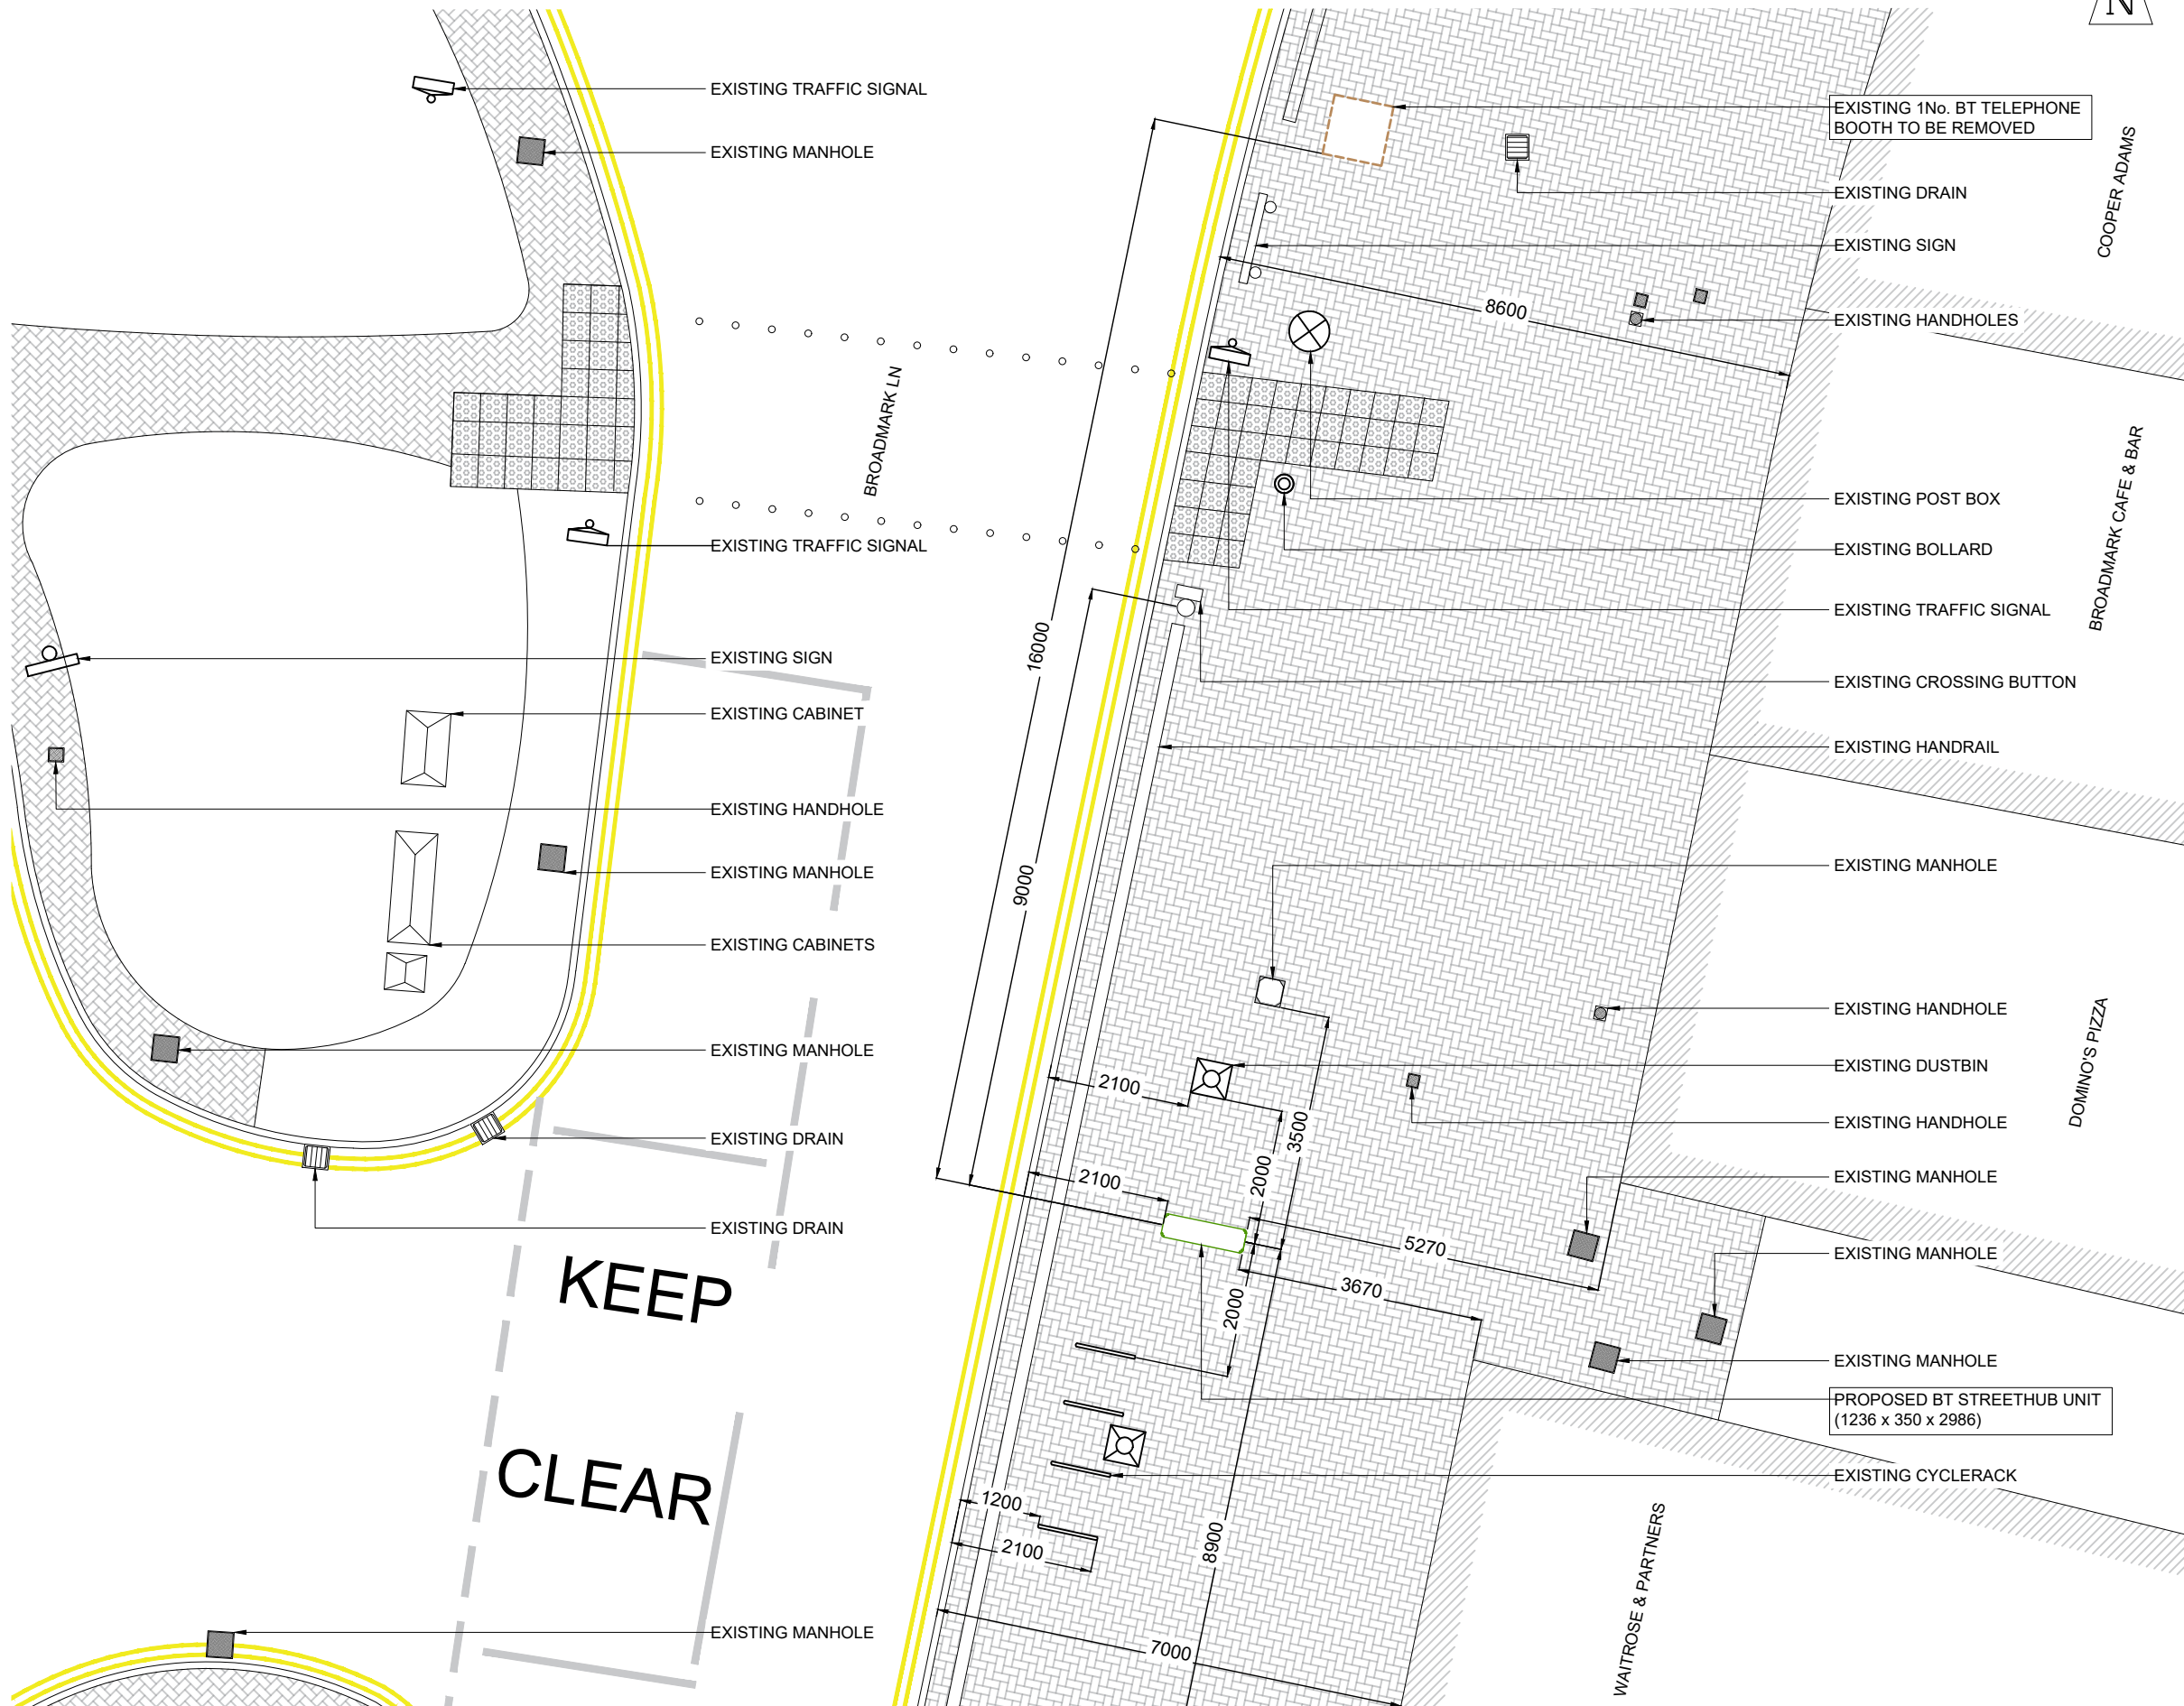


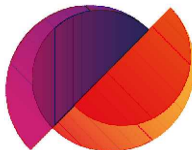

GENERAL NOTES				
Use written dimensions only, do not scale from drawing. Use latest revision of all referenced information.				
LAT 50.809957		LONG -0.505152		
A	04-08-2025	New BT Streethub Structure	MJS	ABH
Rev	Date	Description	Drawn	Chkd
 mitie				
				
Drg Status PLANNING				
Cell No. & Name 3-ADU004				
Site Name & Address Pavement o/s 9 Broadmark Parade, Broadmark Lane, Rustington, Littlehampton, BN16 2NE				
Drawing Title PROPOSED SITE PLAN				
Scale 1:100		Date 04-08-2025		
Drawn By MJS		Checked By ABH		
Drawing Number 002			Revision A	

 

PROPOSED SITE PLAN
SCALE 1:100