




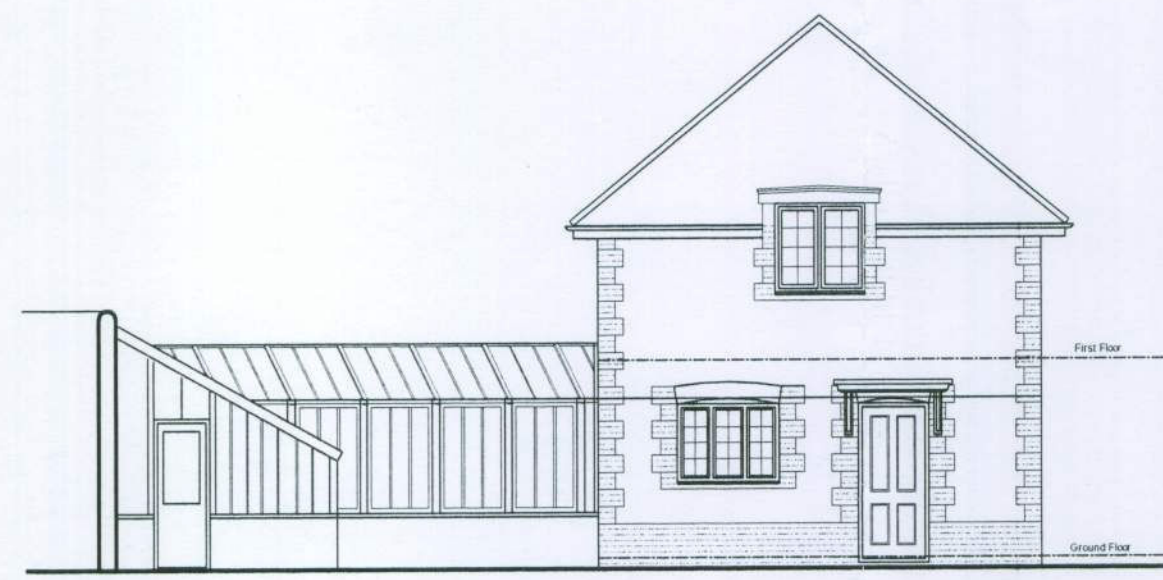


West Elevation

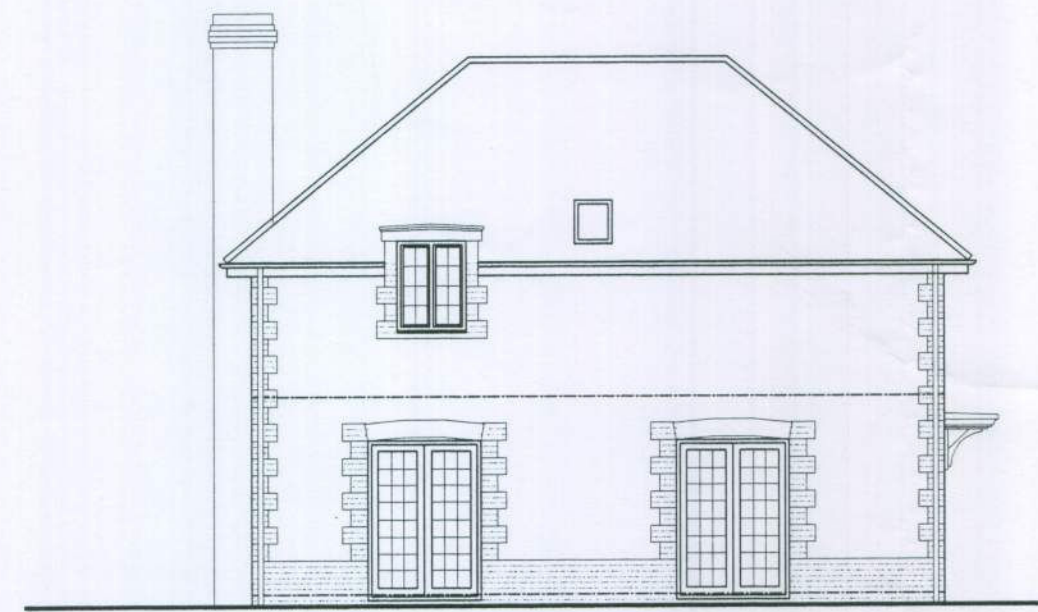

North Elevation

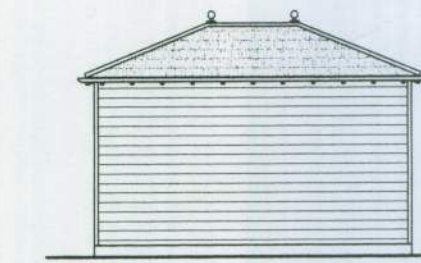

North Elevation

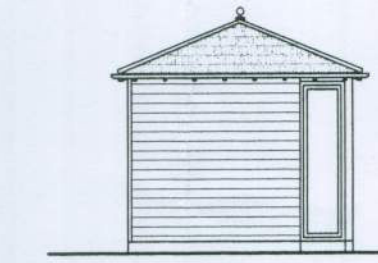

East Elevation

External Finishes

Roof :

Roof clad with natural slates -
Ensor Sobrano Premier Slates

Walls:

Walls constructed in flint and brick work
with brick plinth quoins reveals and arches.
Bricks to be Leicestershire Multi Cream Stock
bricks, flint work formed with Dorset
flint blocks

Windows:

Doors and windows to be painted timber.

Glazed Link:

Glazed link between gatehouse and
existing green house to be constructed
with white painted timber frame over
a brick base wall.

Summer House

Roof


Roof clad with cedar shingles

Walls


Walls clad with painted or stained
timber boarding

Windows


Windows to be painted timber

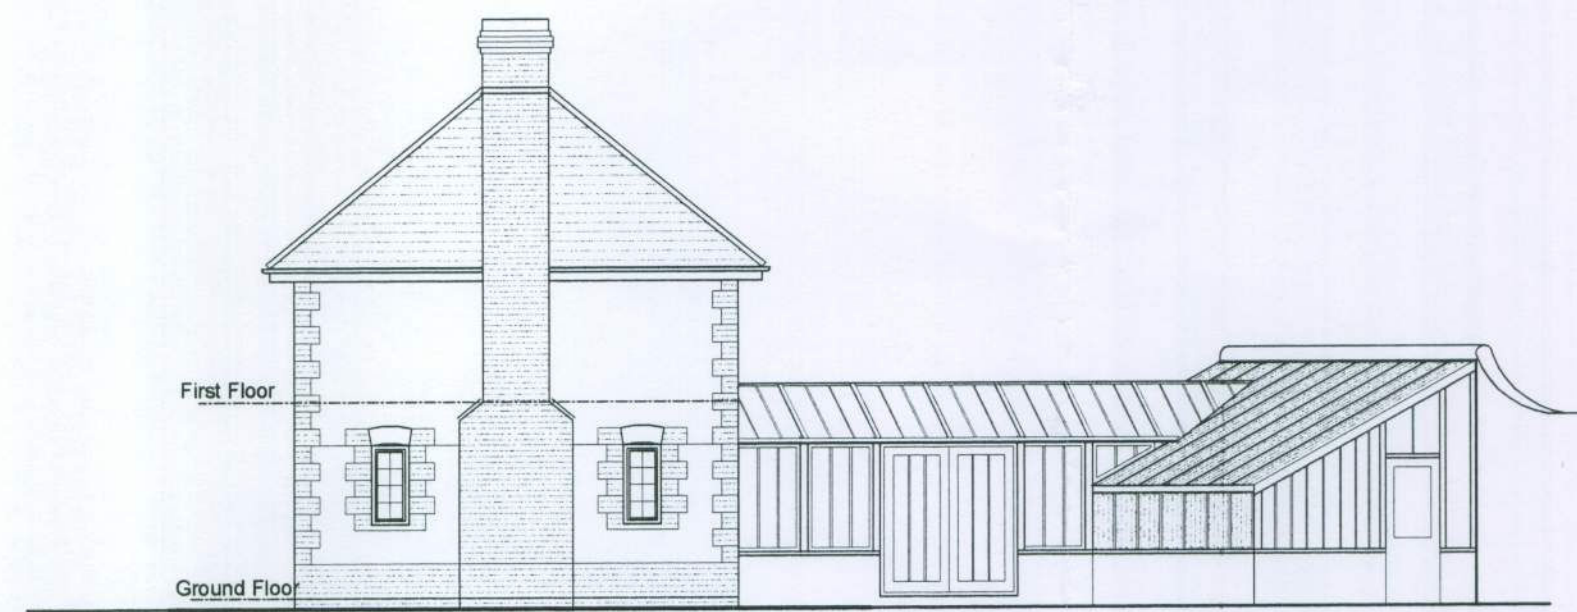


East Elevation

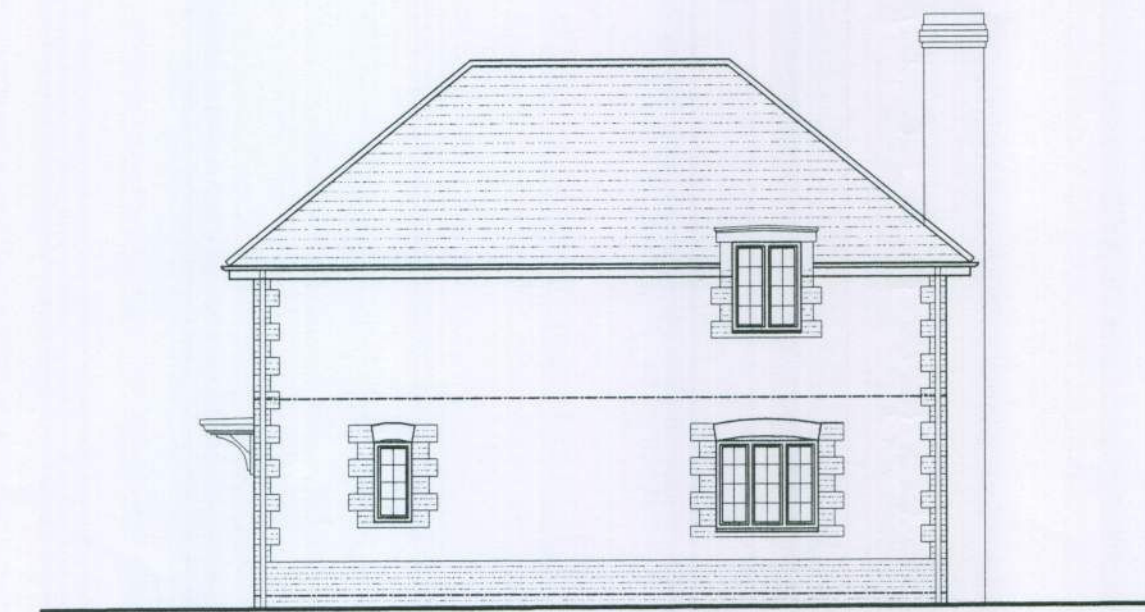


South Elevation

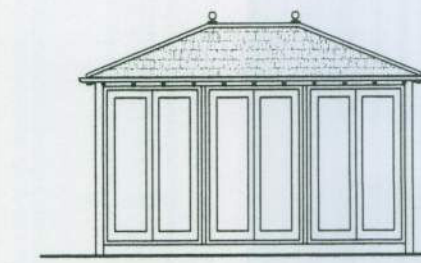

South Elevation

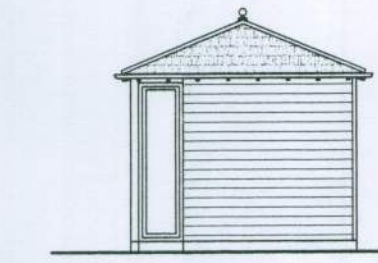


West Elevation

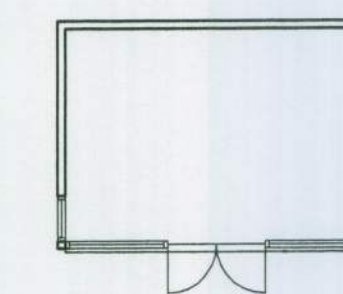


Floor Plan


Summer House

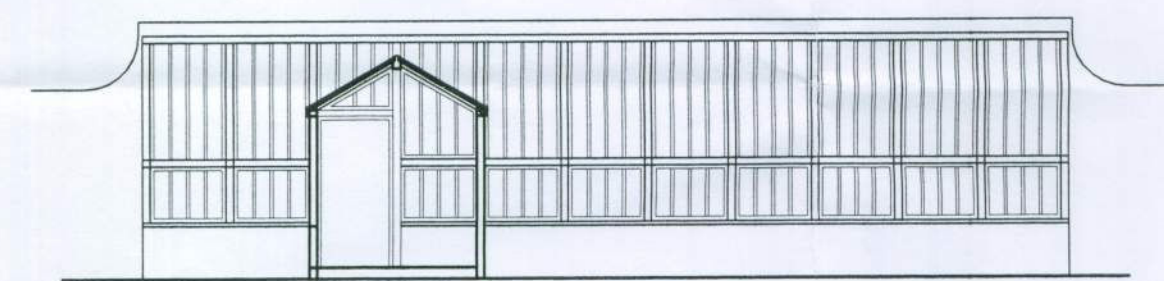


Section AA

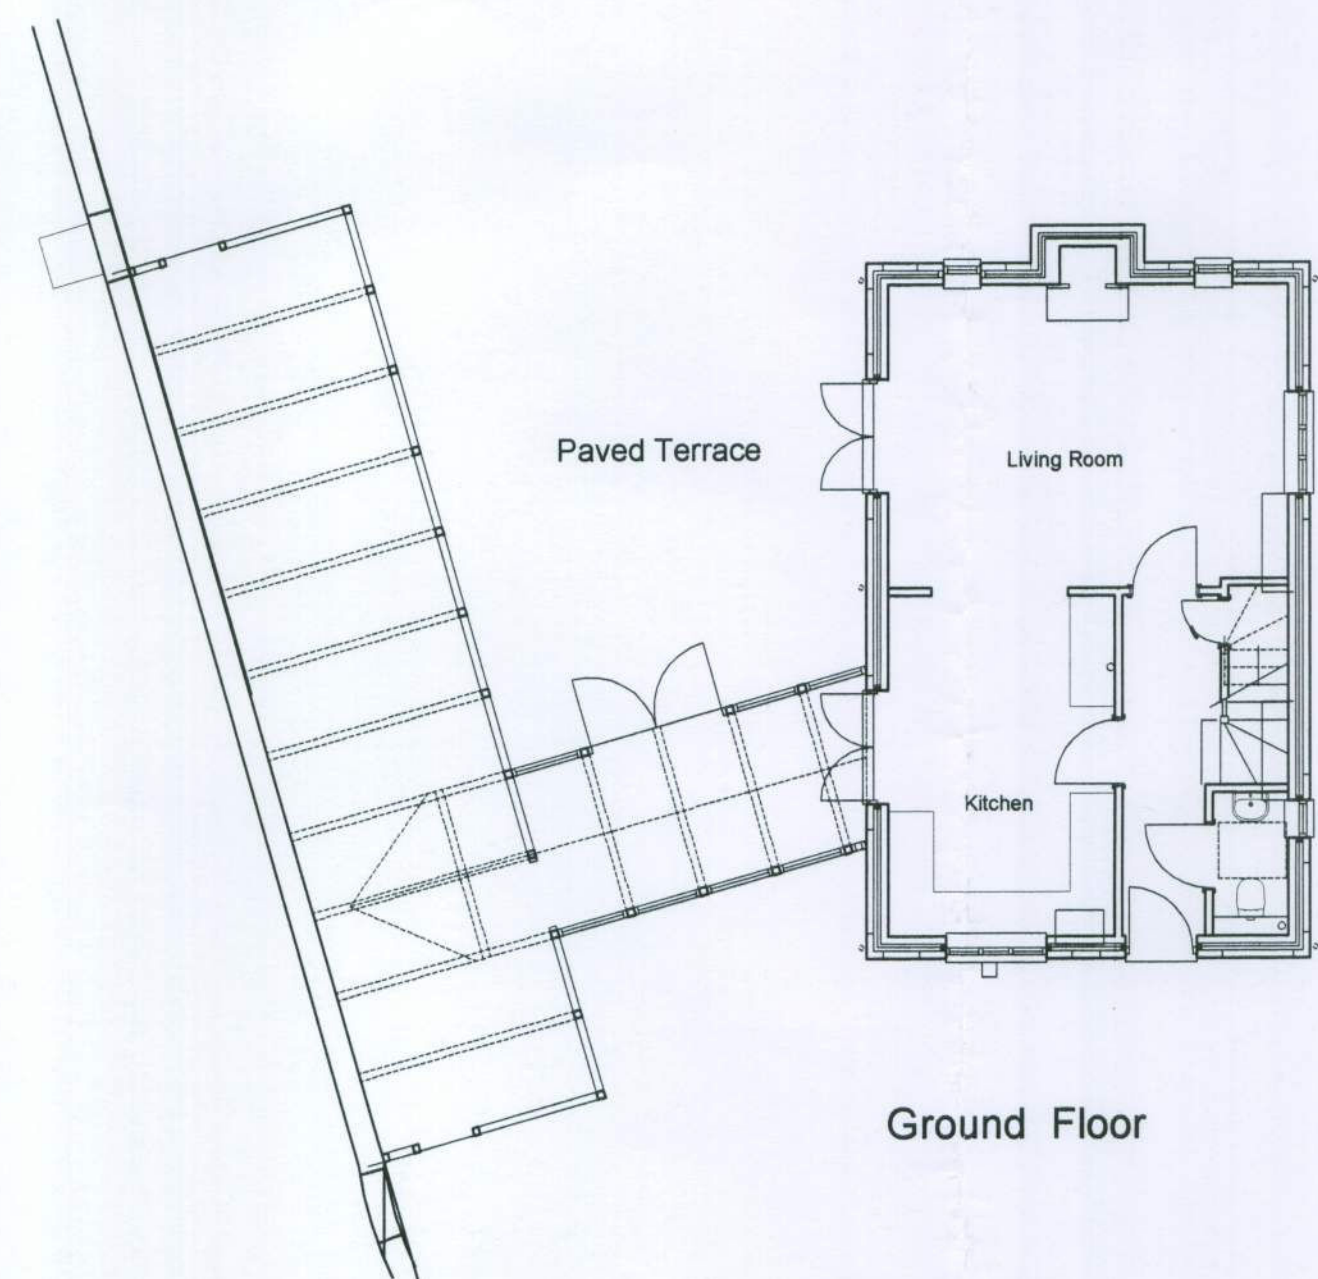

Ground Floor

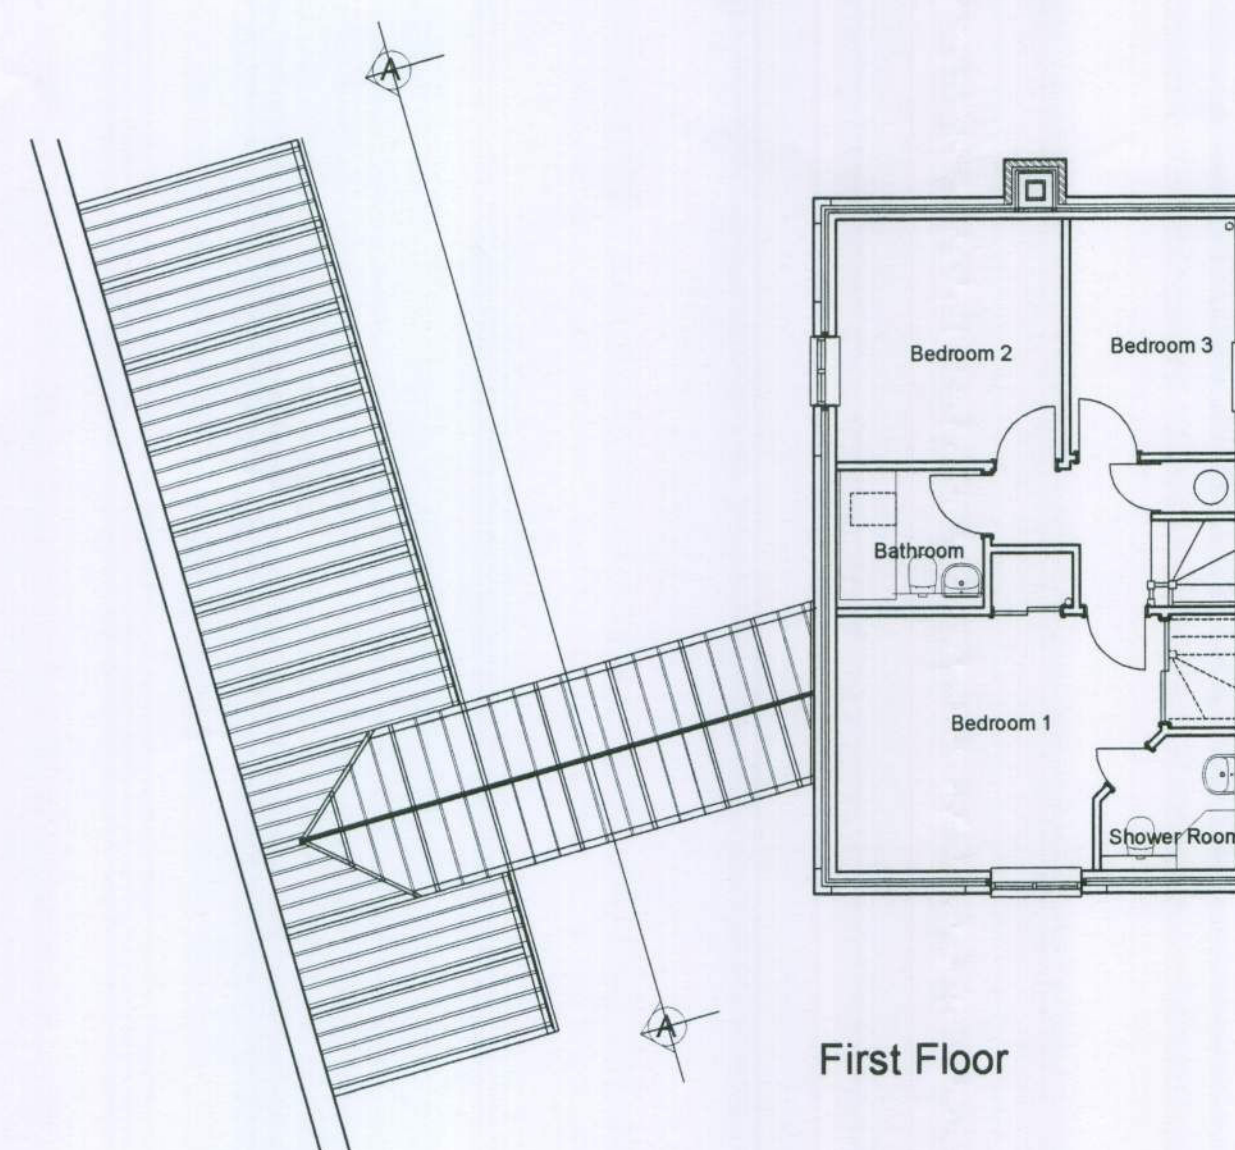

First Floor

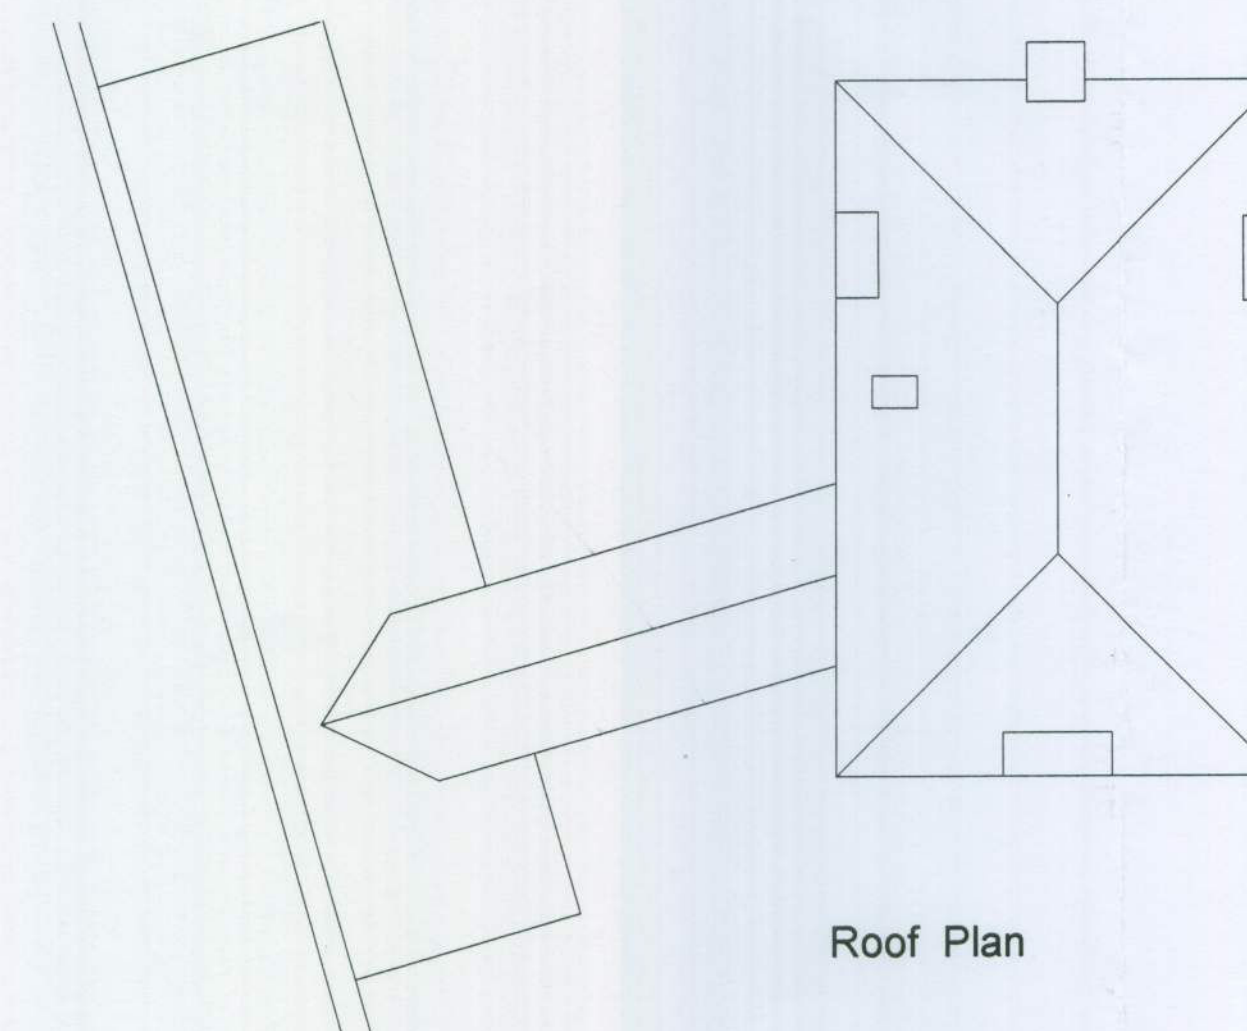

Roof Plan

R J C A
CHARTERED ARCHITECTS

LIME KILN BARN
COLWORTH
CHICHESTER
WEST SUSSEX
PO20 6DS

Tel 01243 787011
Fax 01243 787022

Rev A Details of summer houses added
REVISION

July 2010

PROJECT			
Proposed Gate House at West Preston Manor			
SUBJECT			
Floor Plans and Elevations			
SCALE 1:100	DATE Mar 2010	DRAWING No	Rev A
DRAWN	CHECKED	09 / 17 / 24	