



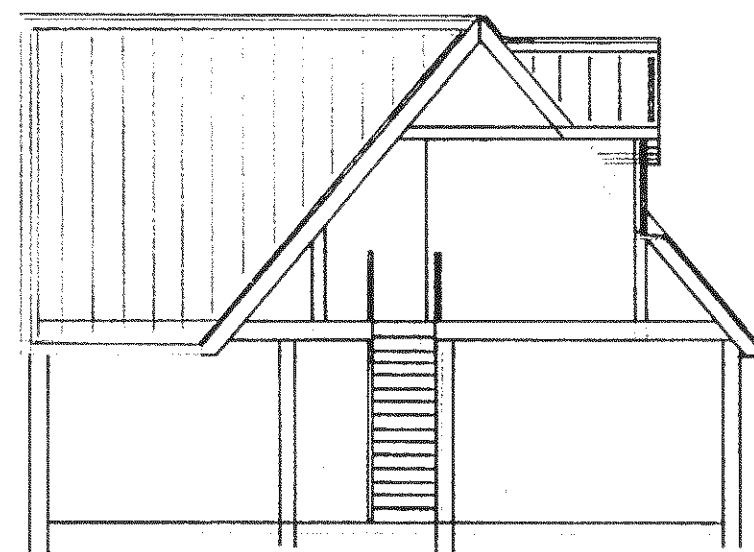


SECTION A-A

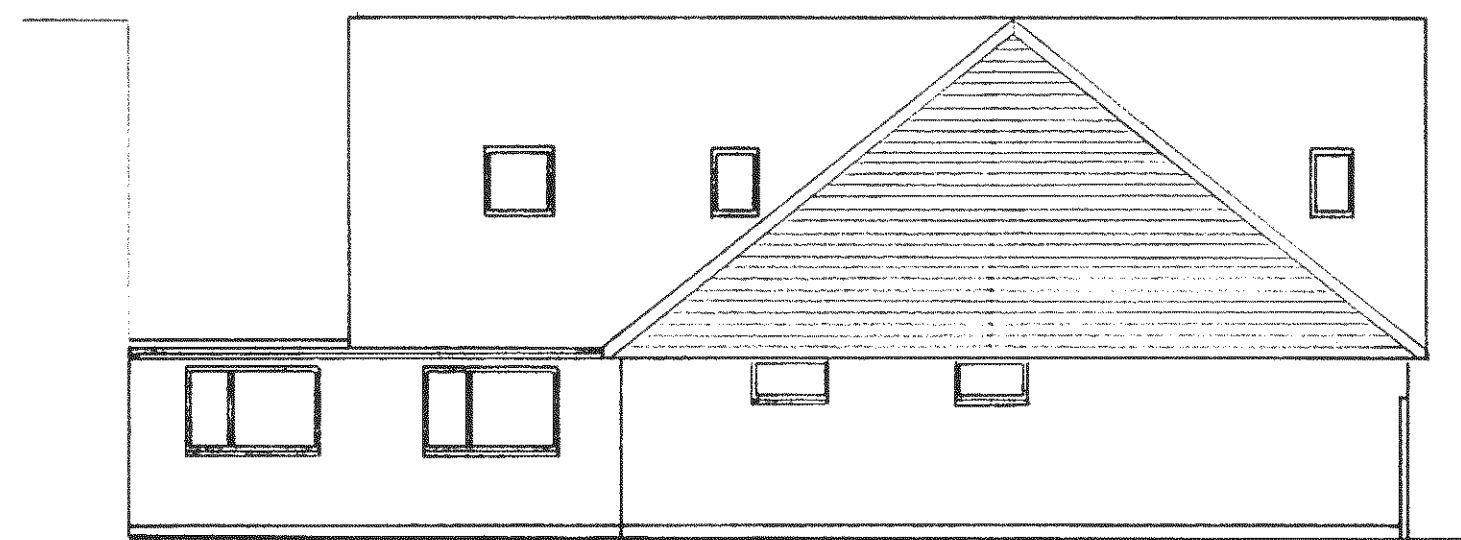


PROPOSED SOUTH ELEVATION




PROPOSED EAST ELEVATION

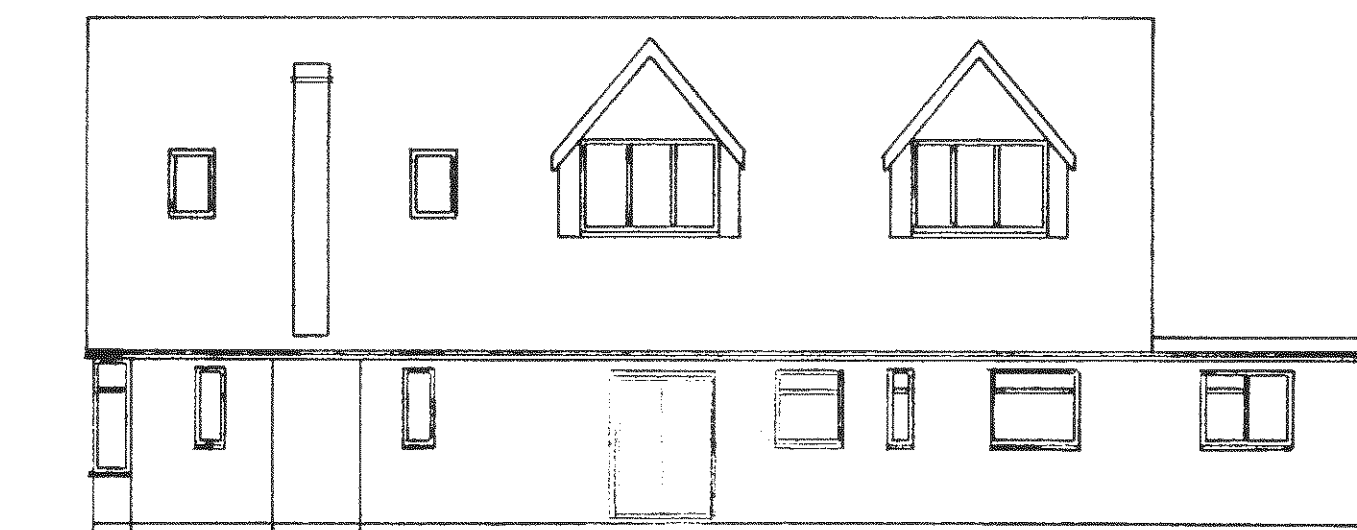

PROPOSED NORTH ELEVATION

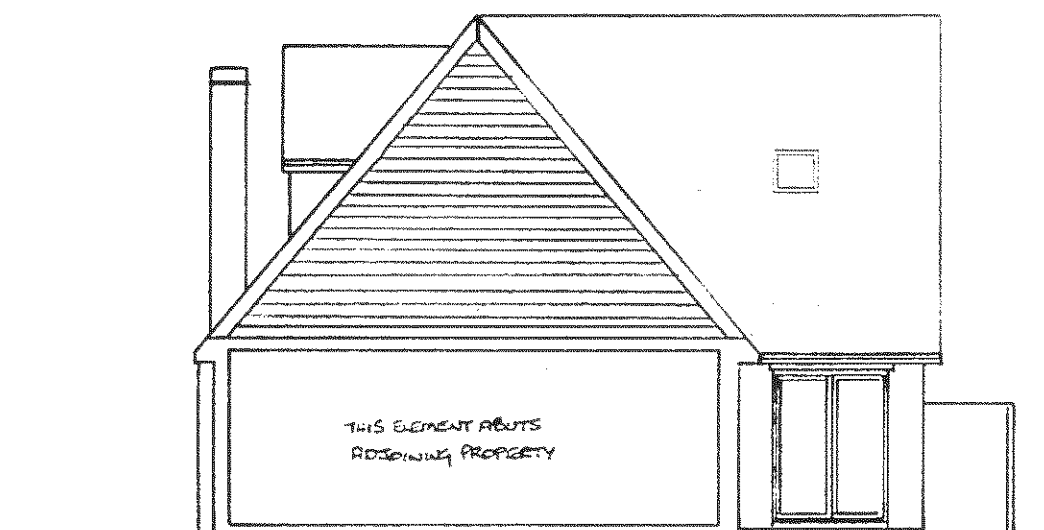

PROPOSED WEST ELEVATION

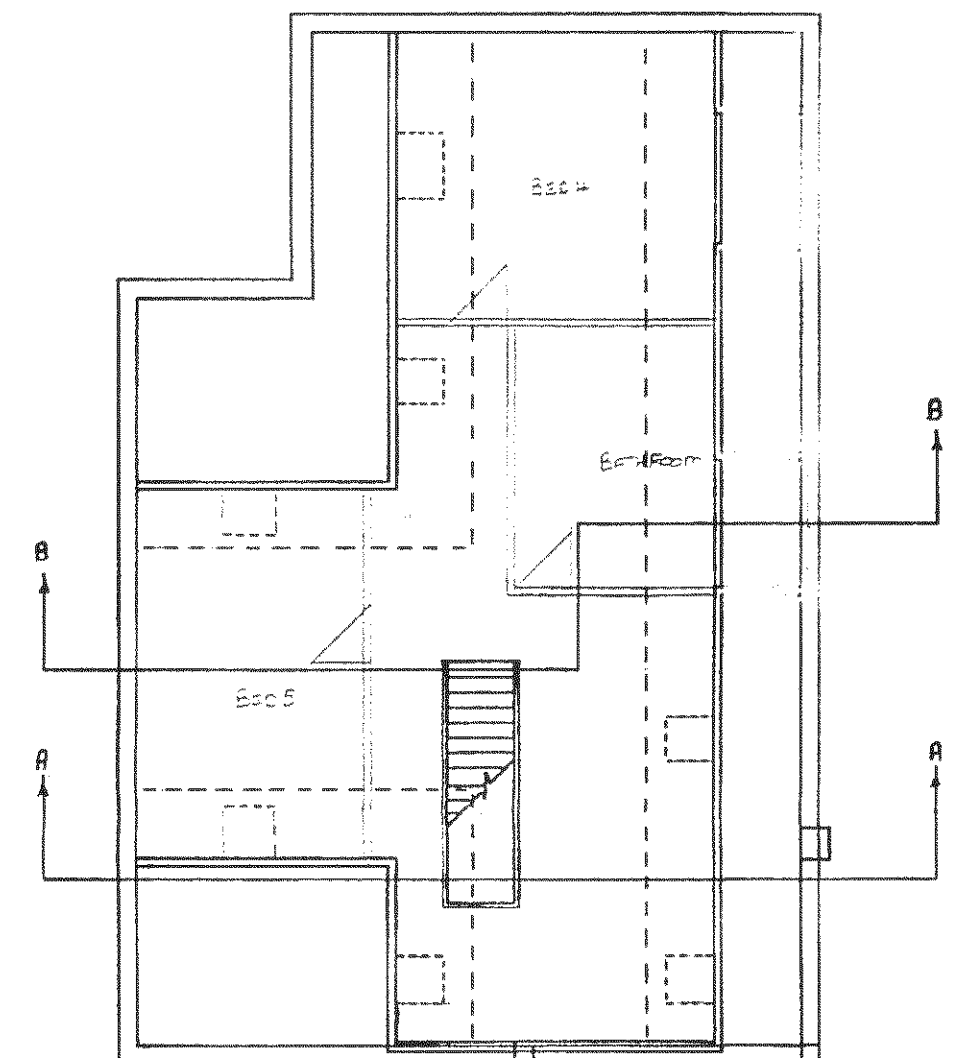

PROPOSED LOFT LAYOUT

A	PLANNING SUBMISSION (MAY14)
-	AMENDMENTS
NEW 32 BROADMARK LANE, RUSTINGTON, WEST SUSSEX BN16 2JA FOR MR & MRS. D. JACKSON	
SCALE @ A2 1:100	
DRAWING NO 2014/05/1002	