




Existing South Elevation
Scale 1:100 @ A3

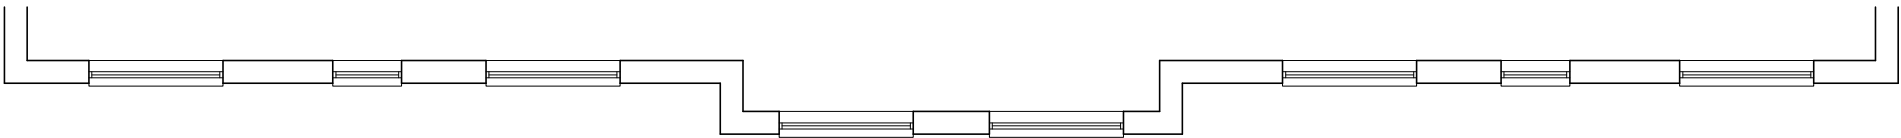

Existing Part Ground Floor Plan
Scale 1:100 @ A3

client	project	drawing	date	drawn	drawing no	revision
Mrs S Baldock (no. 11) Mrs S Parsons (no. 14)	Replacement Windows at 11 & 14 Cleeves Court, Cleeves Way Rustington, BN16 3TS	Existing South Elevation	Aug 20	pd	0314 / 101	-
			scale 1:100 @ A3			

No dimensions to be scaled from drawing except for planning purposes. The contractor should check all dimensions on site.

Peter Davey Ltd
construction consultants
49 Park Drive
Rustington
West Sussex BN16 3DY
Tel: 01903 773105
Mob: 07941 402217
Email: peterdavey67@btinternet.com