





Proposed South Elevation
Scale 1:100 @ A3

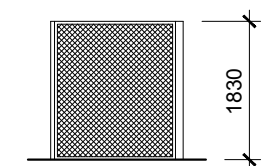

New trellis panel
Scale 1:100 @ A3

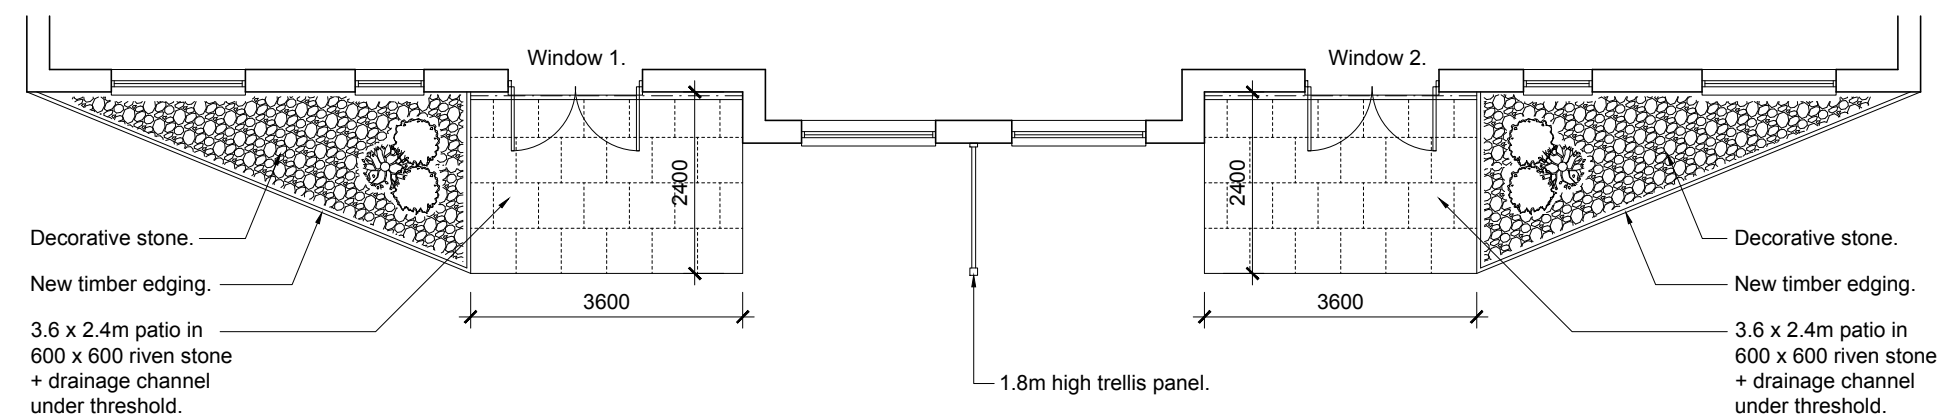

Proposed Part Ground Floor Plan
Scale 1:100 @ A3

Rev A. 28.08.20 Minor amendment.

client	project	drawing	date	drawn	drawing no	revision
Mrs S Baldock (no. 11) Mrs S Parsons (no. 14)	Replacement Windows at 11 & 14 Cleeves Court, Cleeves Way Rustington, BN16 3TS	Proposed South Elevation	Aug 20	pd	0314 / 102	A
			scale 1:100 @ A3	CAD file name:		

No dimensions to be scaled from drawing except for planning purposes. The contractor should check all dimensions on site.

Peter Davey Ltd
construction consultants

49 Park Drive
Rustington
West Sussex BN16 3DY
Tel: 01903 773105
Mob: 07941 402217
Email: peterdavey67@btinternet.com