





South Elevation

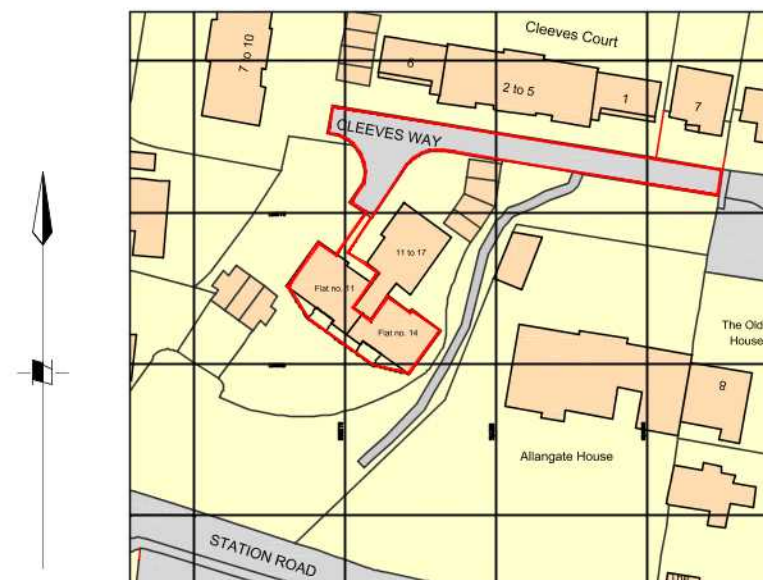

Location Plan
1:1250 @ A3

Ordnance Survey, (c) Crown Copyright 2020. All rights reserved. Licence number 100022432

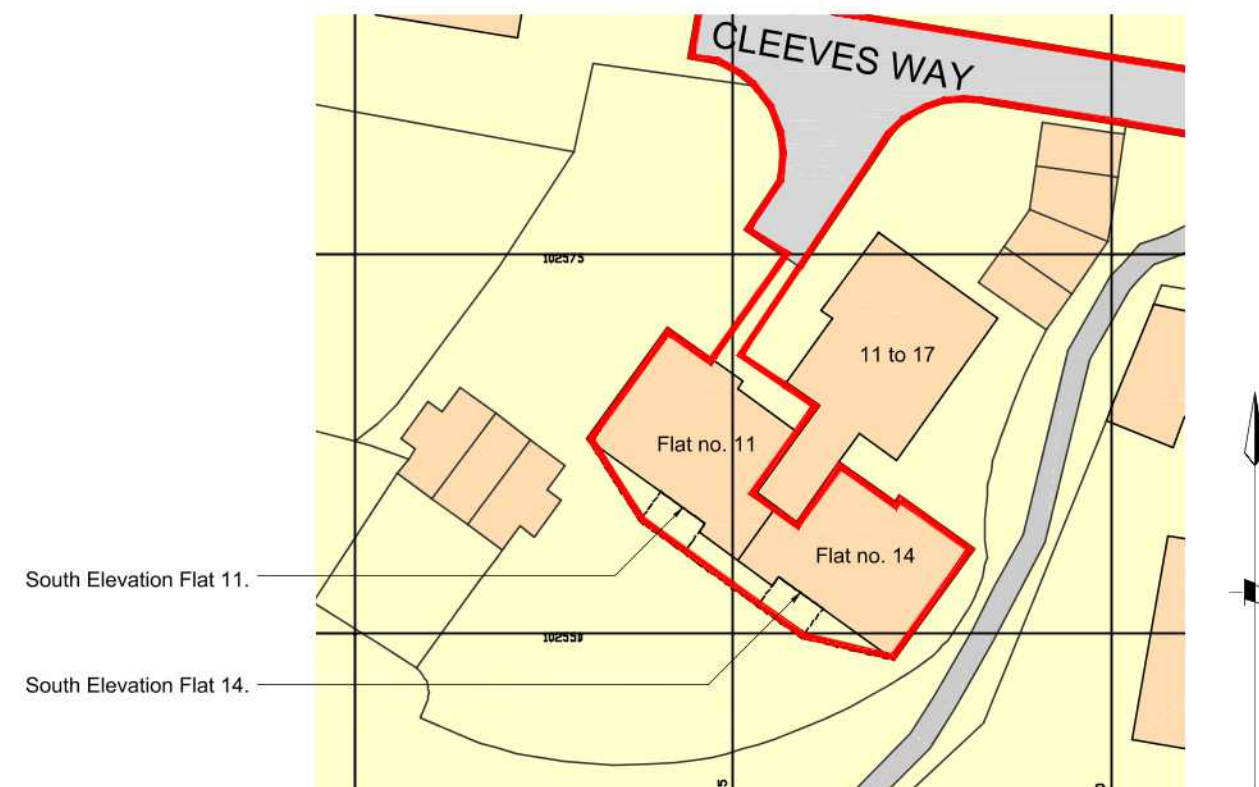

Block/site Plan
1:500 @ A3

0m 5.0m 10.0m 15.0m 20.0m 25.0m

Rev A. .18.09.20 Red outline amended to include access.

client	project	drawing	date	drawn	drawing no	revision
Mrs S Baldock (no. 11) Mrs S Parsons (no. 14)	Replacement Windows at 11 & 14 Cleaves Court, Cleaves Way Rustington, BN16 3TS	Location & Block/site plans & Photographs	Aug 20	pd	0314 / 100	A
No dimensions to be scaled from drawing except for planning purposes. The contractor should check all dimensions on site.			scale 1:1250, 1:500 @ A3	CAD file name:		

Peter Davey Ltd
construction consultants

49 Park Drive
Rustington
West Sussex BN16 3DY
Tel: 01903 773105
Mob: 07941 402217
Email: peterdavey67@btinternet.com