






SOUTH [front] 1/100

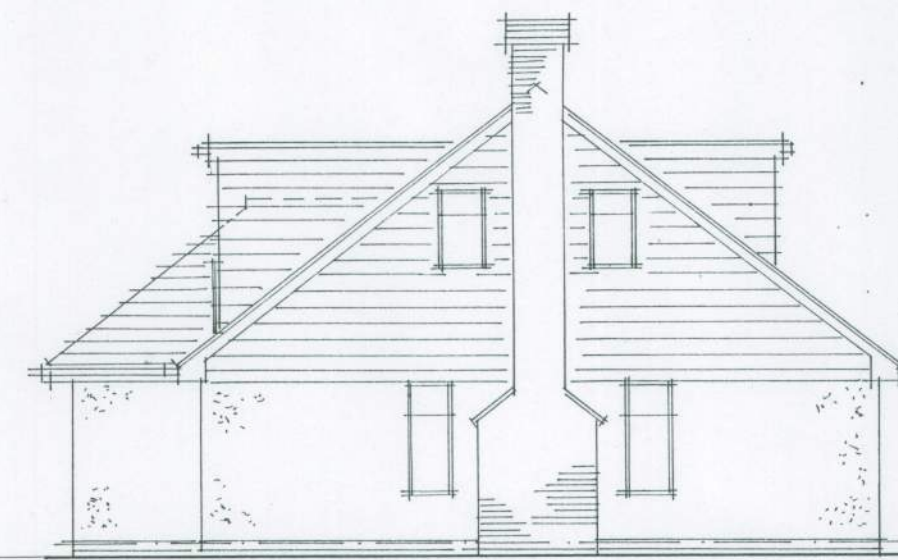

EAST 1/100



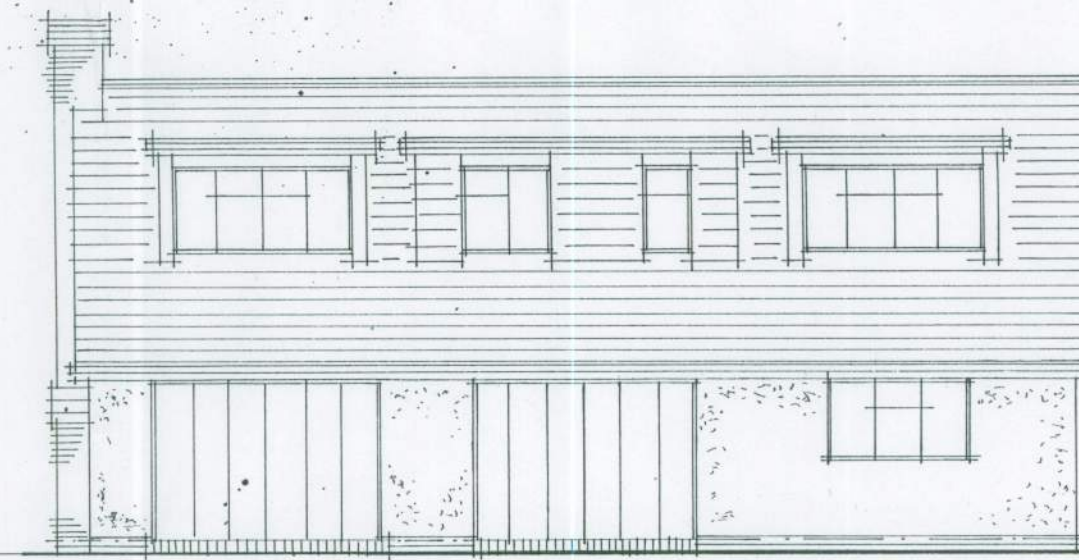


NORTH 1/100

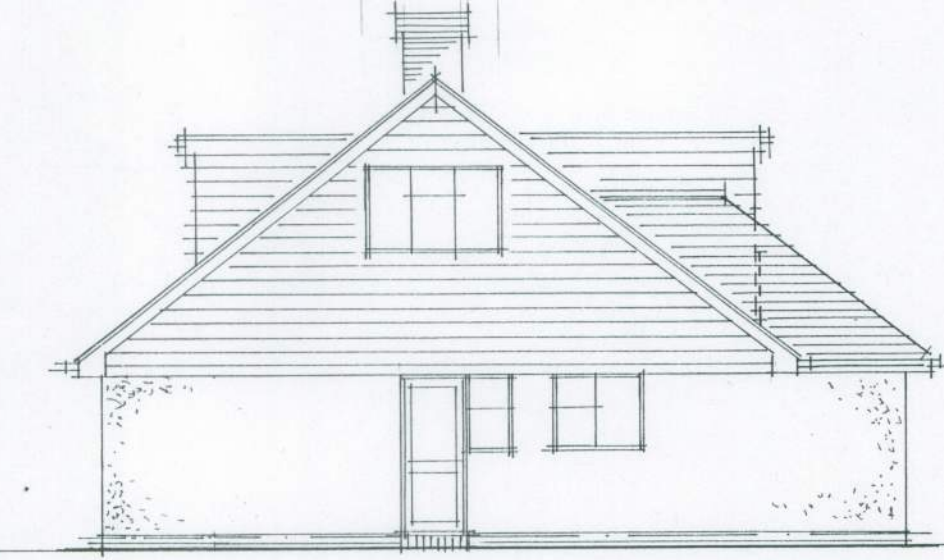


WEST 1/100


External Finishes
 Roof: Marley plain tiles – Old English Dark Red
 Dormer Cheeks/faces: Marley plain tiles – Old English Dark Red
 First Floor Gables: Marley plain tiles – Old English Dark Red
 Chimney & Walls below DPC level: F.L.B. stock brickwork
 Walls: smooth render with stone paint finish
 Frames: white UPVC
 Roof lights: Velux double glazed units
 Soffite/fascia: white UPVC section
 R.W. goods: black UPVC
 Juliette balustrade: galvanized M/S – black finish

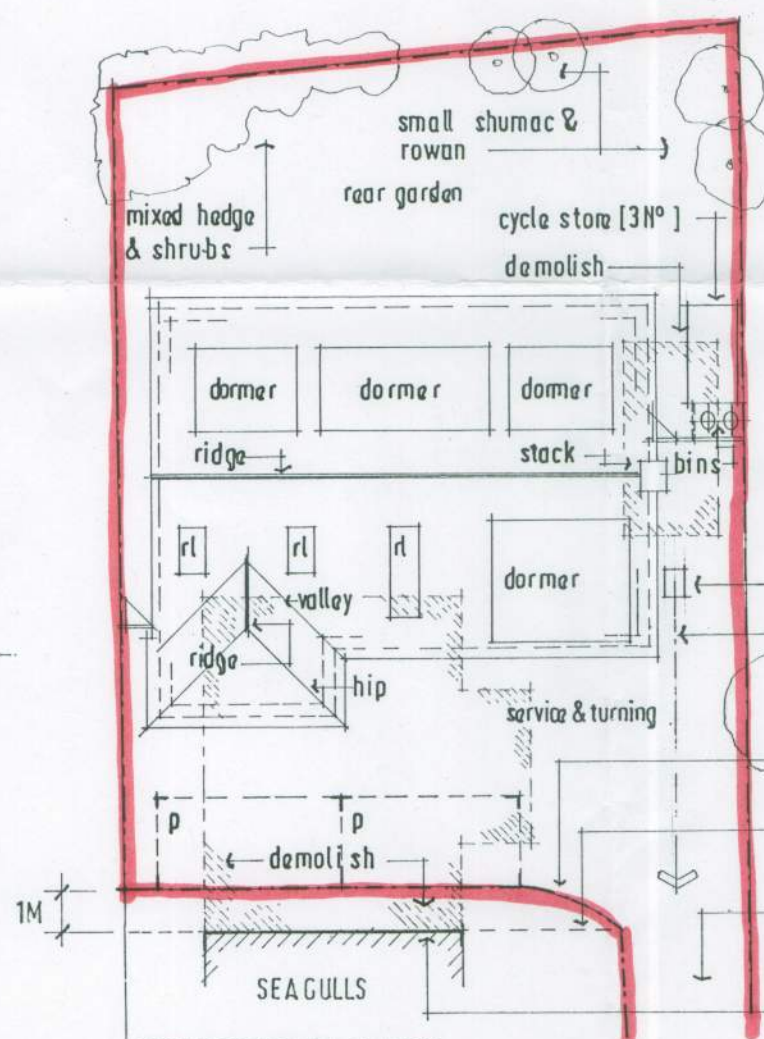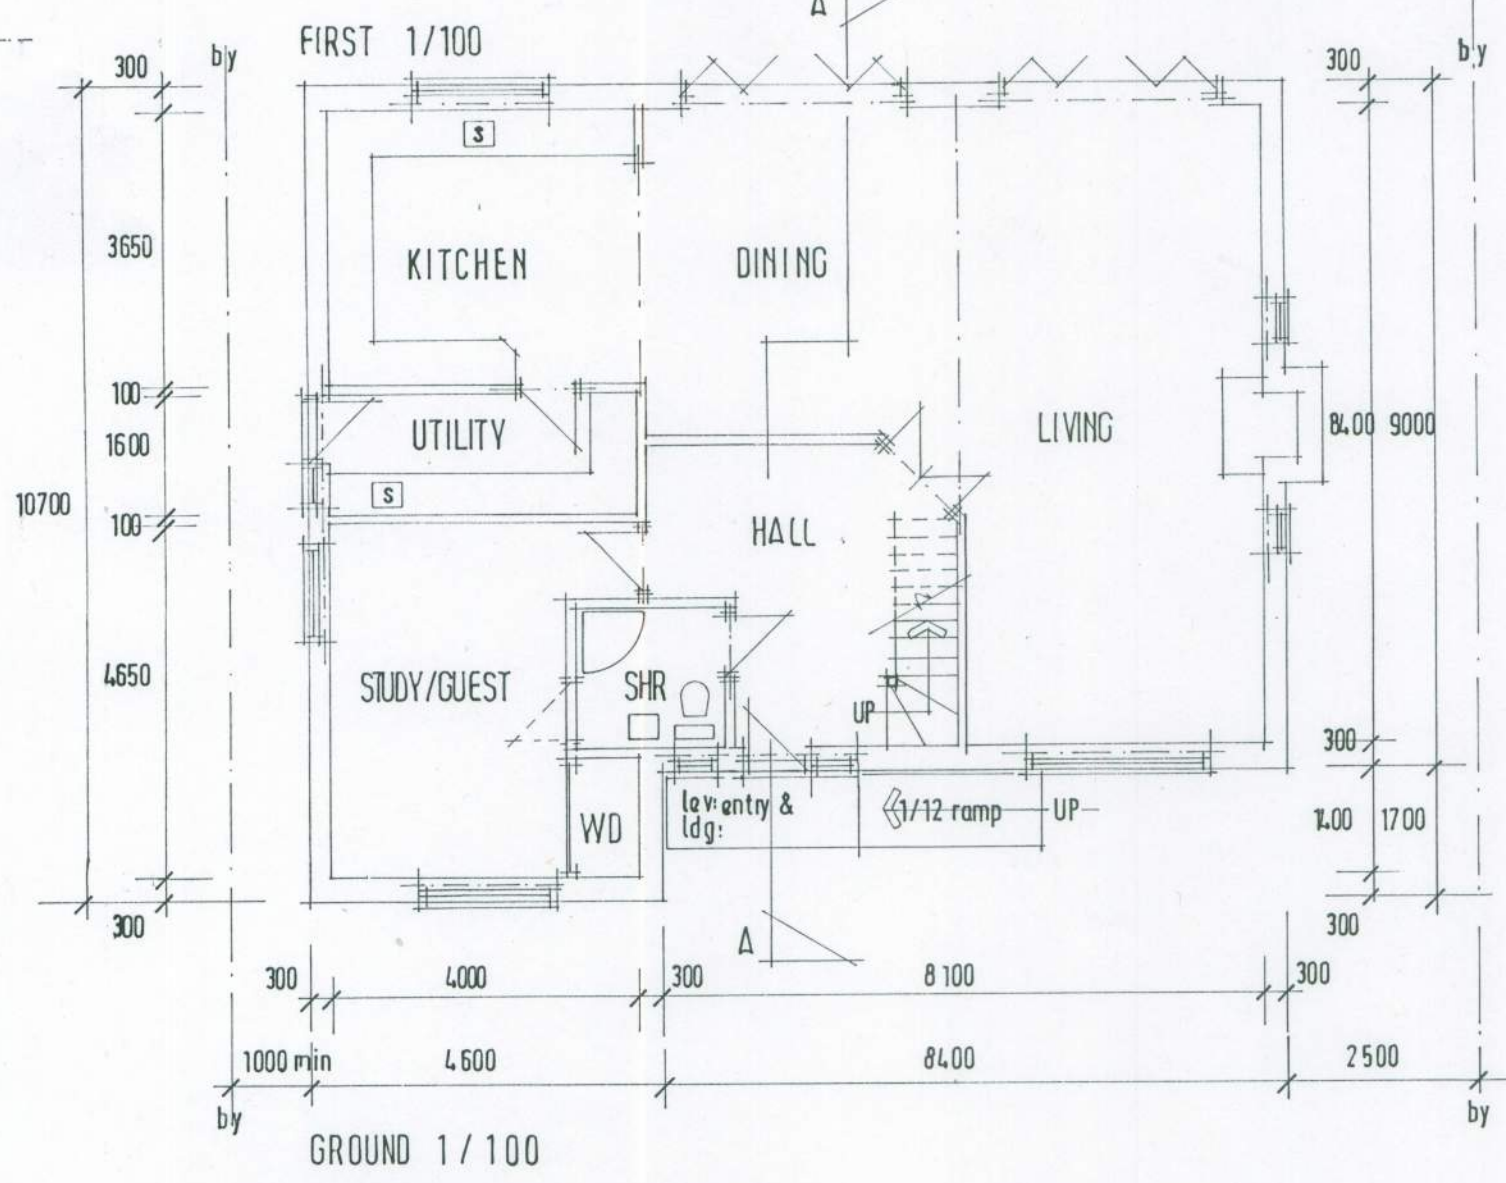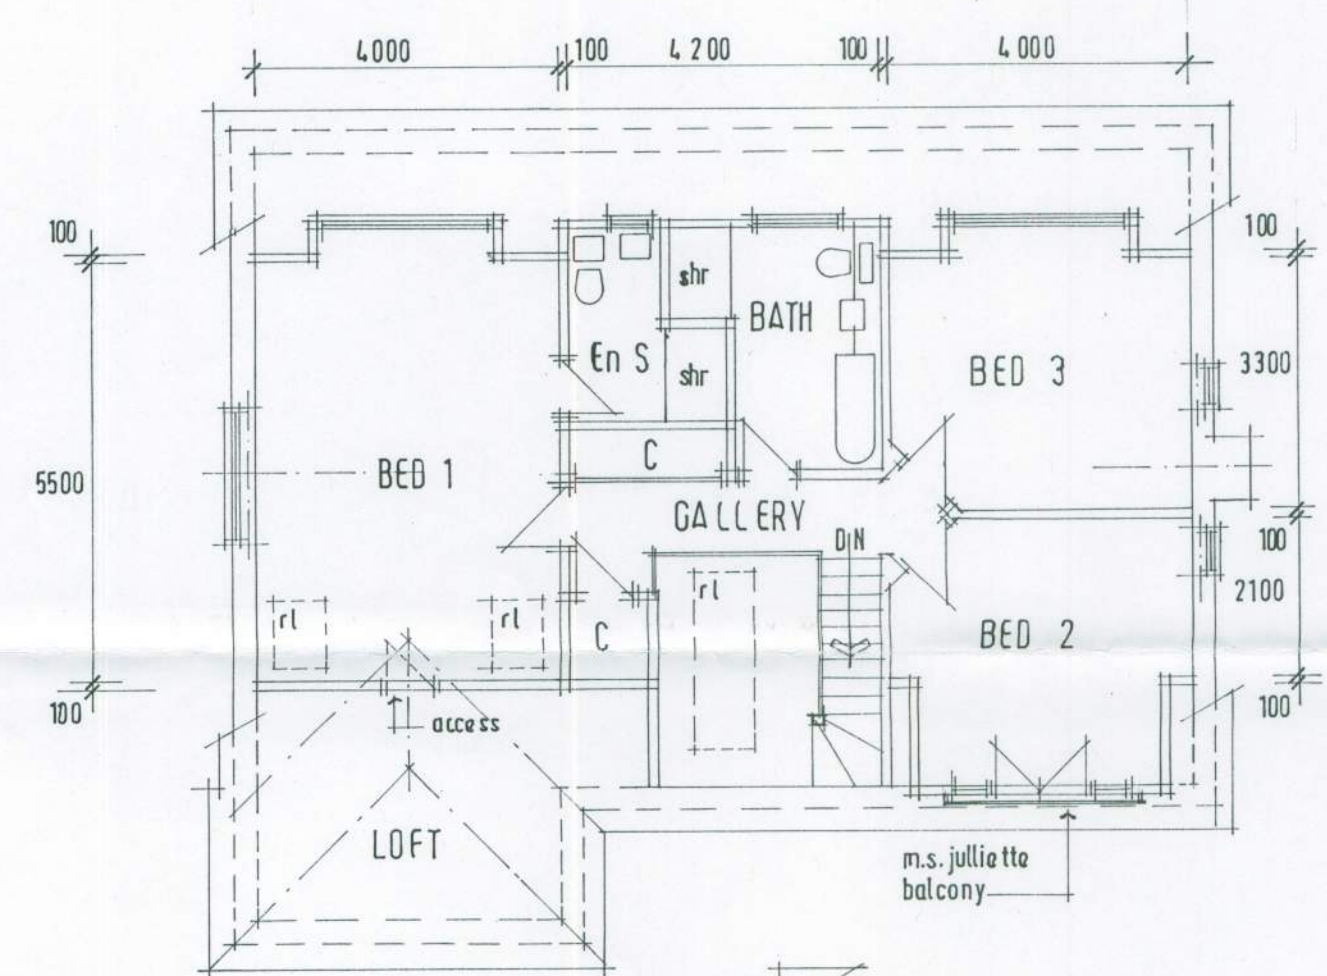

SITE/ROOF PLAN 1/200

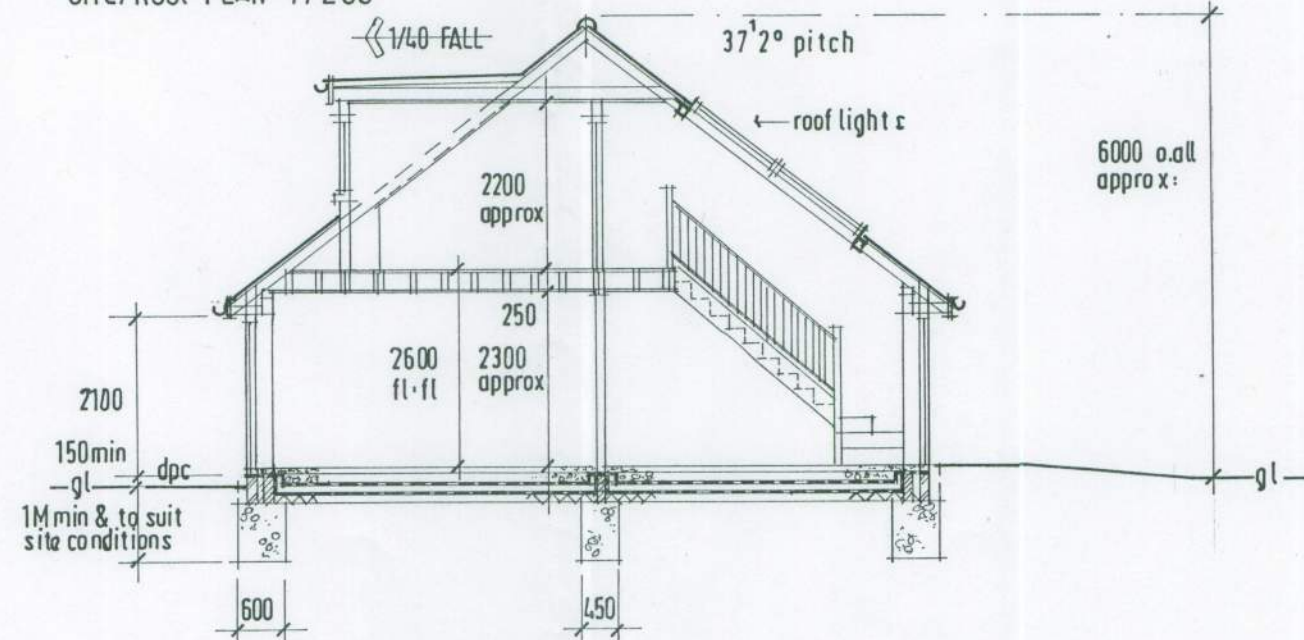


SECTION A : A 1/100

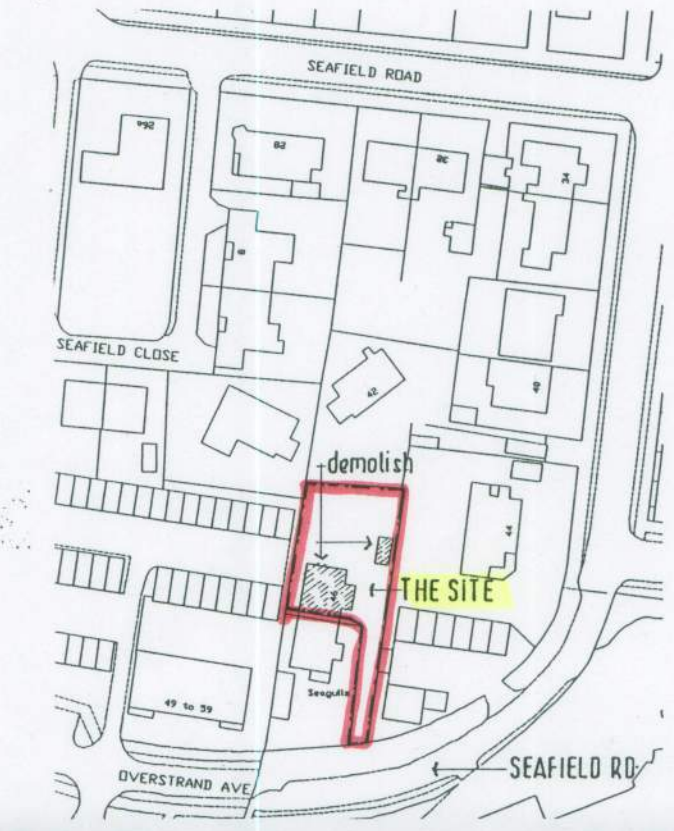


LOCATION 1/1250

NOTE ALL BOUNDARY FENCES EXISTING & NEW TO BE 2M HIGH FEATHEREDGE CLOSE BOARDED [vertical] TREATED SOFTWOOD WITH CLEAR FINISH.

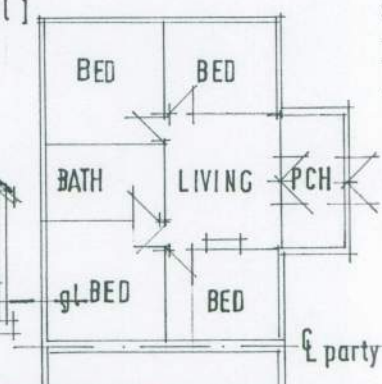

SCHEMATIC OF NO 46 TO BE DEMOLISHED 1/200

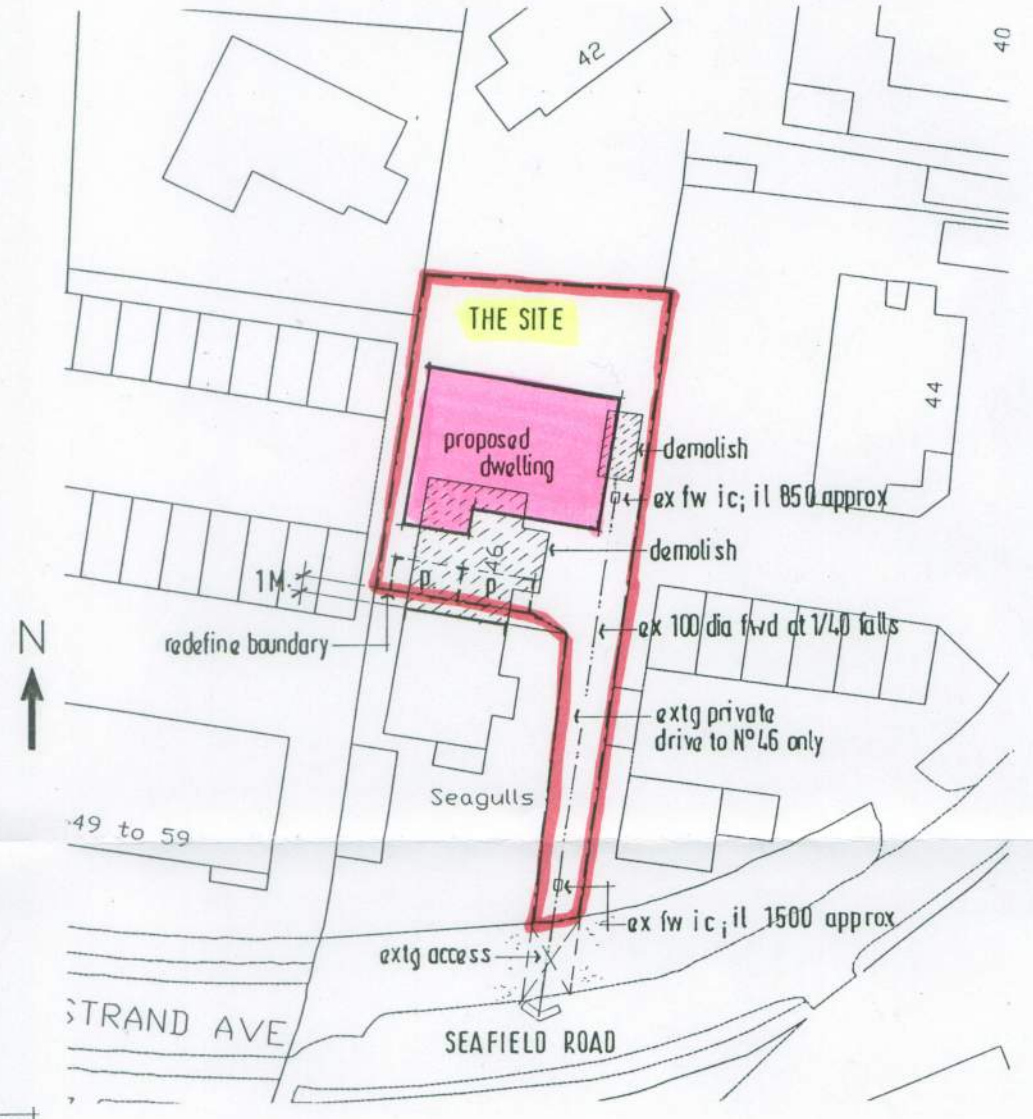

BLOCK PLAN 1/500

TREVOR E. UNSTED LTD

R.B.S. HOUSE • 59-61 SEA LANE • RUSTINGTON • WEST SUSSEX • BN16 2RQ Tel: 01903 859090

Client: MR & MRS M. KENNEDY.

Project: REDEVELOPMENT OF 46, SEAFIELD ROAD, RUSTINGTON, W/SUSSEX. BN 16 ; 2JQ.

Drawing:

Scale: AS SHOWN

Date: MARCH 2012

Drawn: tu

Copyright:

Drawing No.:

12 / 3907 / 1

Revisions:

The contractor must check all dimensions and levels on site and no dimensions are to be sealed from drawings.
 It is the contractor's responsibility to ensure compliance with all statutory authority requirements, carry out works with total regard to existing and retained structure. Works and materials to latest CP/BS.
 Drawing to be read in strict accordance with engineer's information where applicable.
 All structural timber C16 unless otherwise noted. All structural and external timber pressure impregnated with preservative, cut ends site swabbed with Cuprinol or similar treatment.
 Local authority to witness satisfactory test on all new and affected foul/storm drainage.

R112512.