



A Householders Planning Application for a single storey extension to the front elevation
and a roof extension and conversion to form 2 bedrooms and a bathroom at
11 Ruston Park, Rustington BN16 2AD

July 2017
Drawing no:JB 395/ planning 05

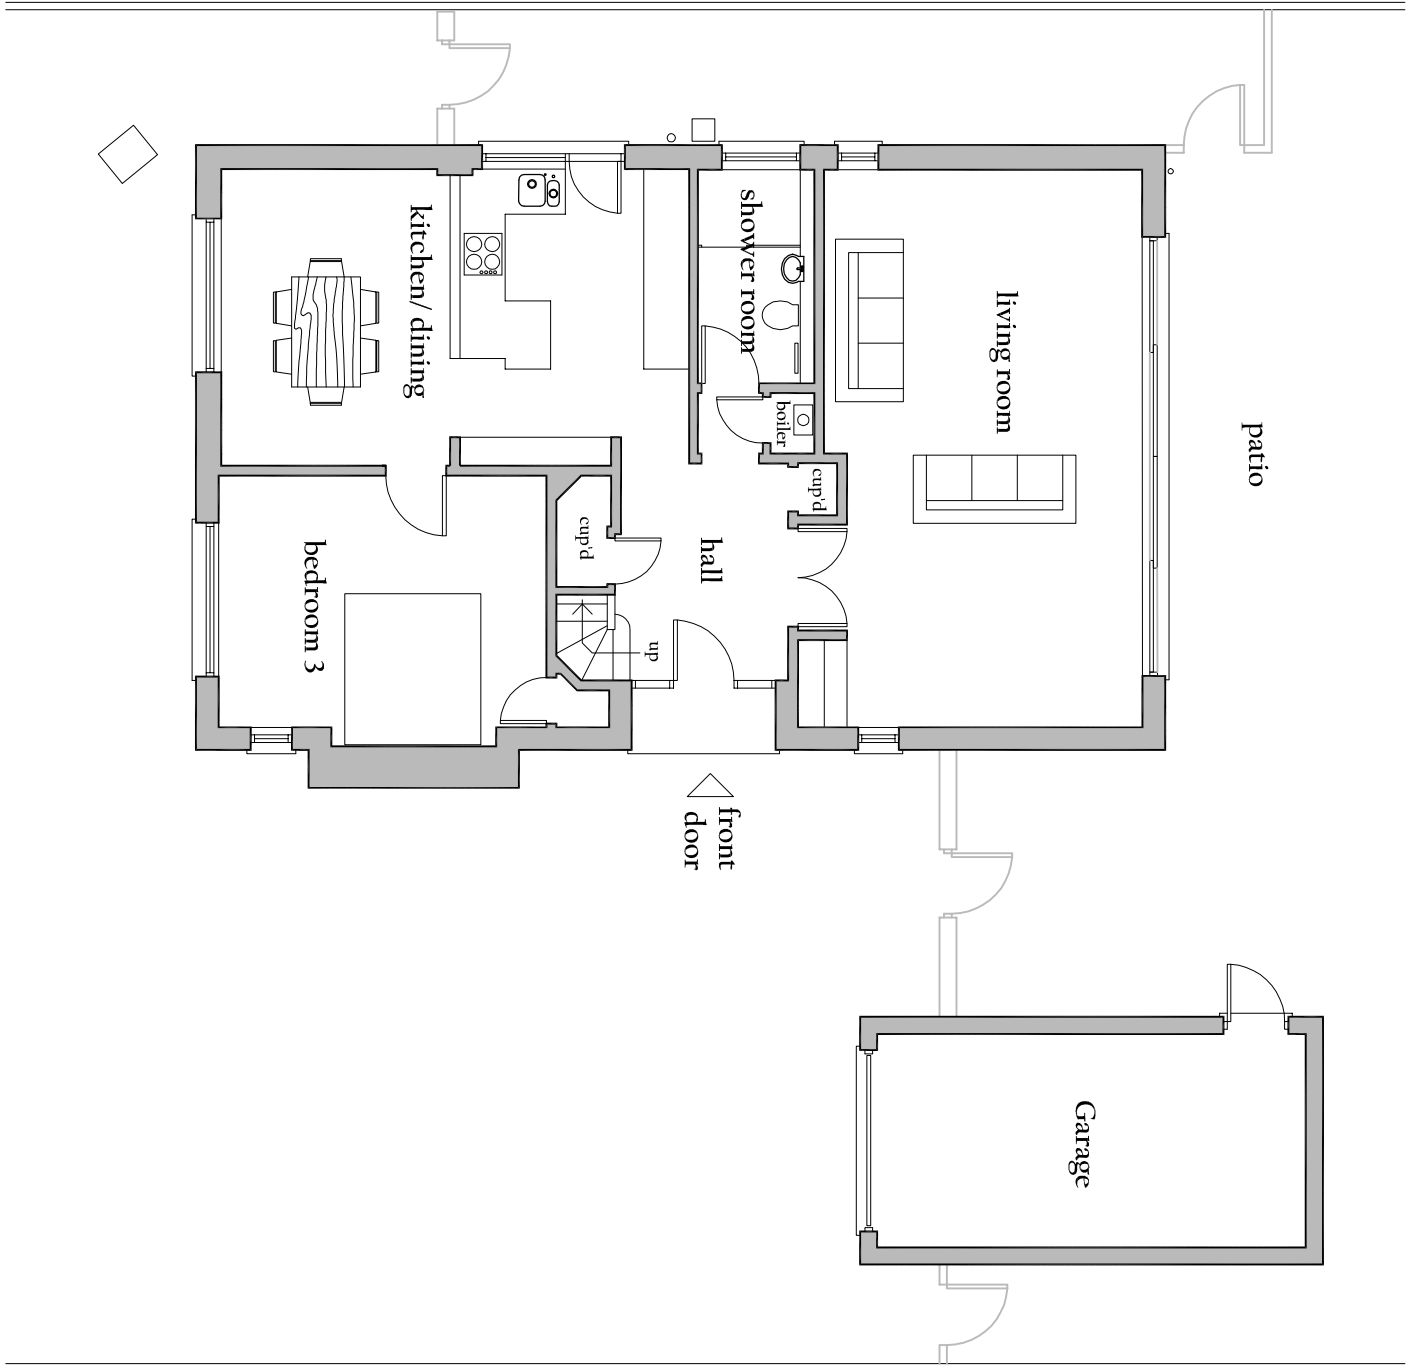

PROPOSED GROUND FLOOR PLAN 1:100

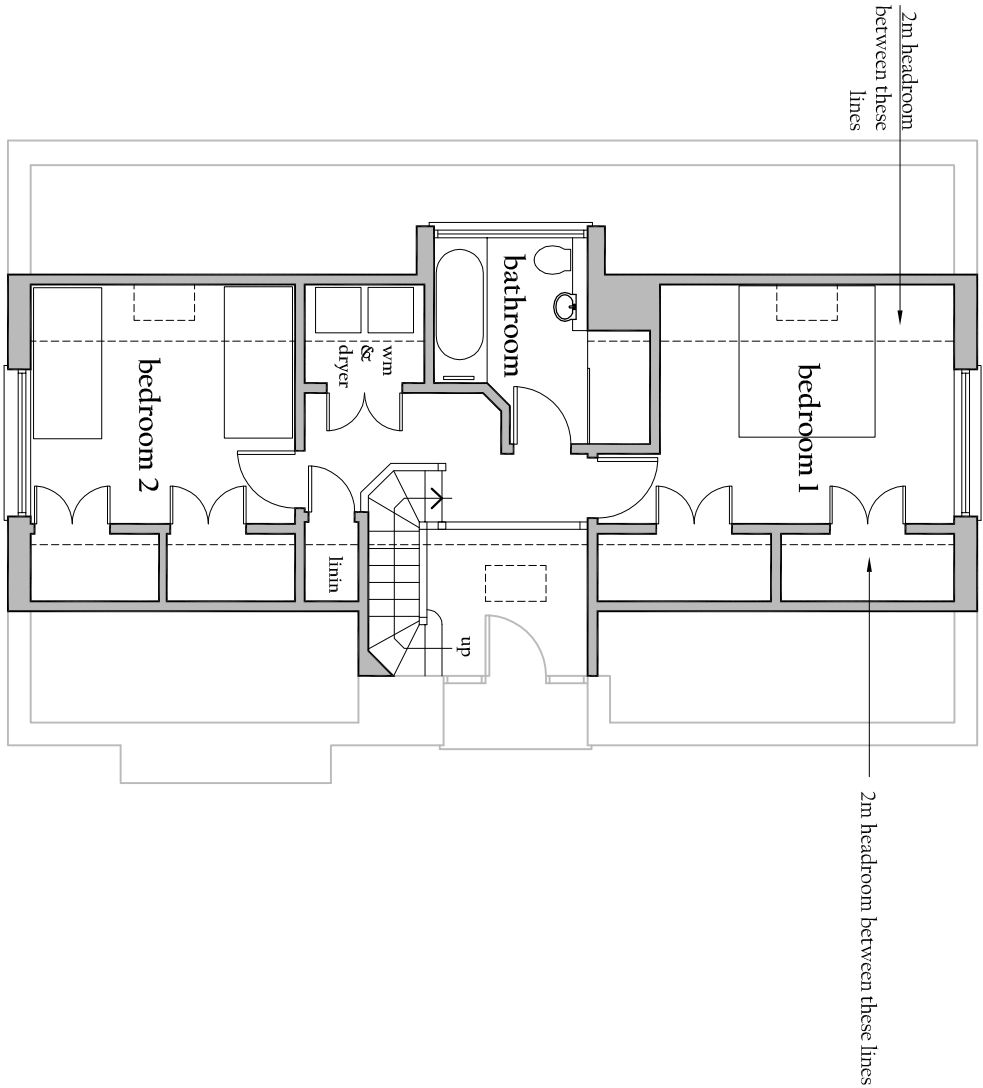

PROPOSED FIRST FLOOR PLAN 1:100

