



A Householders Planning Application for a single storey extension to the front elevation  
and a roof extension and conversion to form 2 bedrooms and a bathroom at  
11 Ruston Park, Rustington BN16 2AD


July 2017  
Drawing no:JB 395/ planning 06

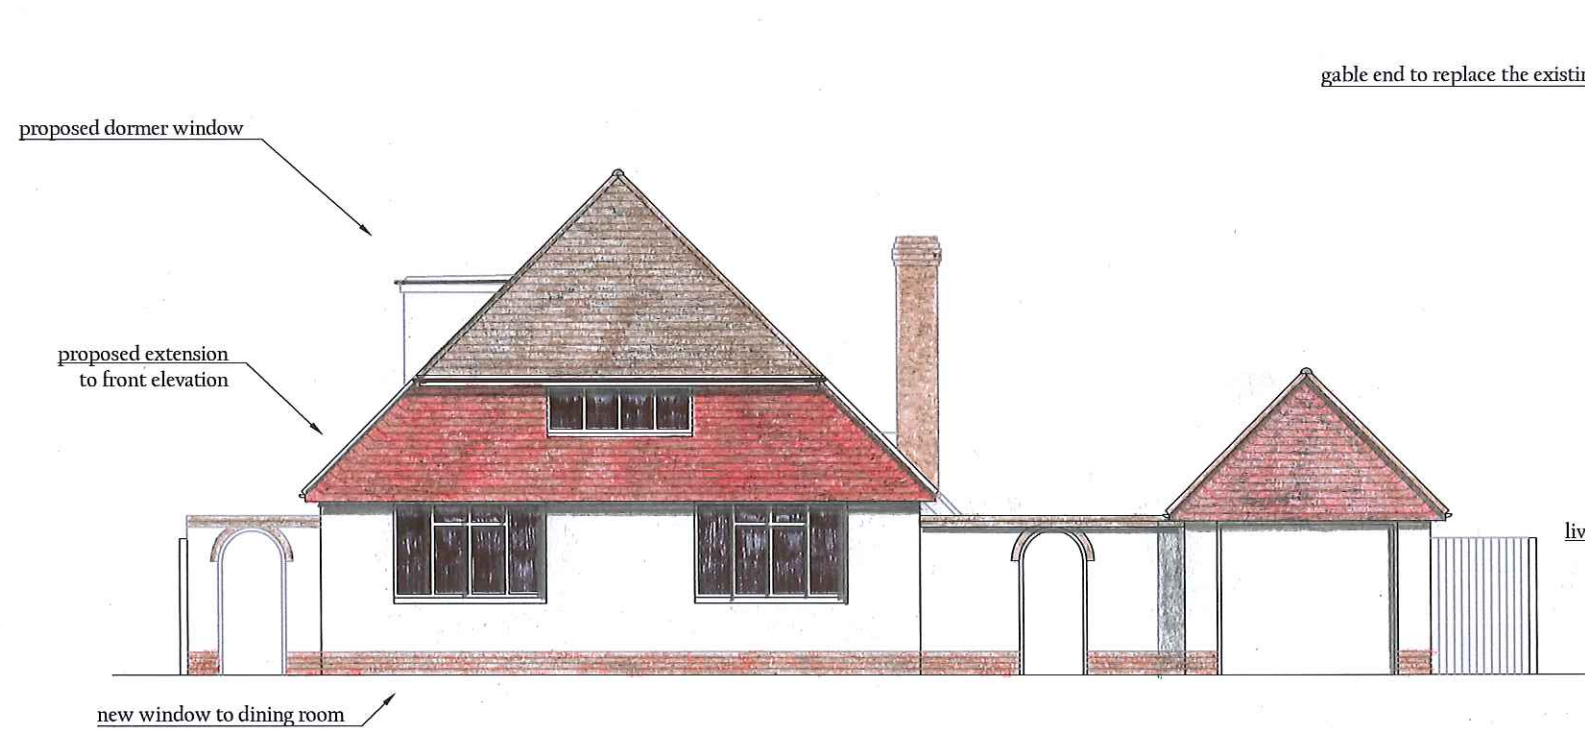


PROPOSED FRONT (WEST) ELEVATION 1:100

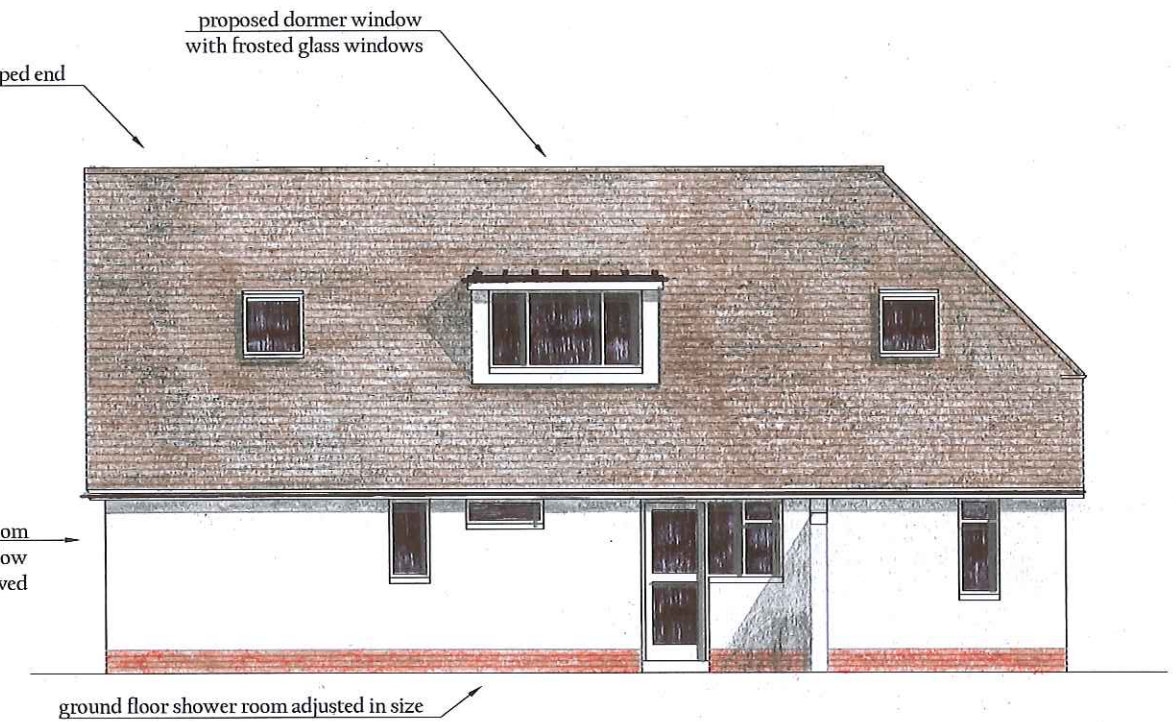

PROPOSED SIDE (NORTH) ELEVATION 1:100

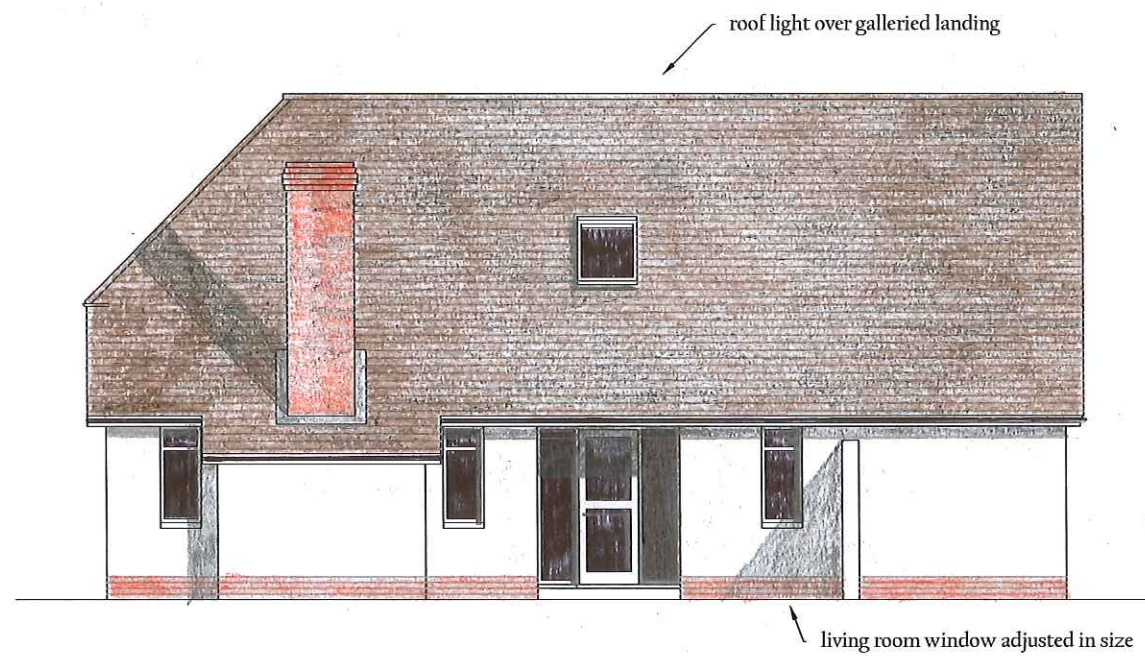

PROPOSED SIDE (SOUTH) ELEVATION 1:100

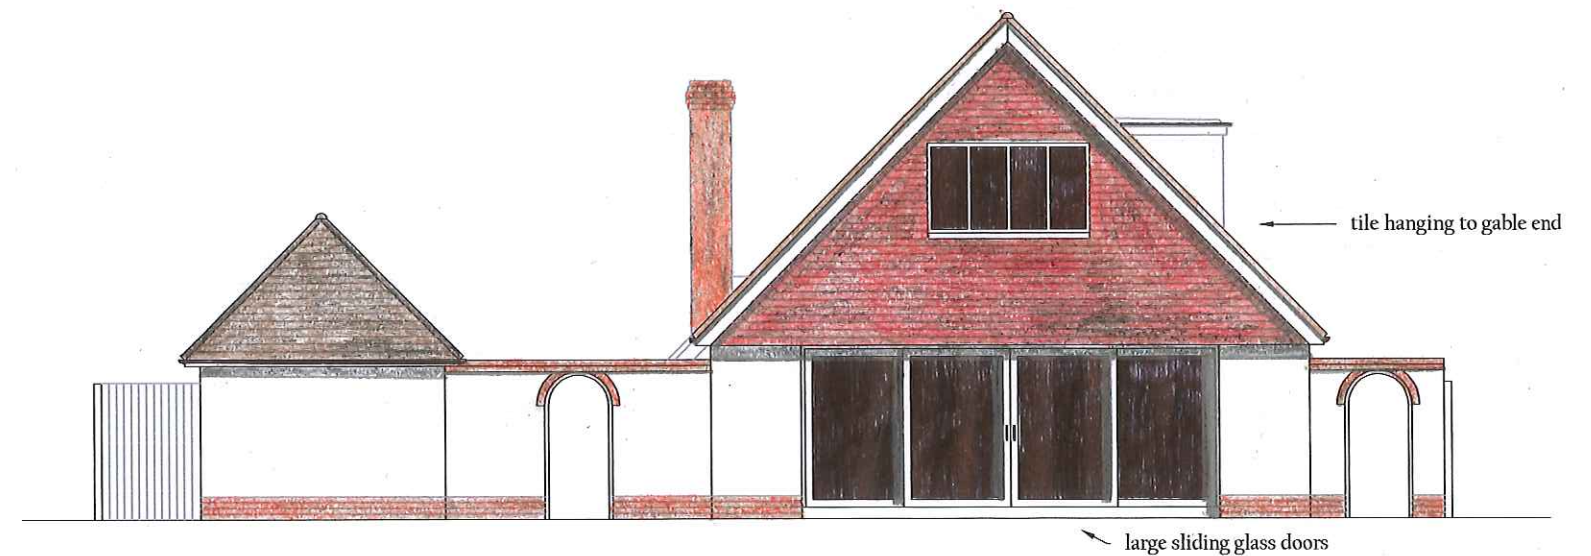

PROPOSED REAR (EAST) ELEVATION 1:100

0 1 2 3 4 5  
SCALE BAR 1:100

JAMES BRECKELL : ARCHITECT : ARB : RIBA

Adur Business Centre, Little high Street, Shoreham by Sea, BN43 5EG, Tel 01273 467 621, Email: james@breckell.co.uk