




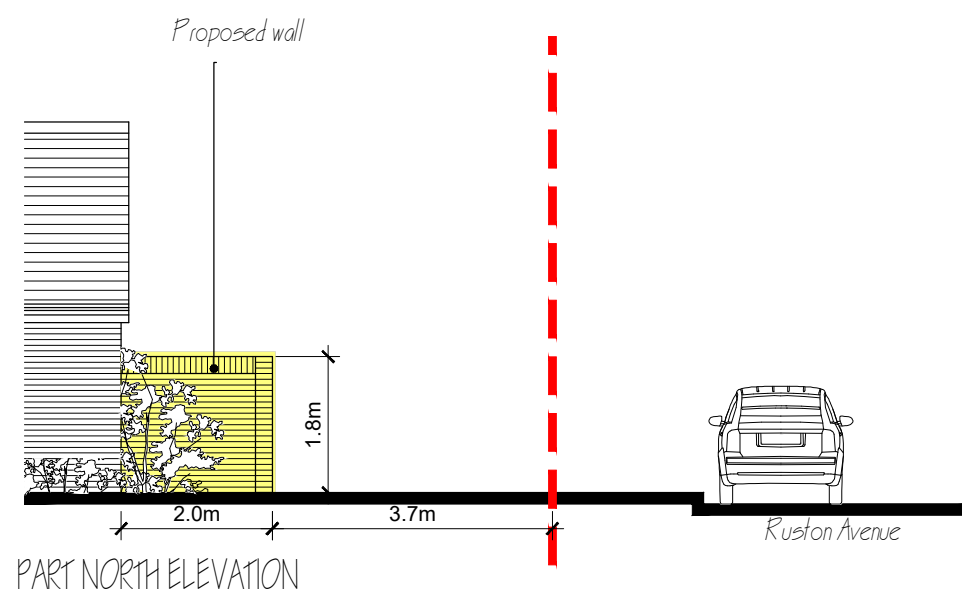

PART NORTH ELEVATION




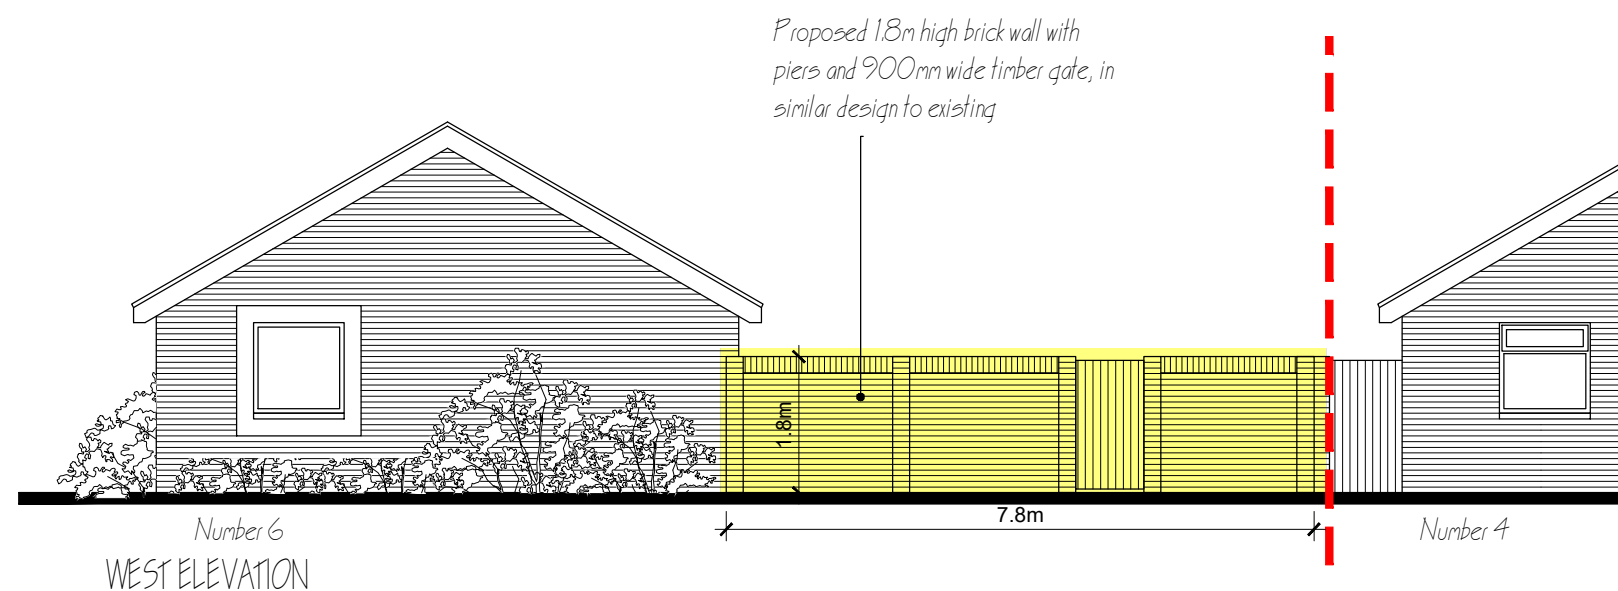


WEST ELEVATION

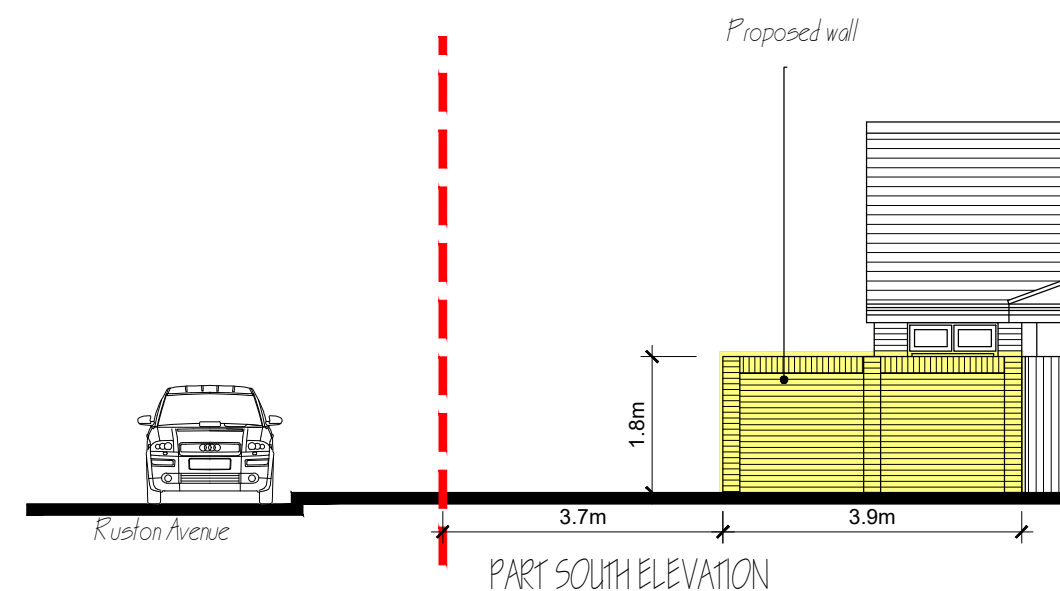

PART SOUTH ELEVATION

PROPOSED ELEVATIONS 1:100 @ A2

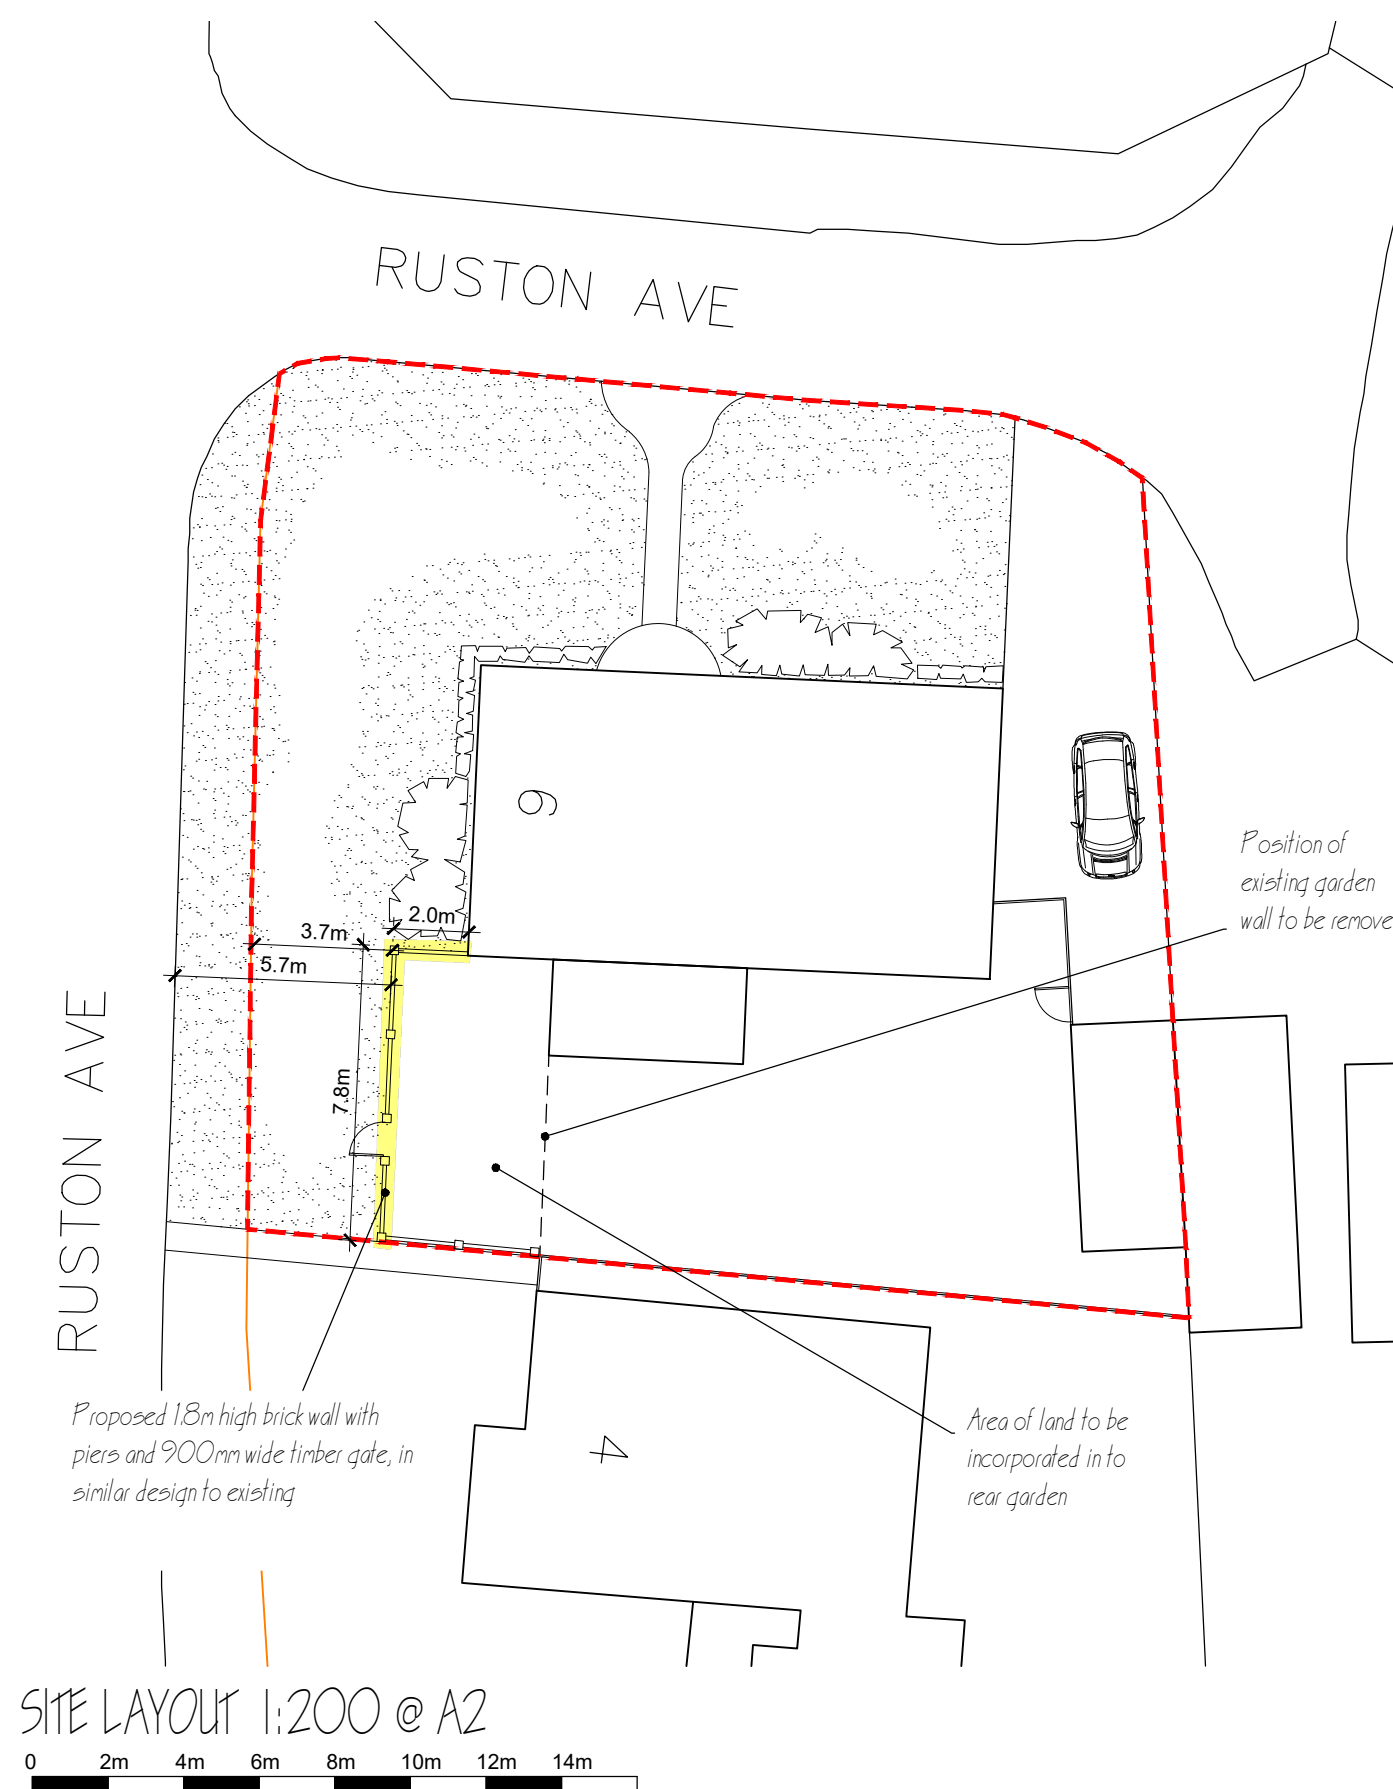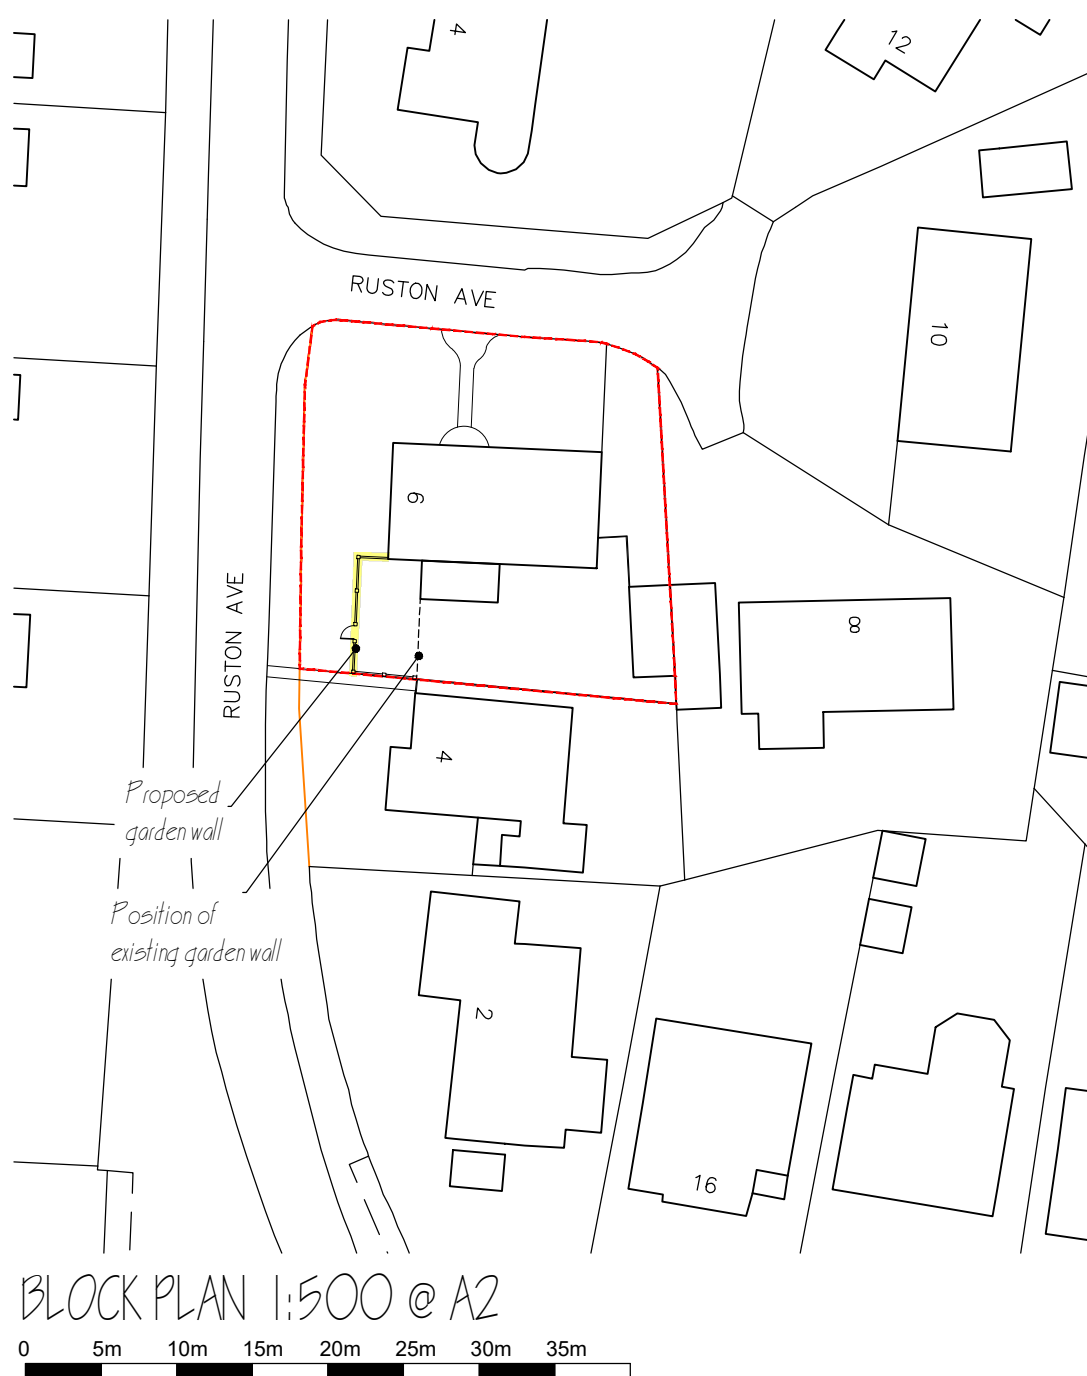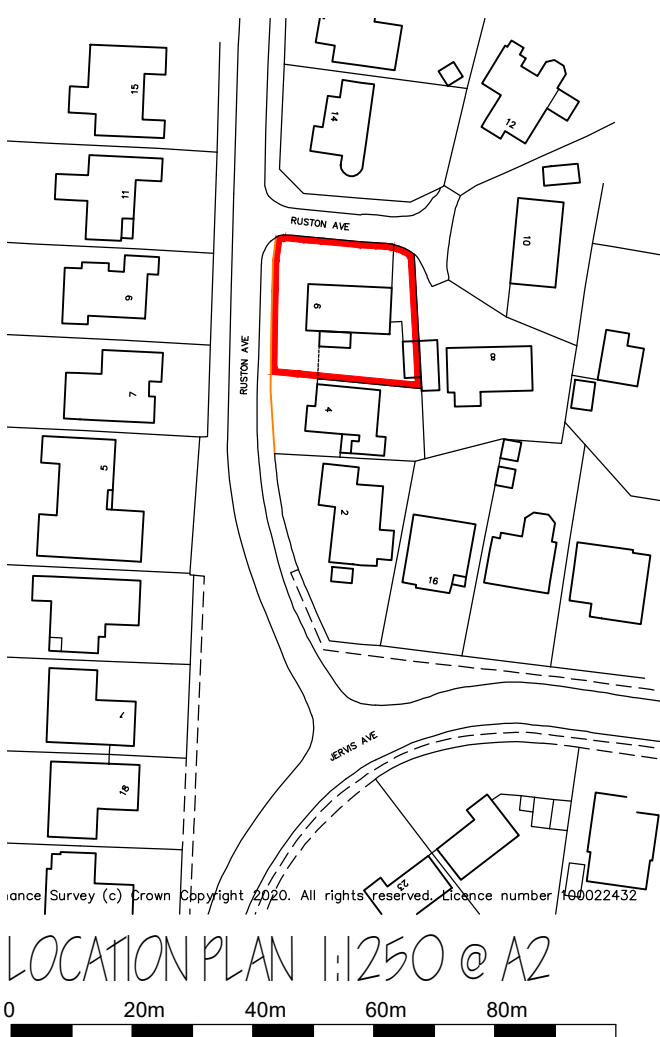 

CLIENT:
MRS J WILTSHIRE

SITE:
6 RUSTON AVENUE,
RUSTINGTON

DRAWING:
PROPOSED LOCATION PLAN, BLOCK
PLAN, SITE LAYOUT & ELEVATIONS

DRAWING NO.:
JW01-01A

SCALE:
VARIES

DATE:
12.09.20

