



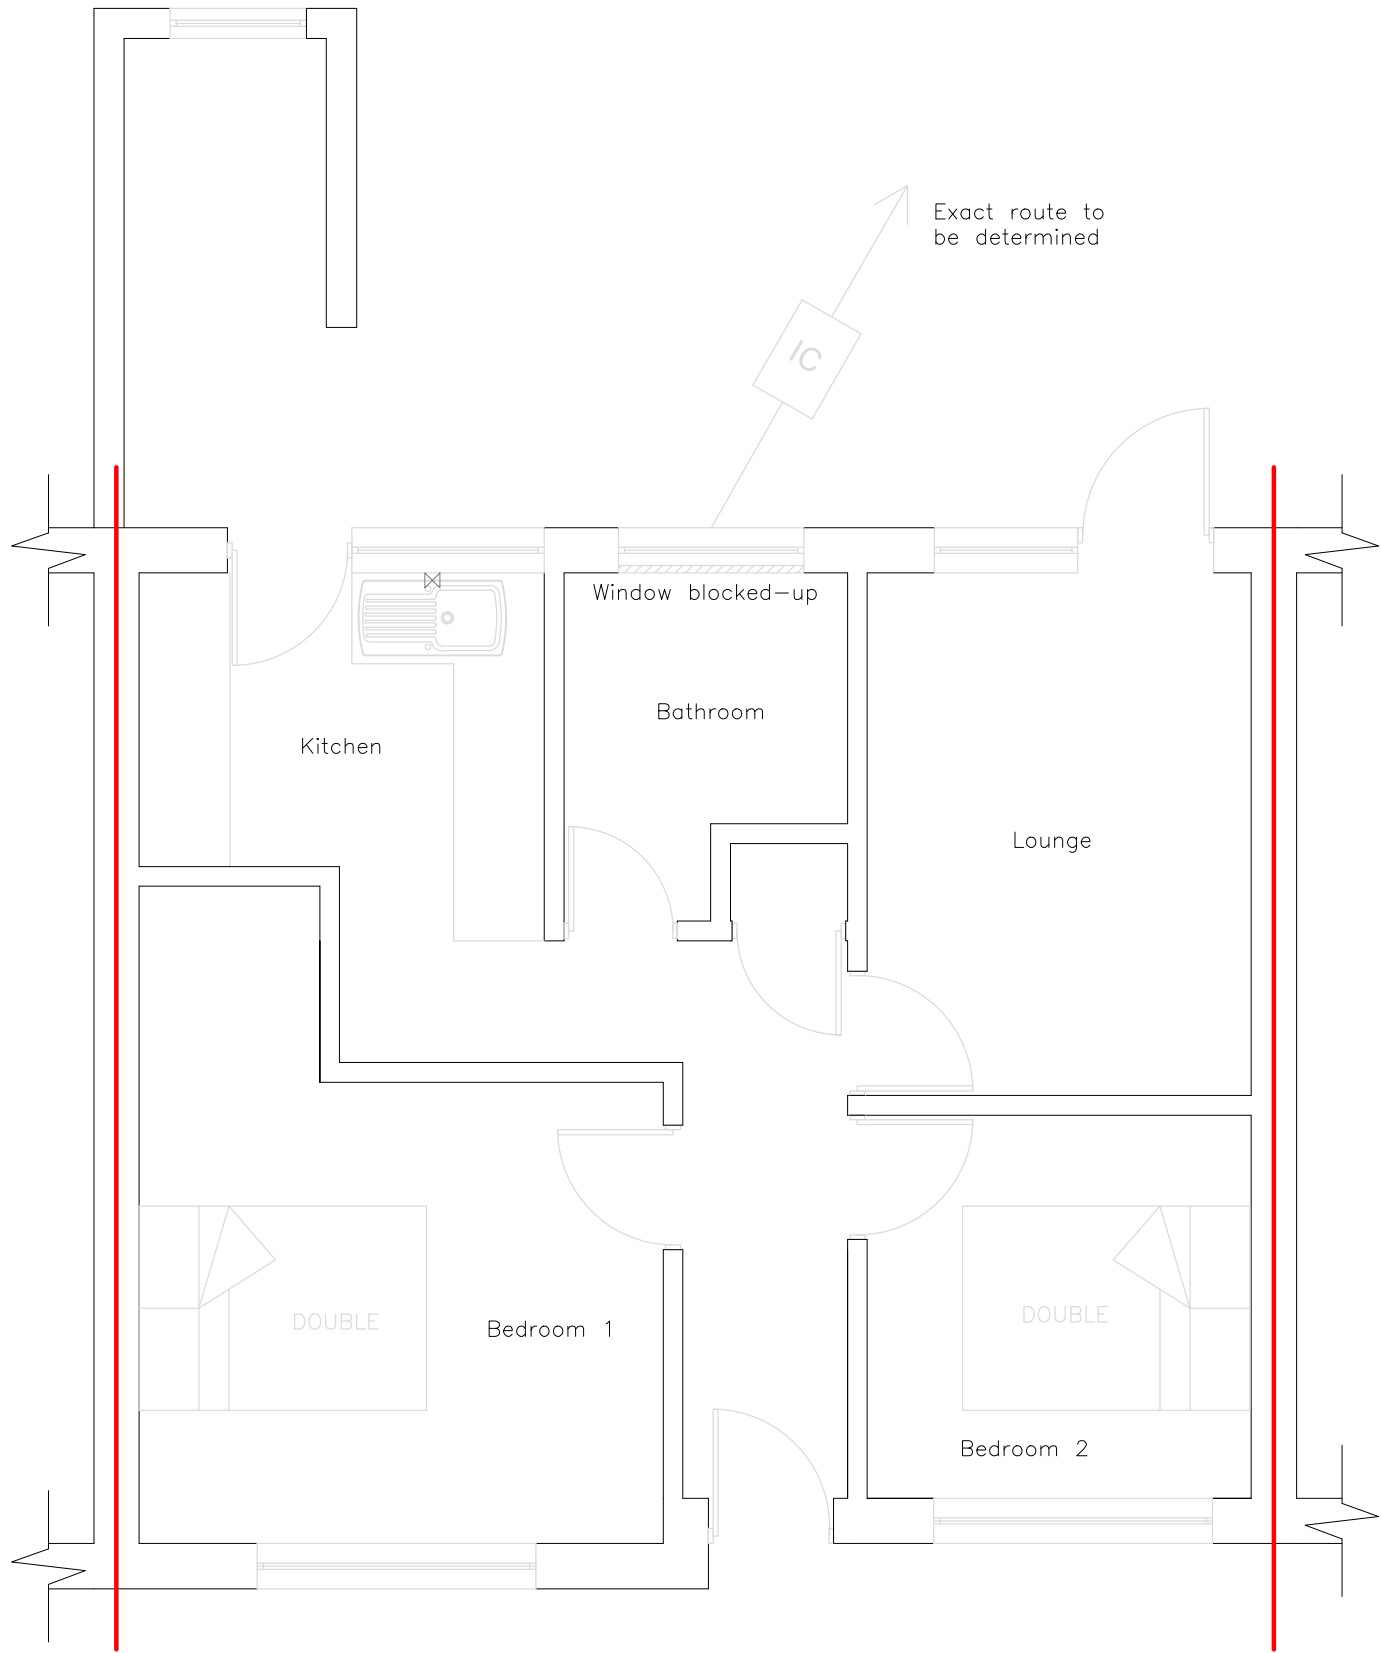


Ground Floor Plan
1:50

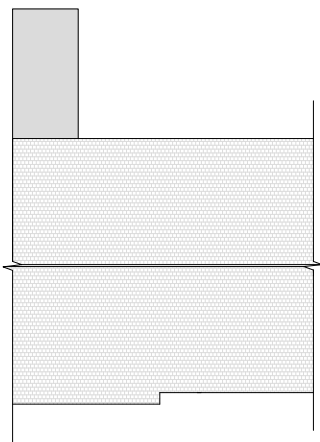


Roof Plan
1:200





Location Plan
1:1250

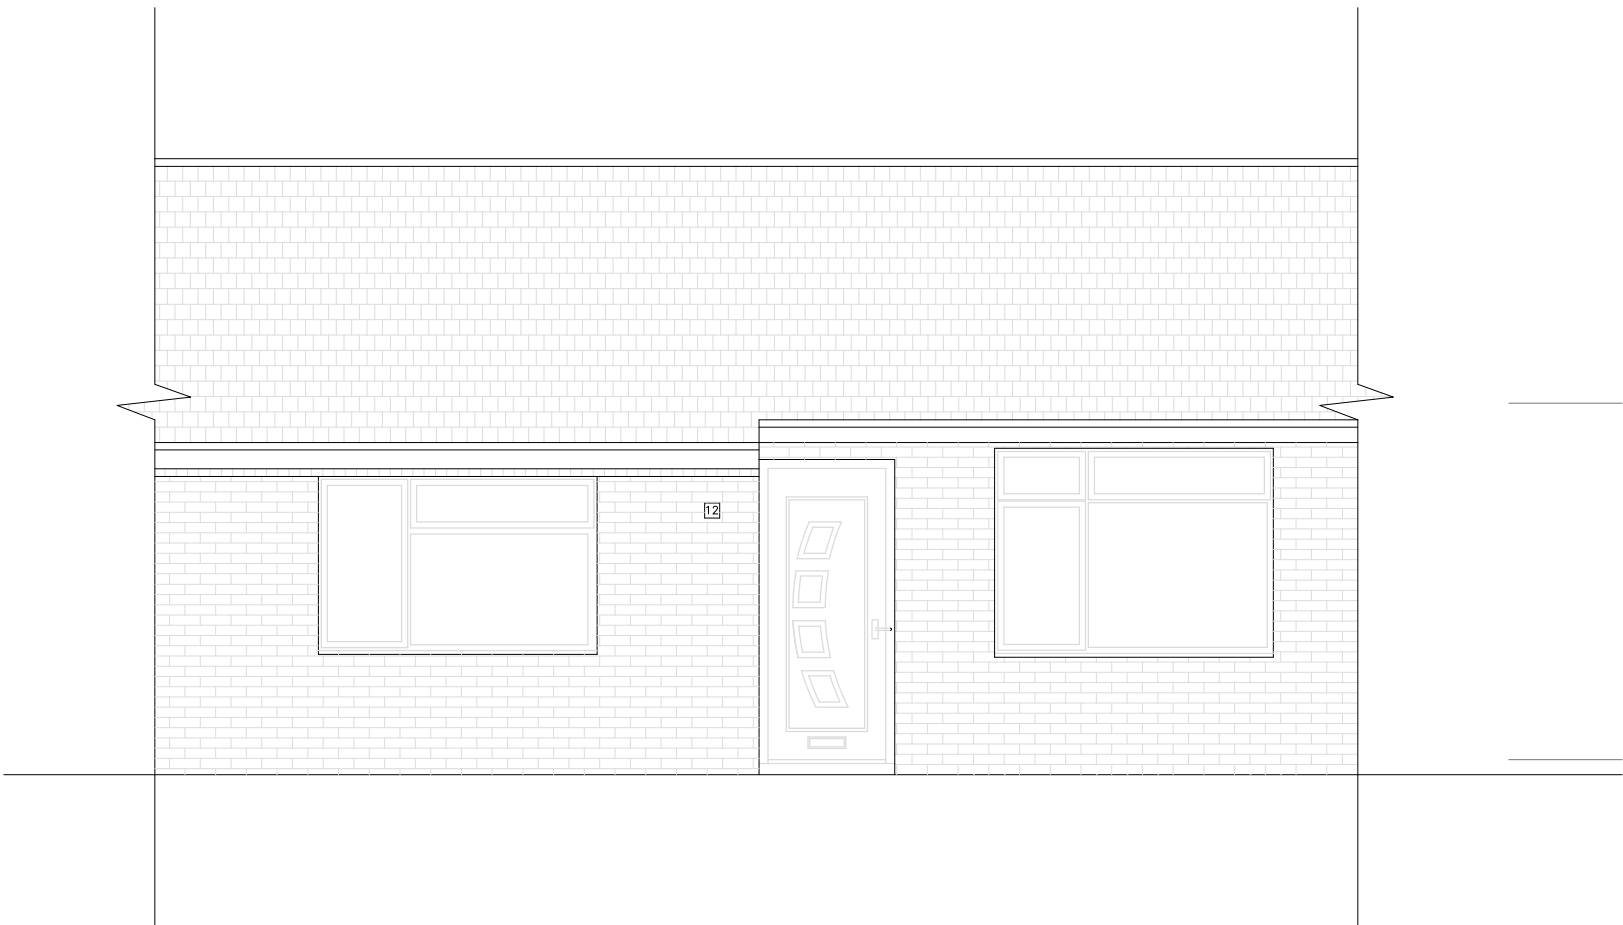

Front Elevation
1:100

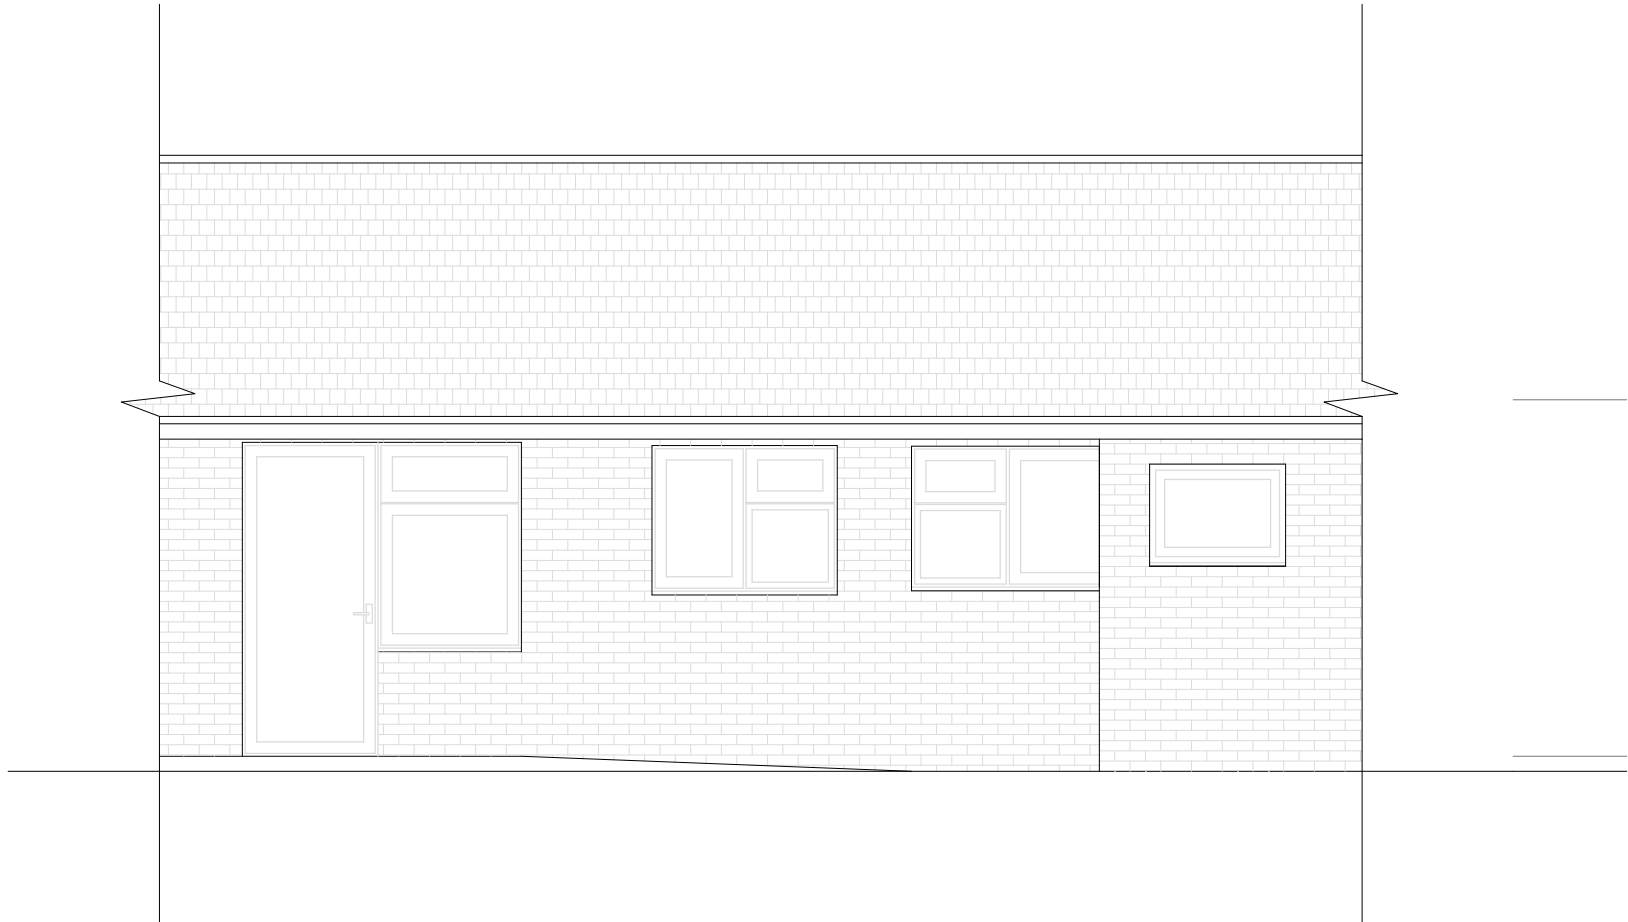

Rear Elevation
1:100

 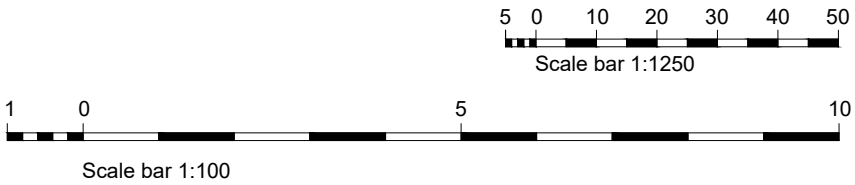

Dimensions & Scales
Do not scale off this drawing unless for Local Authority purposes. The Contractor is responsible for checking all levels, site dimensions etc. prior to ordering materials and starting work on any element.

Any discrepancies or anomalies should be brought to the attention of Caldotec Ltd prior to commencement of the works.

Rev.	Details	Date
N:\0000 Job Folder New Template\Caldotec full logo.jpg		
10-11 The Parade Willowhayne Crescent East Preston West Sussex BN16 1NS		01903 859176 info@caldotec.co.uk www.caldotec.co.uk
Issued for: Discussion Planning Application Building Control Construction Issue As Built		Drawn Checked x x NJ KW
Existing Floor Plans, Roof Plan, Location Plan and Elevations		
Client Site Address T2 Southcourt Close Rustington West Sussex BN16 3JD		Mr Mills
Printed Date Drawing Number		As Shown on A2 15/06/2018 18001/01