


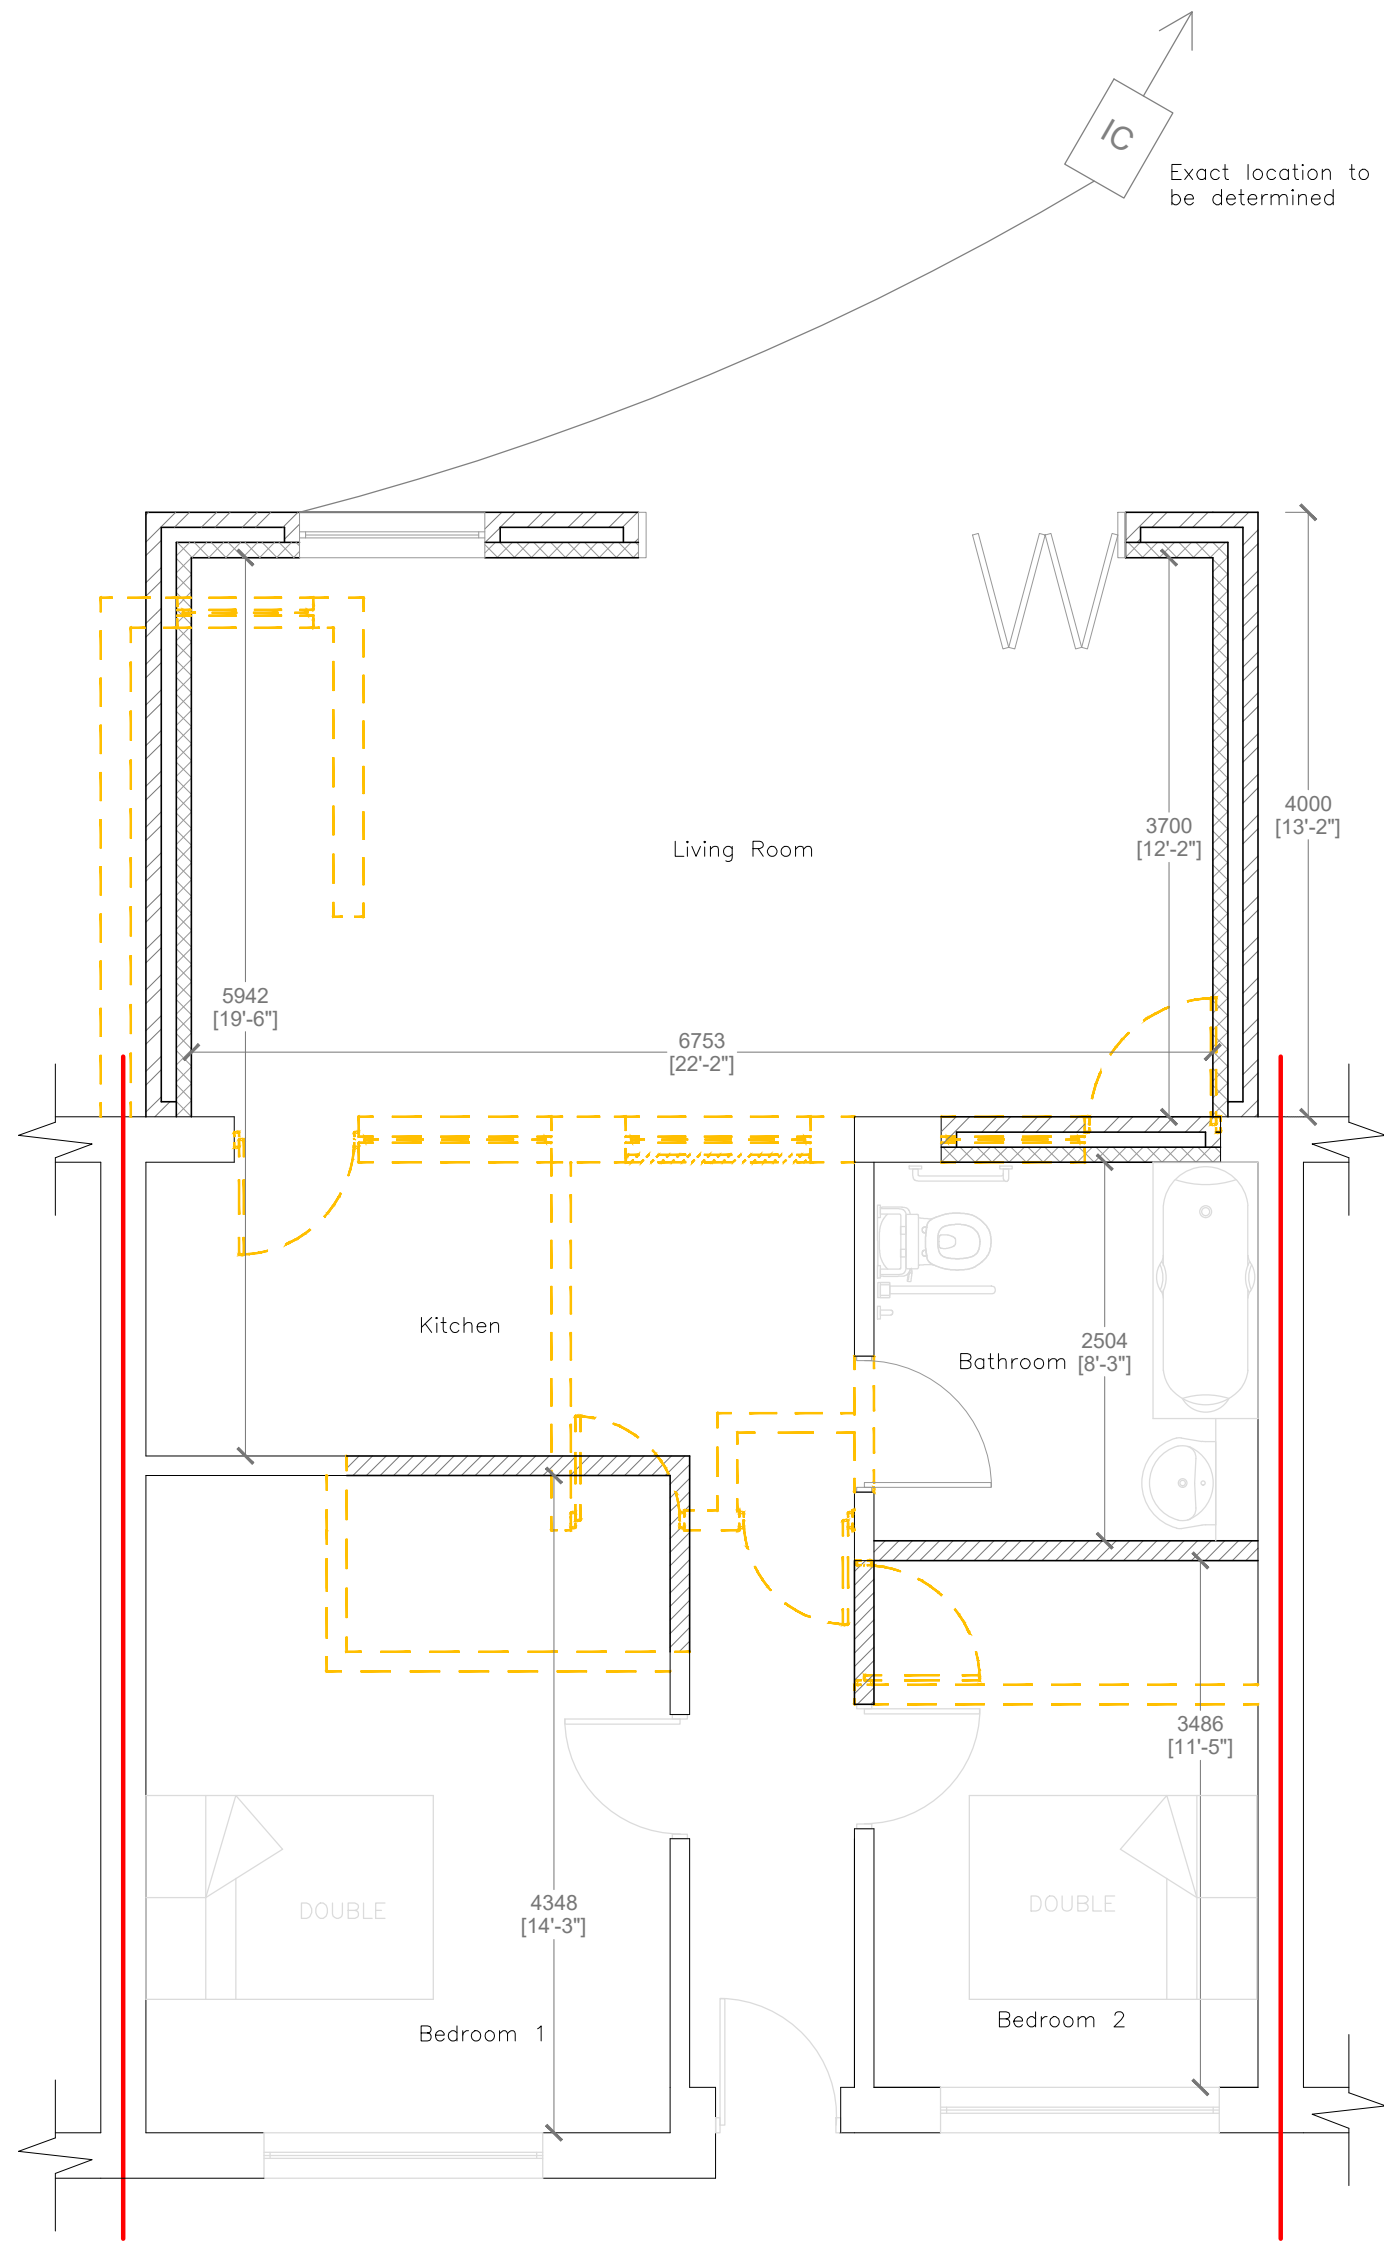
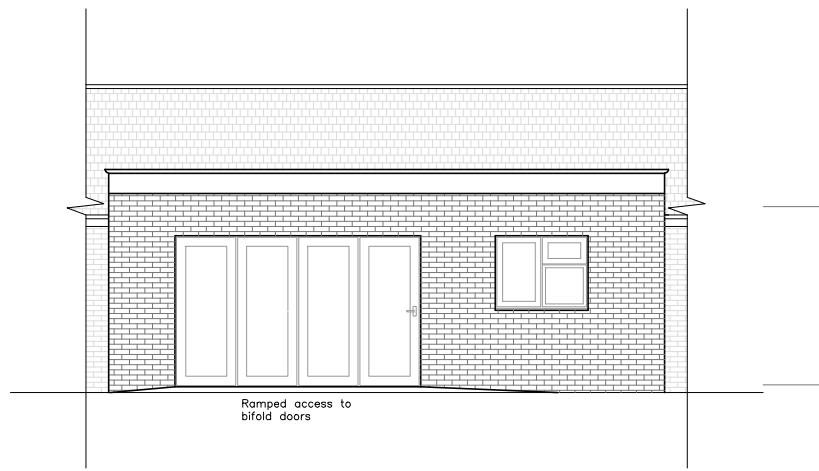


 


Proposed Ground Floor Plan
1:50

 


Rear Elevation
Western

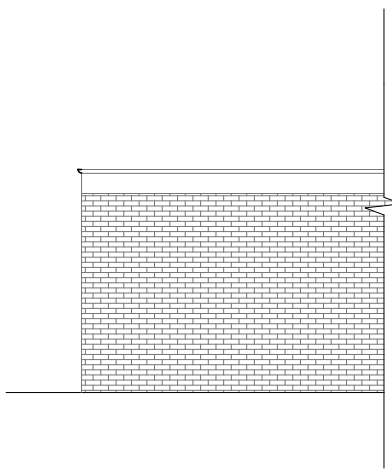

Side Elevation
Southern

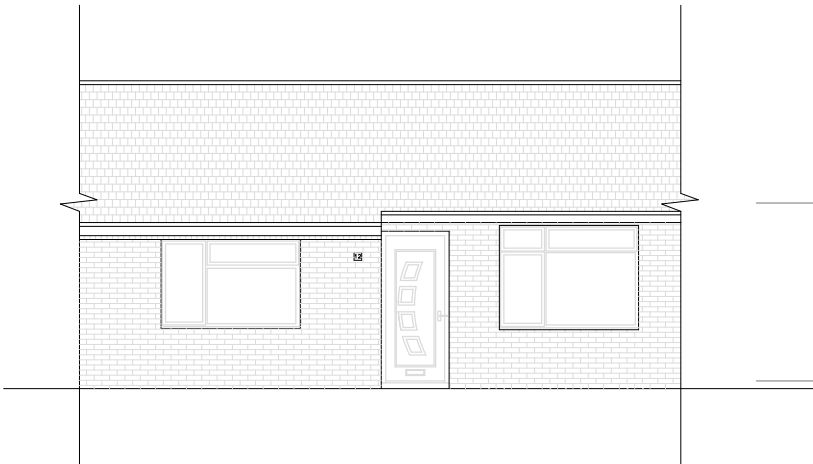


Front Elevation
Eastern

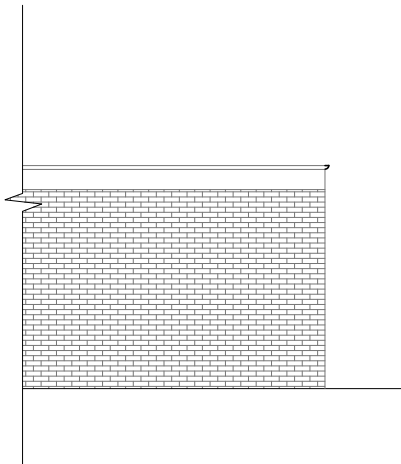

Side Elevation
Northern



Block Plan
1:500

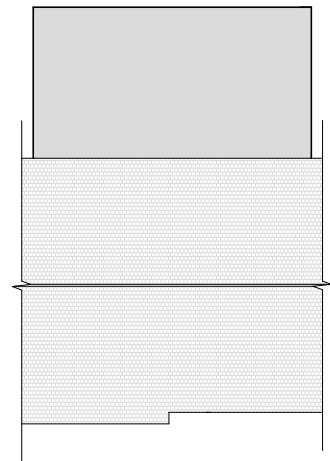

Roof Plan
1:200

Dimensions & Scales
Do not scale off this drawing unless for Local Authority purposes. The Contractor is responsible for checking all levels, site dimensions etc. prior to ordering materials and starting work on any element.

Any discrepancies or anomalies should be brought to the attention of Caldotec Ltd prior to commencement of the works.

Rev.	Details	Date

N:\0000 Job Folder New Template\Caldotec full logo.jpg

10-11 The Parade
Willowhayne Crescent
East Preston
West Sussex
BN16 1NS

01903 859176
info@caldotec.co.uk
www.caldotec.co.uk

Issued for:	Drawn	Checked
Discussion	NJ	KW
Planning Application	NJ	KW
Building Control		
Construction Issue		
As Built		

Proposed Floor Plan, Proposed Elevations, Roof Plan and Block Plan

Client
Site Address
T2 Southcourt Close
Rustington
West Sussex
BN16 3JD

Mr Mills

Printed Date
Drawing Number

As Shown on A2
15/06/2018
18001/02