

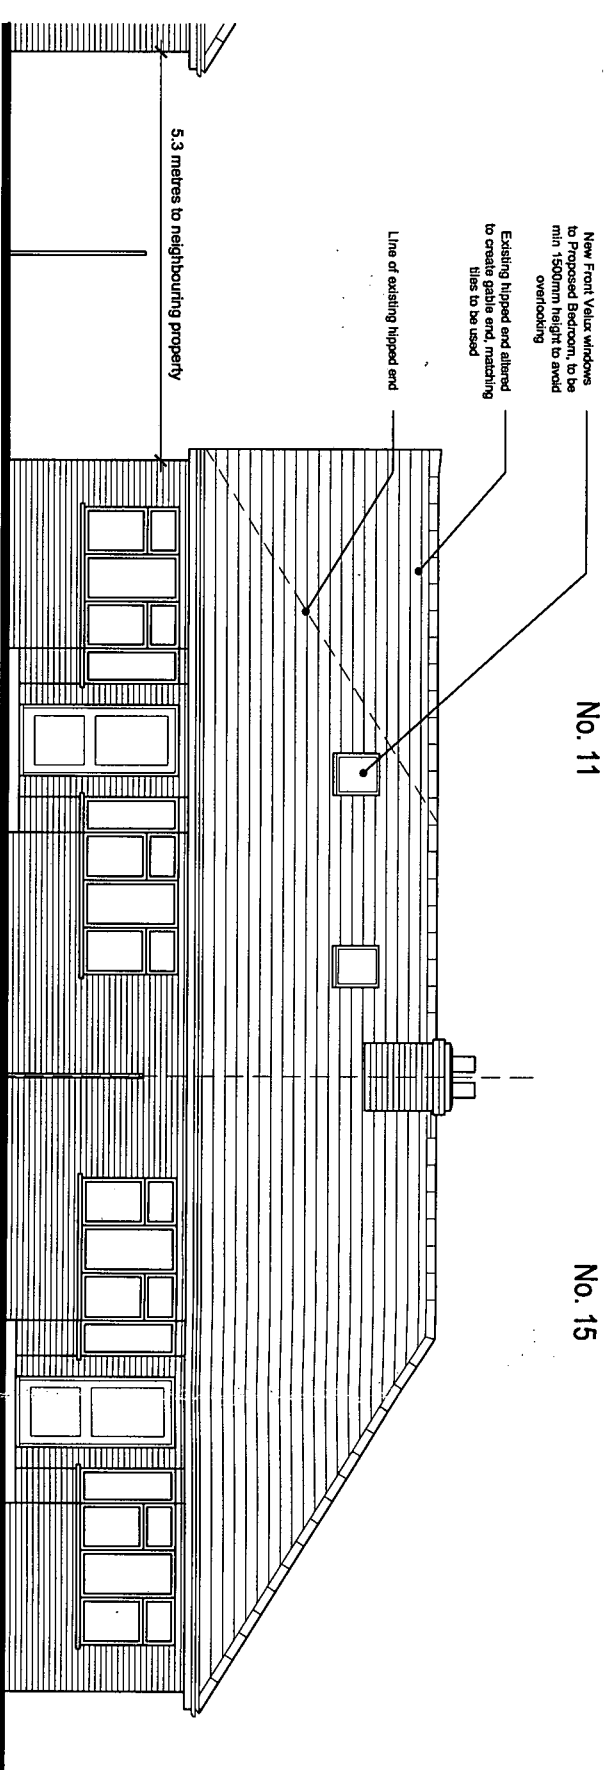
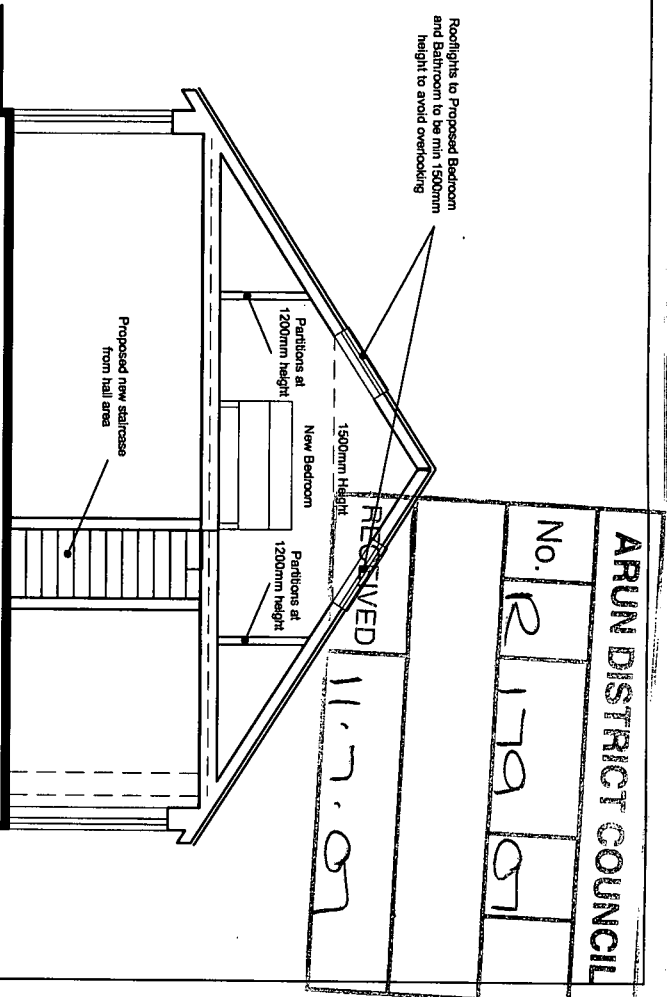


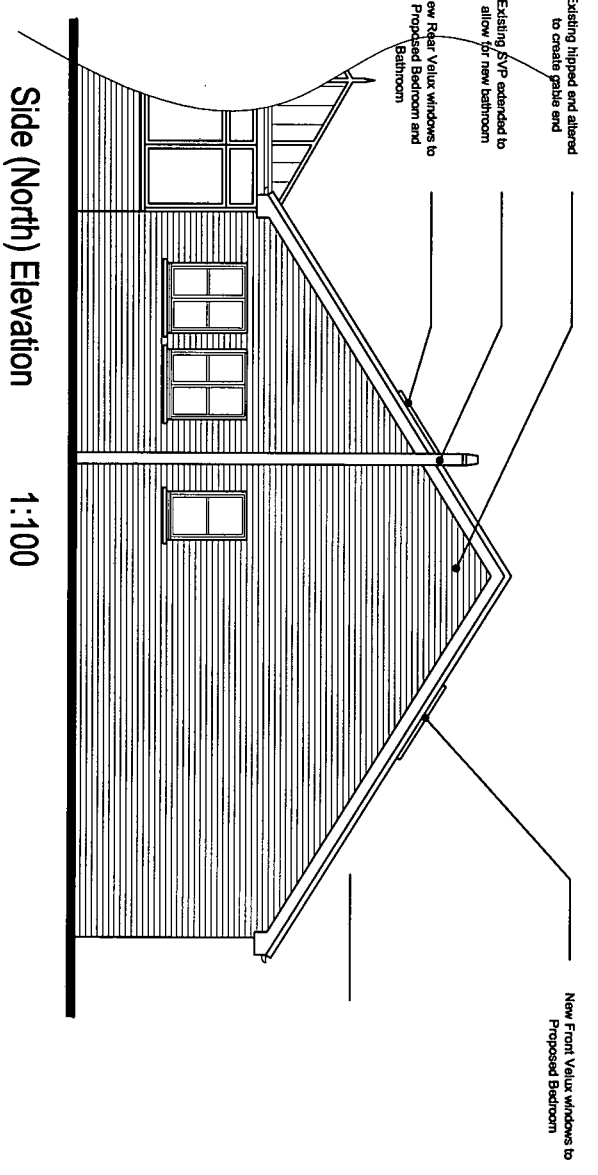


Old Manor Road (West) Elevation 1:100


Typical Section 1:100

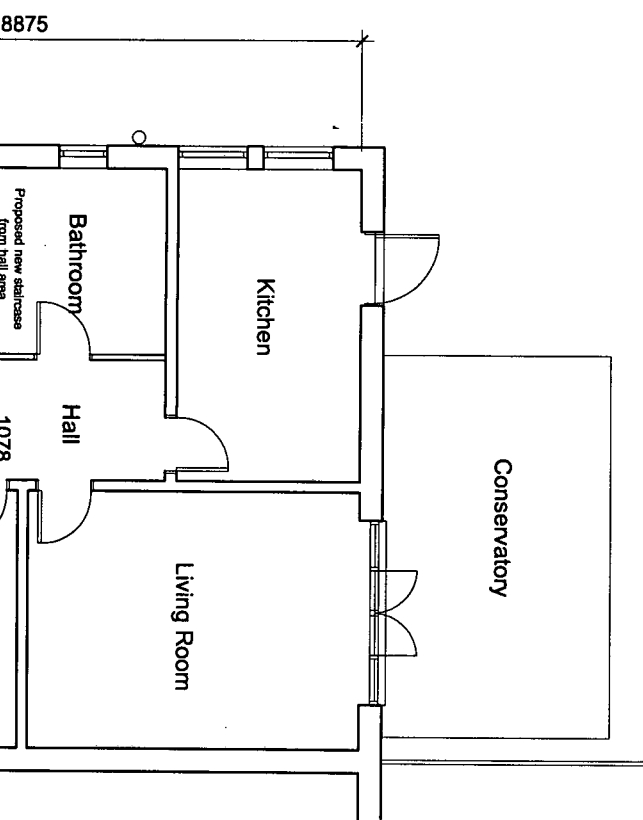

Ground Floor Plan 1:100

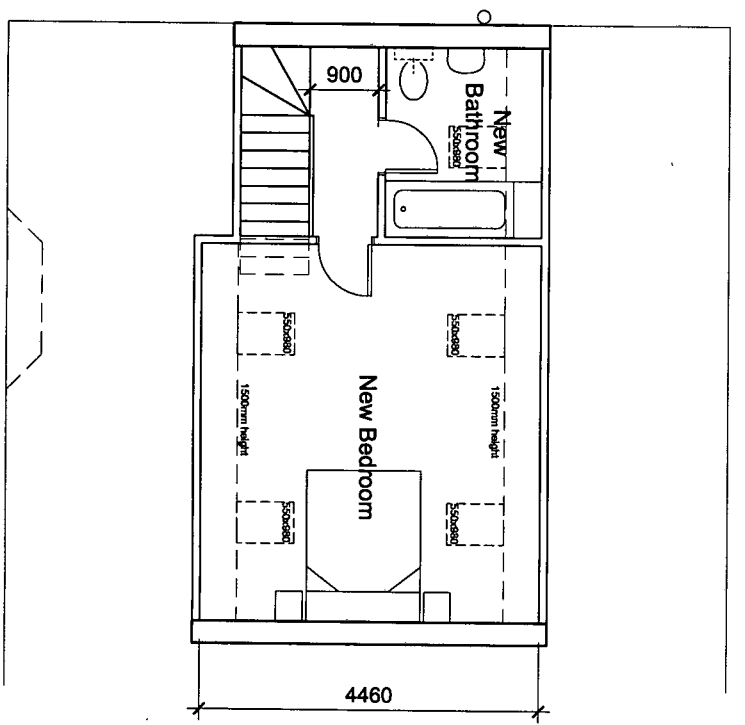

Proposed First Floor Plan 1:100

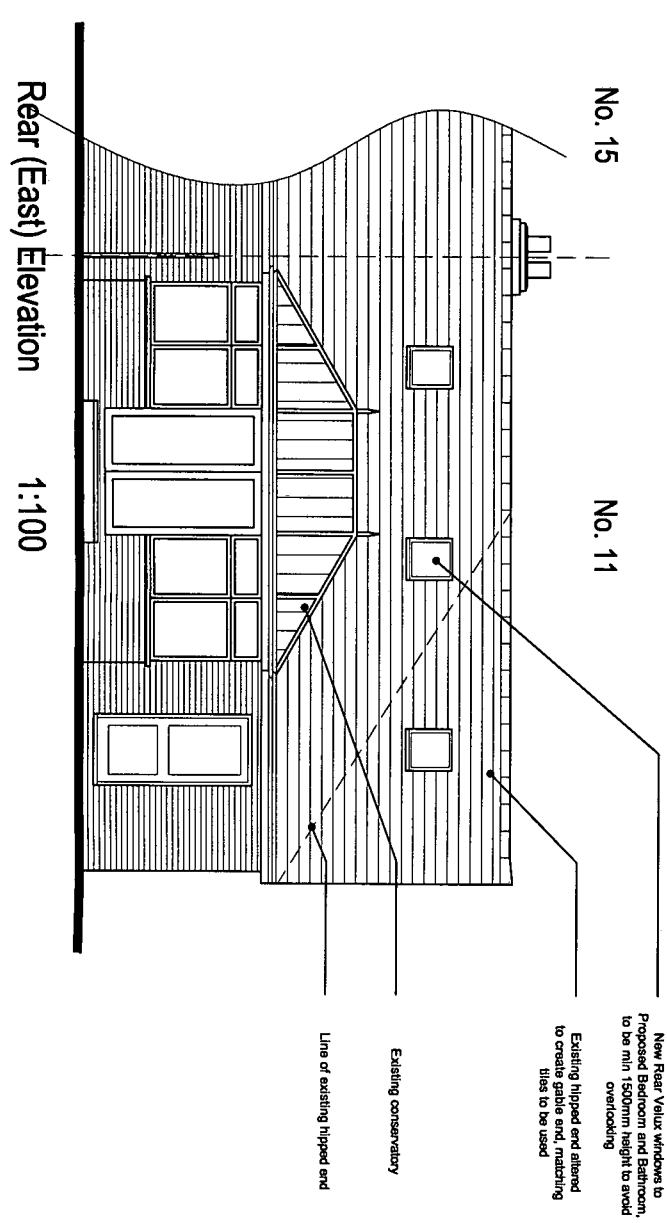

Rear (East) Elevation 1:100

project			
11 Old Manor Road, Rustington			
drawing			
Plans, Elevations and Section			
date	scale	drawing no	revision
July 2007	As Shown	1029-01	-