



1250
minimum 50
1000

0m 1m 2m 3m 4m
0m 1m 2m 3m 4m 5m 6m 7m 8m

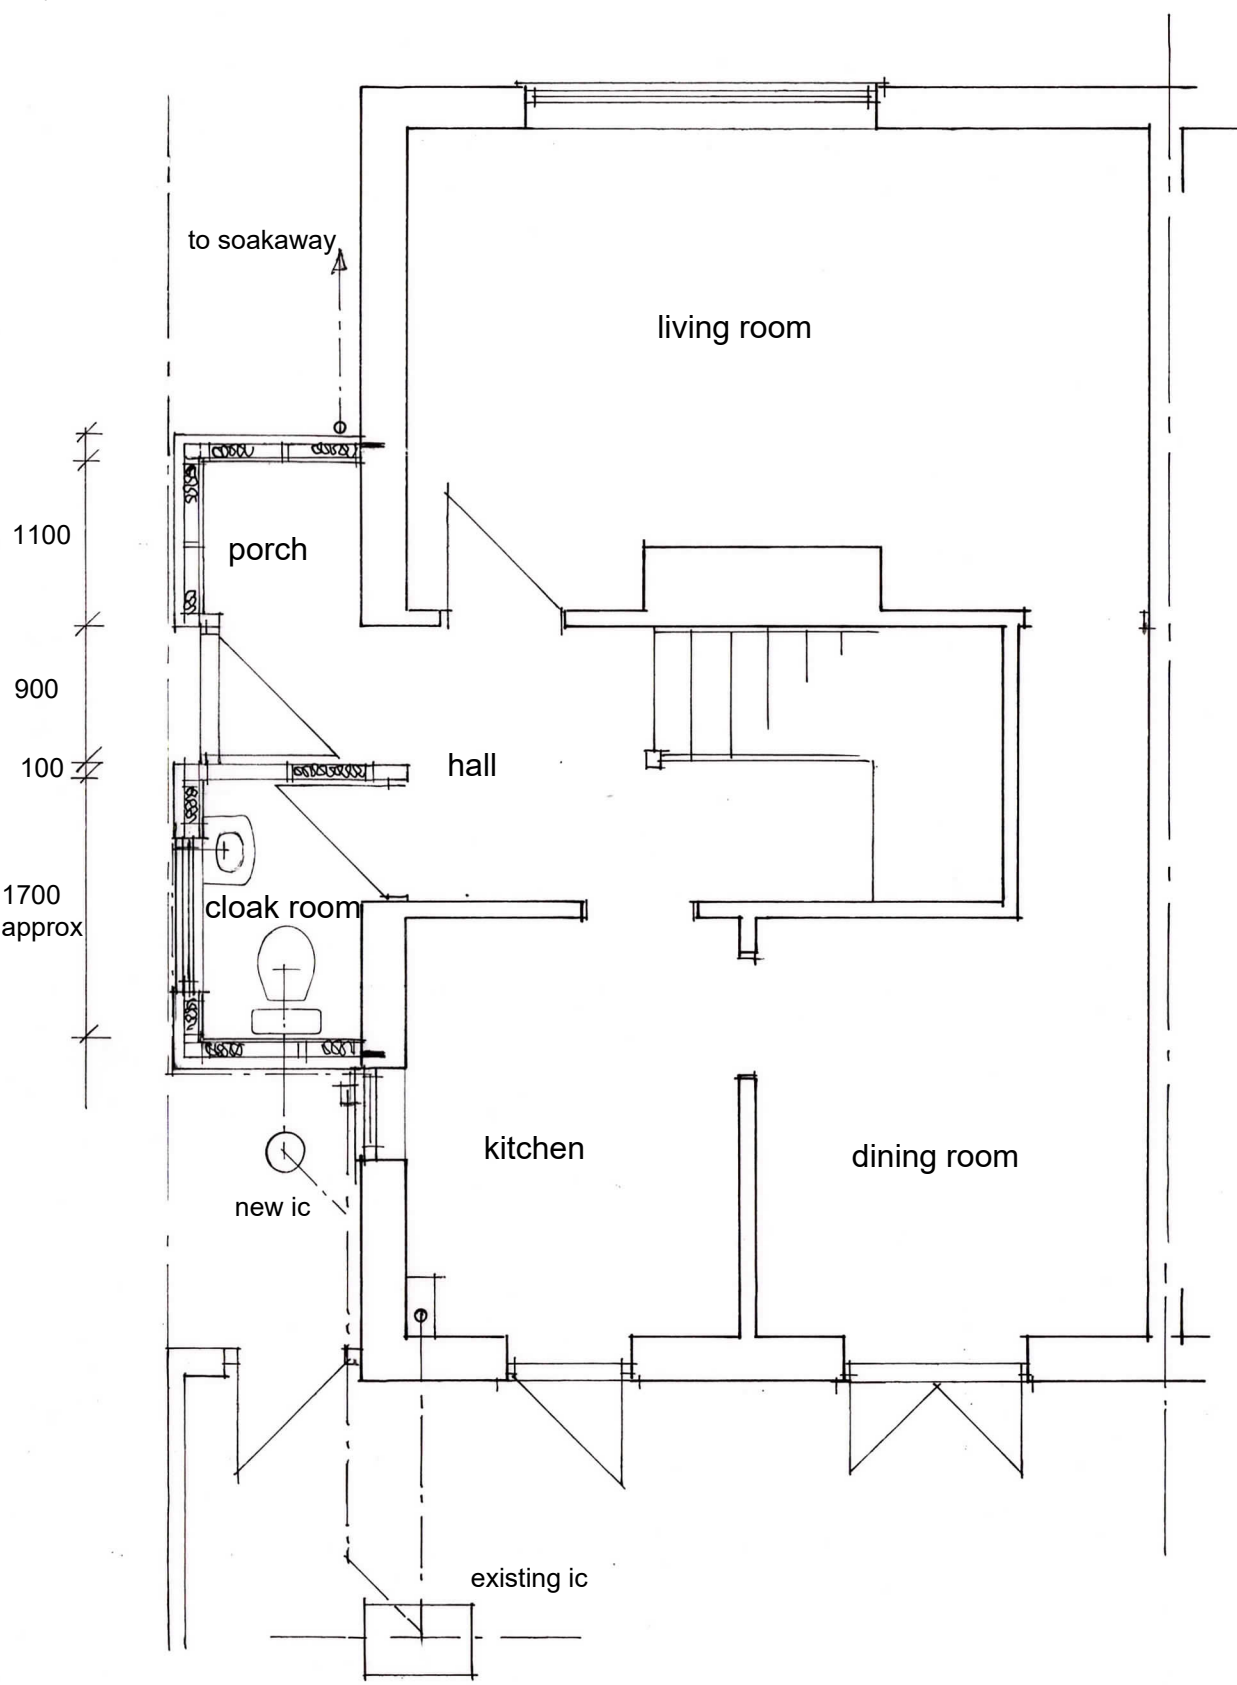

Proposed Ground Floor Plan

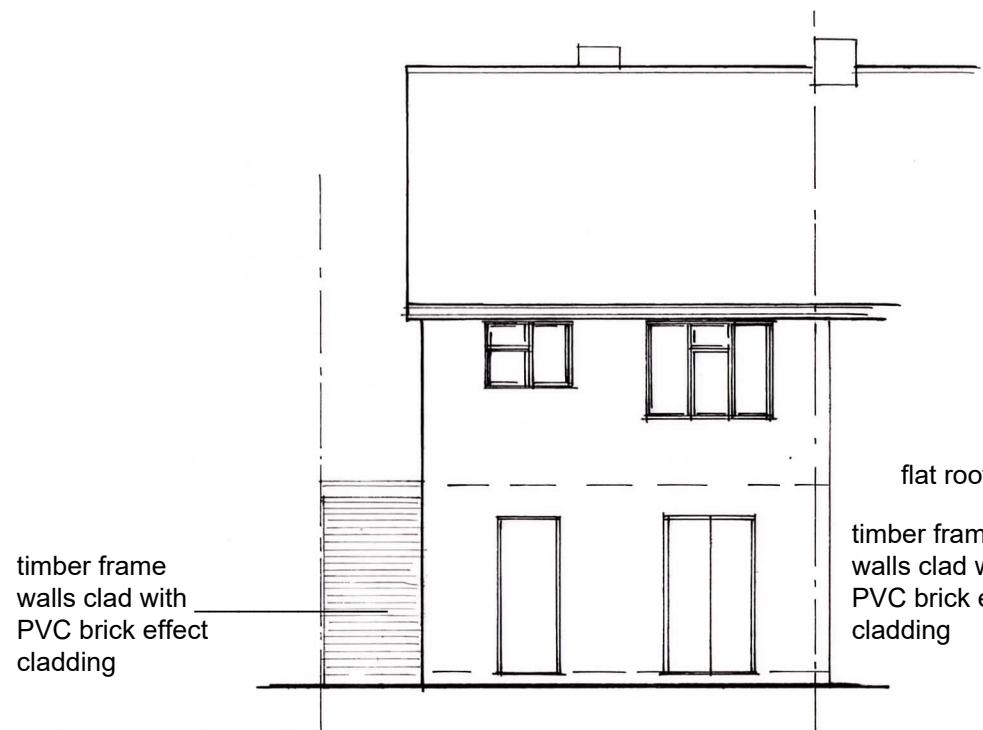

Proposed North Elevation



Proposed East elevation



Proposed South Elevation

Sussex Building Surveyors Ltd

01903 529583
adk@sussexbuildingsurveyors.com

15 Shaftesbury Road,
Rustington,
Littlehampton,
West Sussex.
BN16 2HR

Extension Proposed Ground Floor Plan & Elevations

Scale: 1:50 & :100
Paper: A3
Date: September 2020
Drg No.: SBS/596/02B

Do not scale except for planning purposes.
All dimensions to be checked on site.