




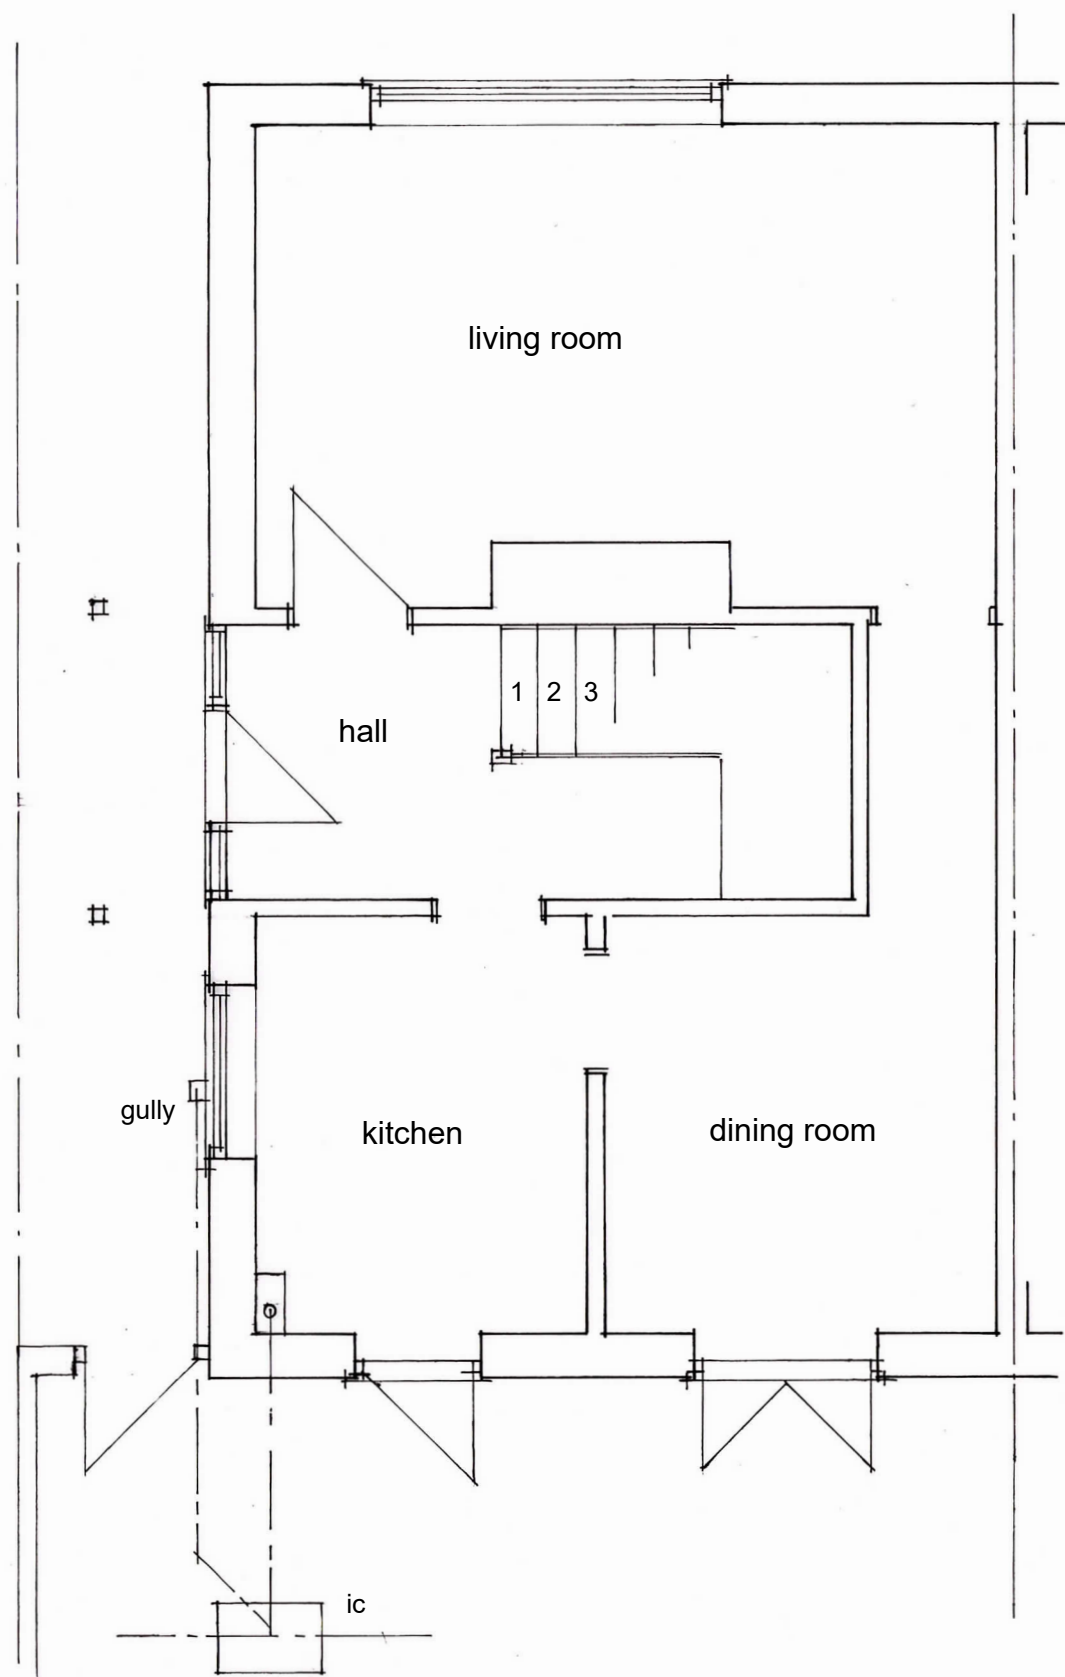


Existing Ground Floor Plan

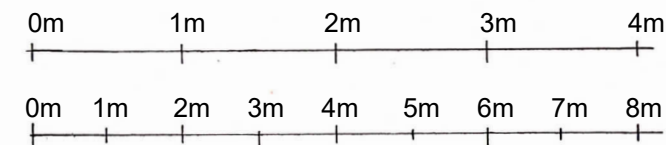

Existing North Elevation

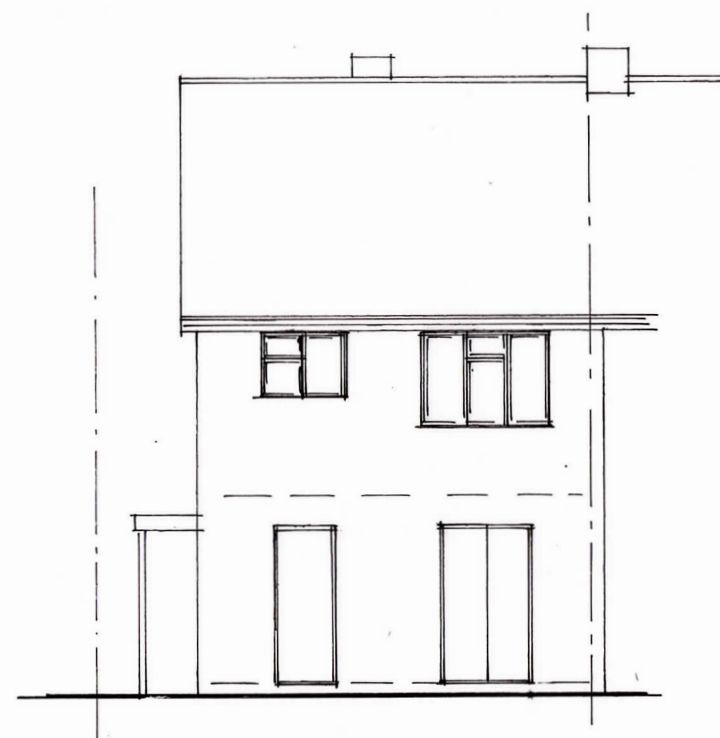

Existing East Elevation

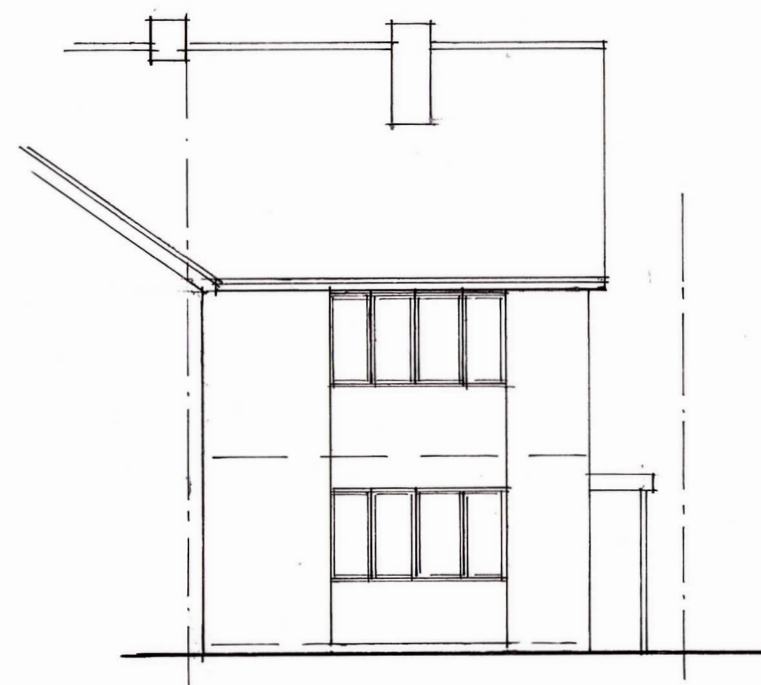

Existing South Elevation

Sussex Building Surveyors Ltd

01903 529583

adk@sussexbuildingsurveyors.com

15 Shaftesbury Road,
Rustington,
Littlehampton,
West Sussex.
BN16 2HR

**Extension
Existing Ground Floor Plan &
Elevations**

Scale: 1:50 & :100

Paper: A3

Date: February 2020

Drg No.: SBS/596/01

Do not scale except for planning purposes.
All dimensions to be checked on site.